


Location Plan

Site Address: Easting: 411698 Northing: 132876

Date Produced: 11-Nov-2025

Scale: 1:1250 @A3

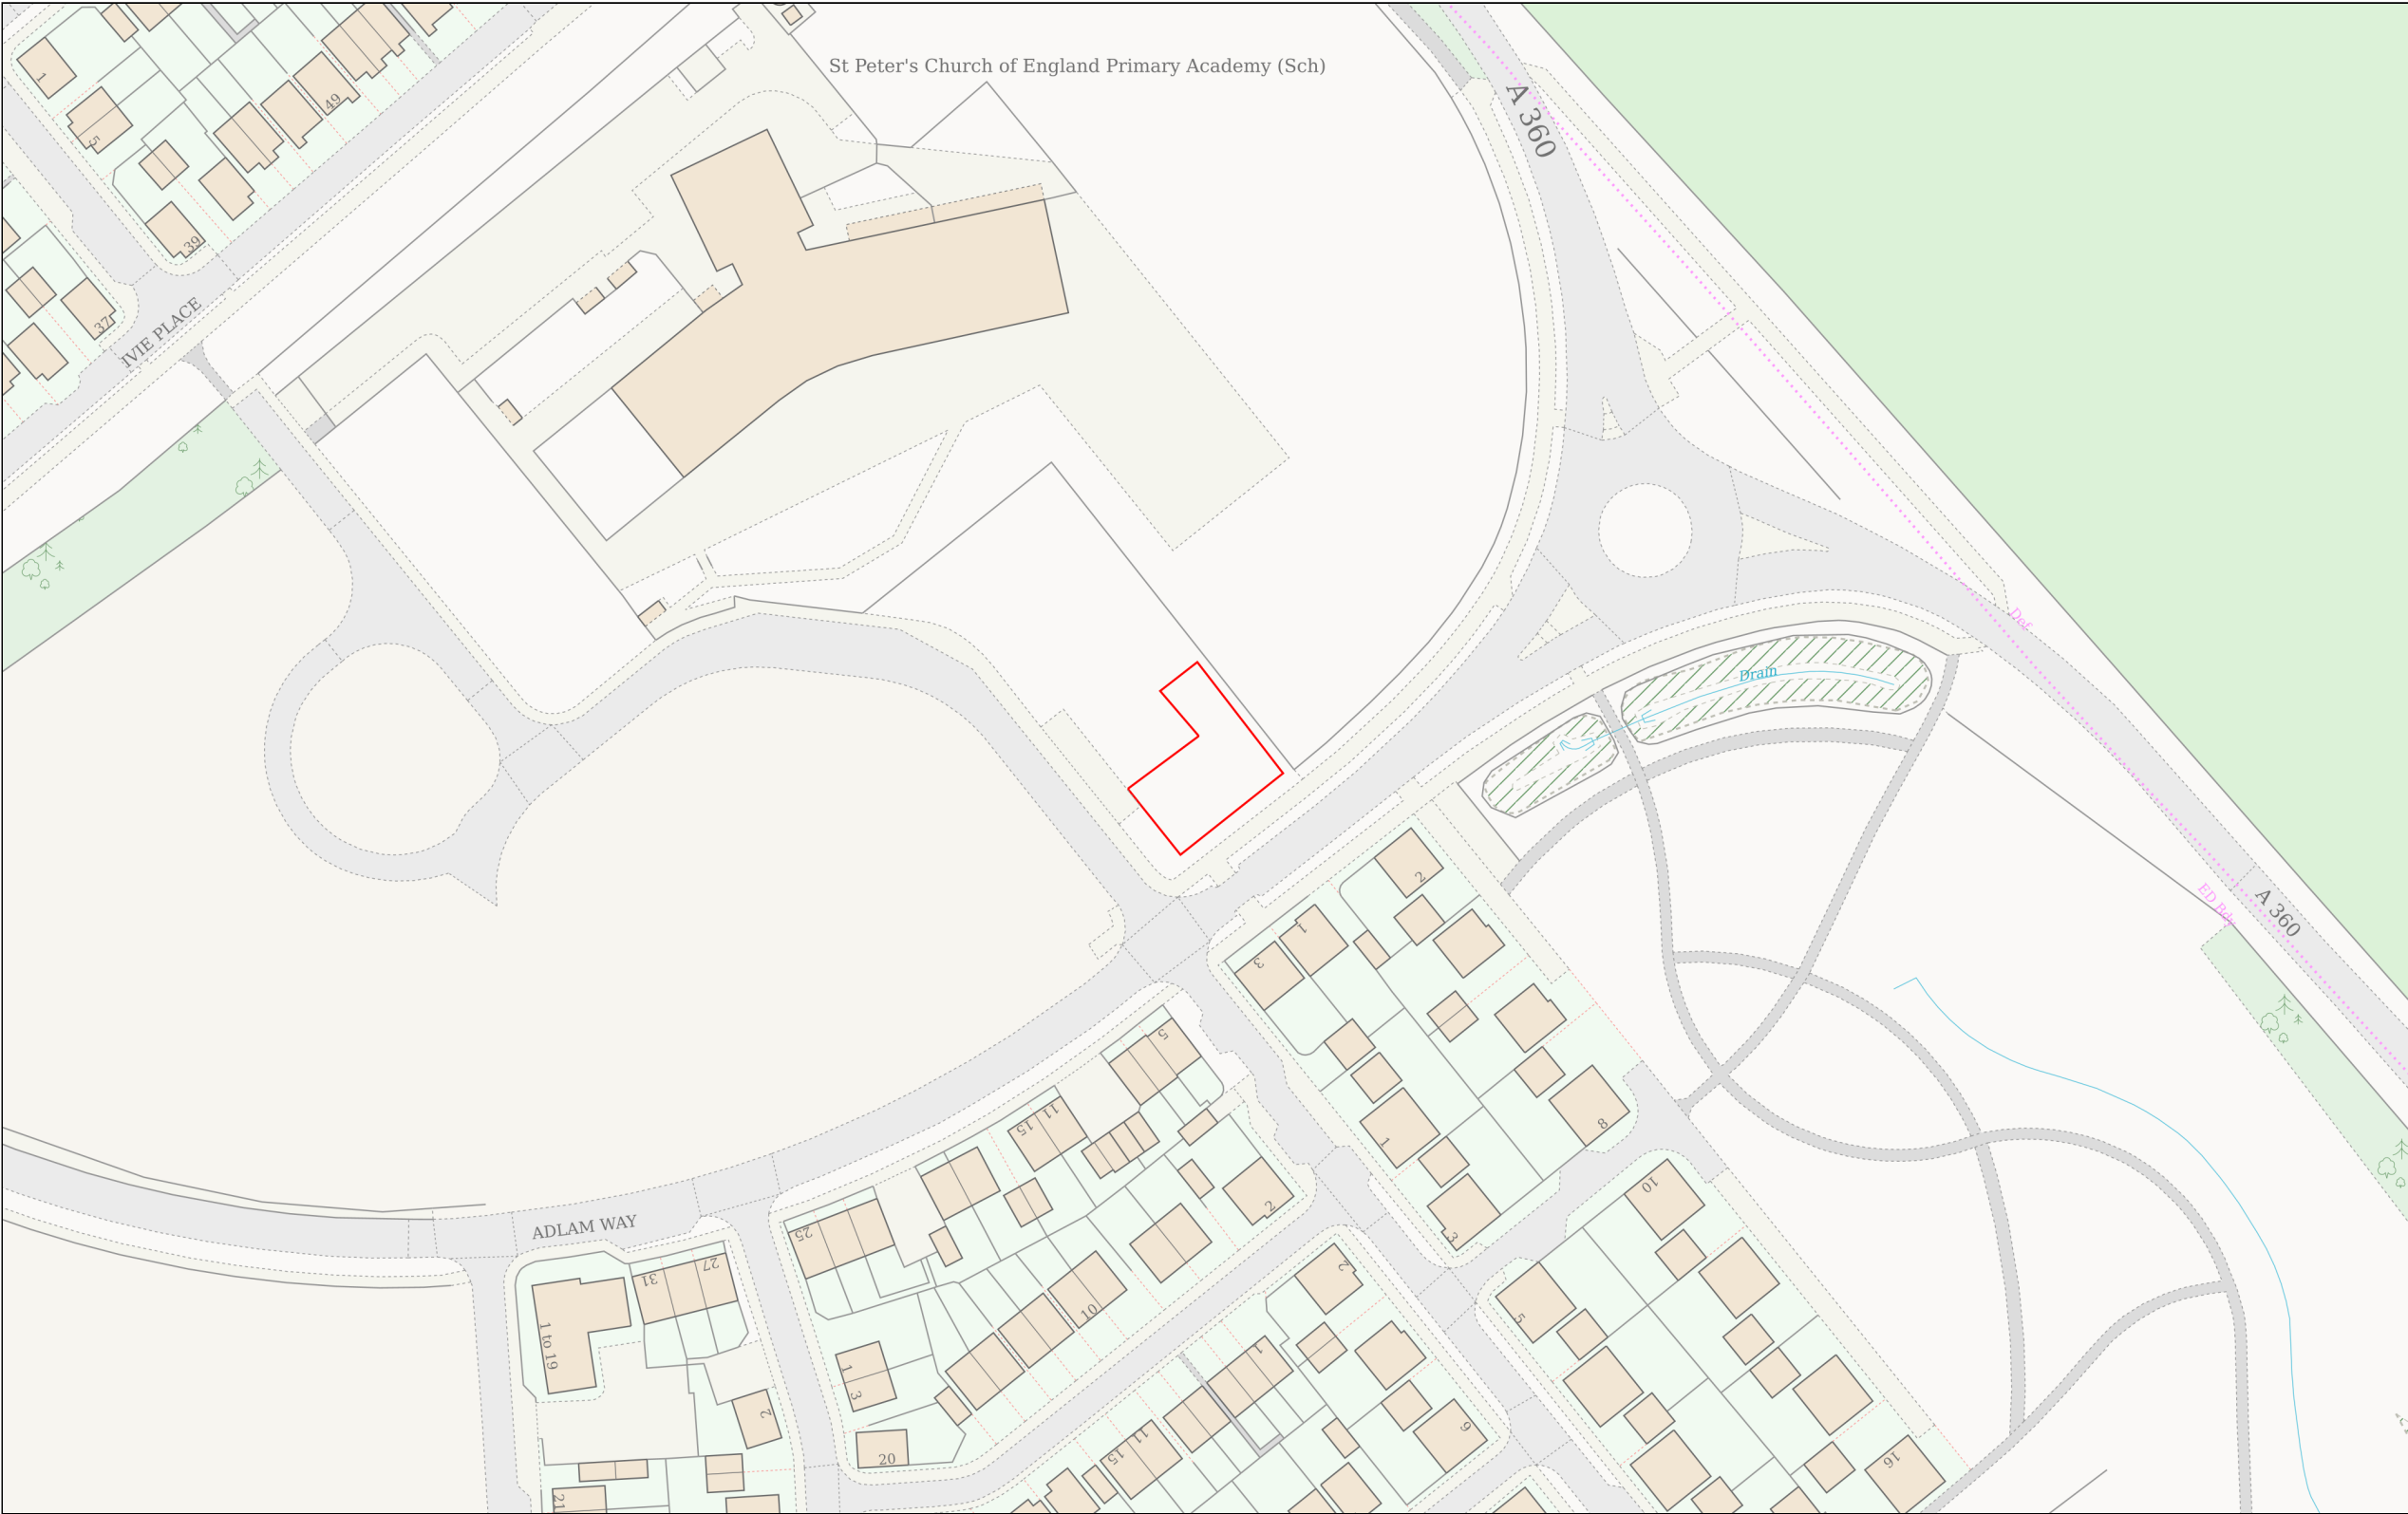

Planning Portal Reference: PP-14096804v1

