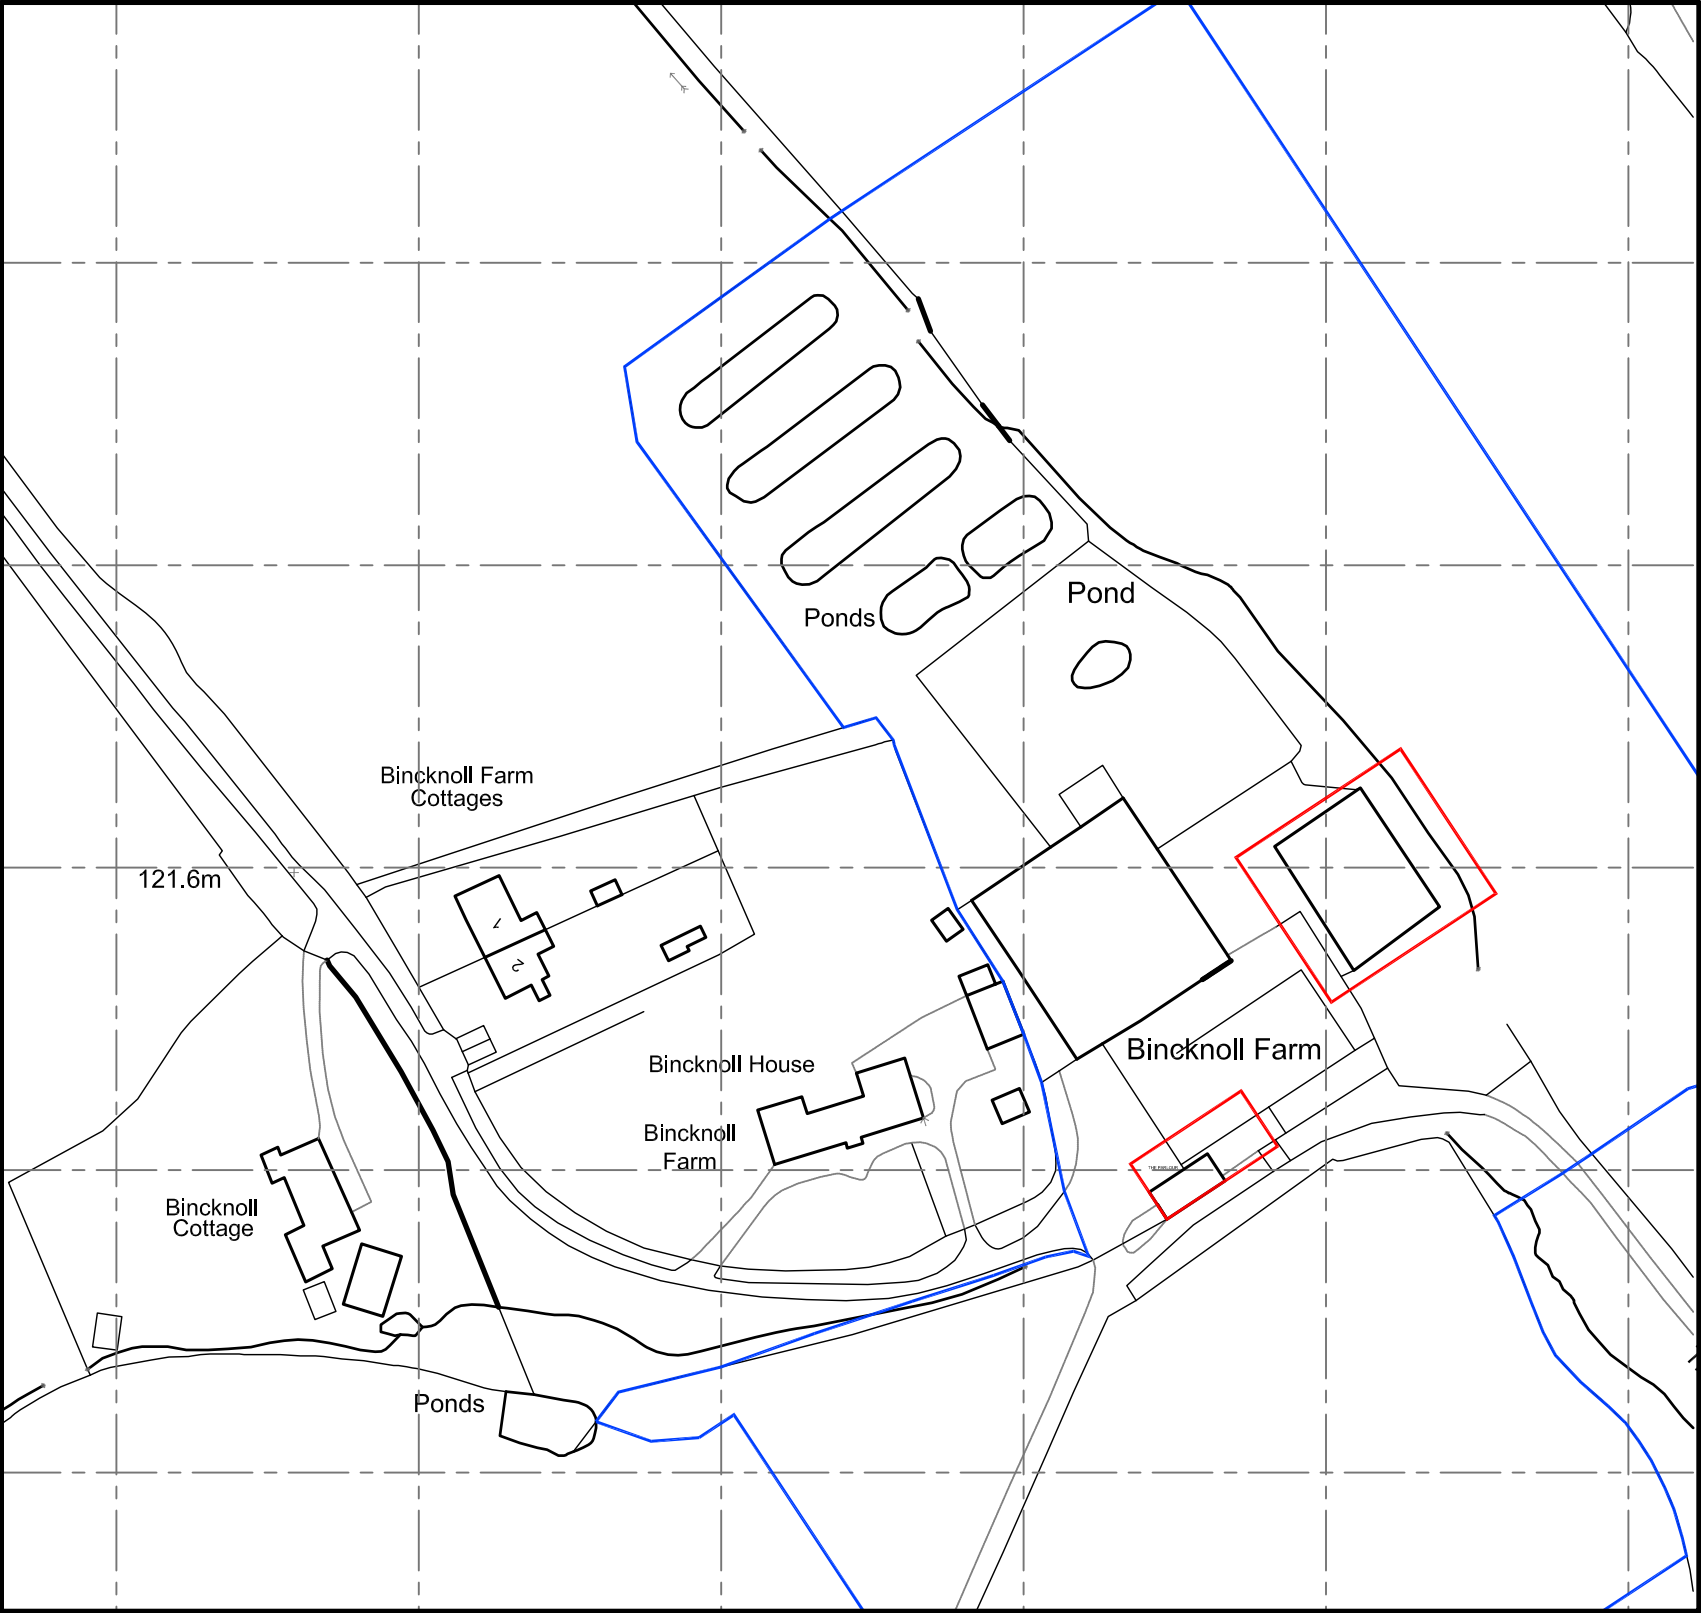


THIS DRAWING IS THE COPYRIGHT OF NT:architect  
AND MAY NOT BE AMENDED, COPIED OR  
REPRODUCED WITHOUT WRITTEN PERMISSION. NO  
LIABILITY WILL BE ACCEPTED FOR AMENDMENTS  
MADE BY OTHER PERSONS.  
DO NOT SCALE OFF THE DRAWINGS.

rev:

client:  
  
BINCKNOLL FARM  
CHADDINGTON LANE  
ROYAL WOOTON BASSETT  
WILTS.

project:  
PROPOSED CONVERSION OF  
AGRICULTURAL BARNs TO DWELLINGS  
drawing:  
EXISTING:  
LOCATION PLAN

NT:architect

t: 07855 978389  
e: office@ntarchitect.uk

date:  
SEP 25  
scale:  
1:1250@A3  
drawing no.:  
24.67 - S1.01

drawn:  
NT  
  
rev: