



REVISION NOTES					
Rev	Date	Description	Drw	Chk	
A	14/12/2023	NMA Draft	LS	LS	
B	20/12/2023	NMA Draft	HJ	LS	
C	12/12/2024	NMA Draft	HJ	LS	
D	08/01/2024	NMA Application	HJ	LS	
E	23/04/2025	NMA Application	HJ	LS	

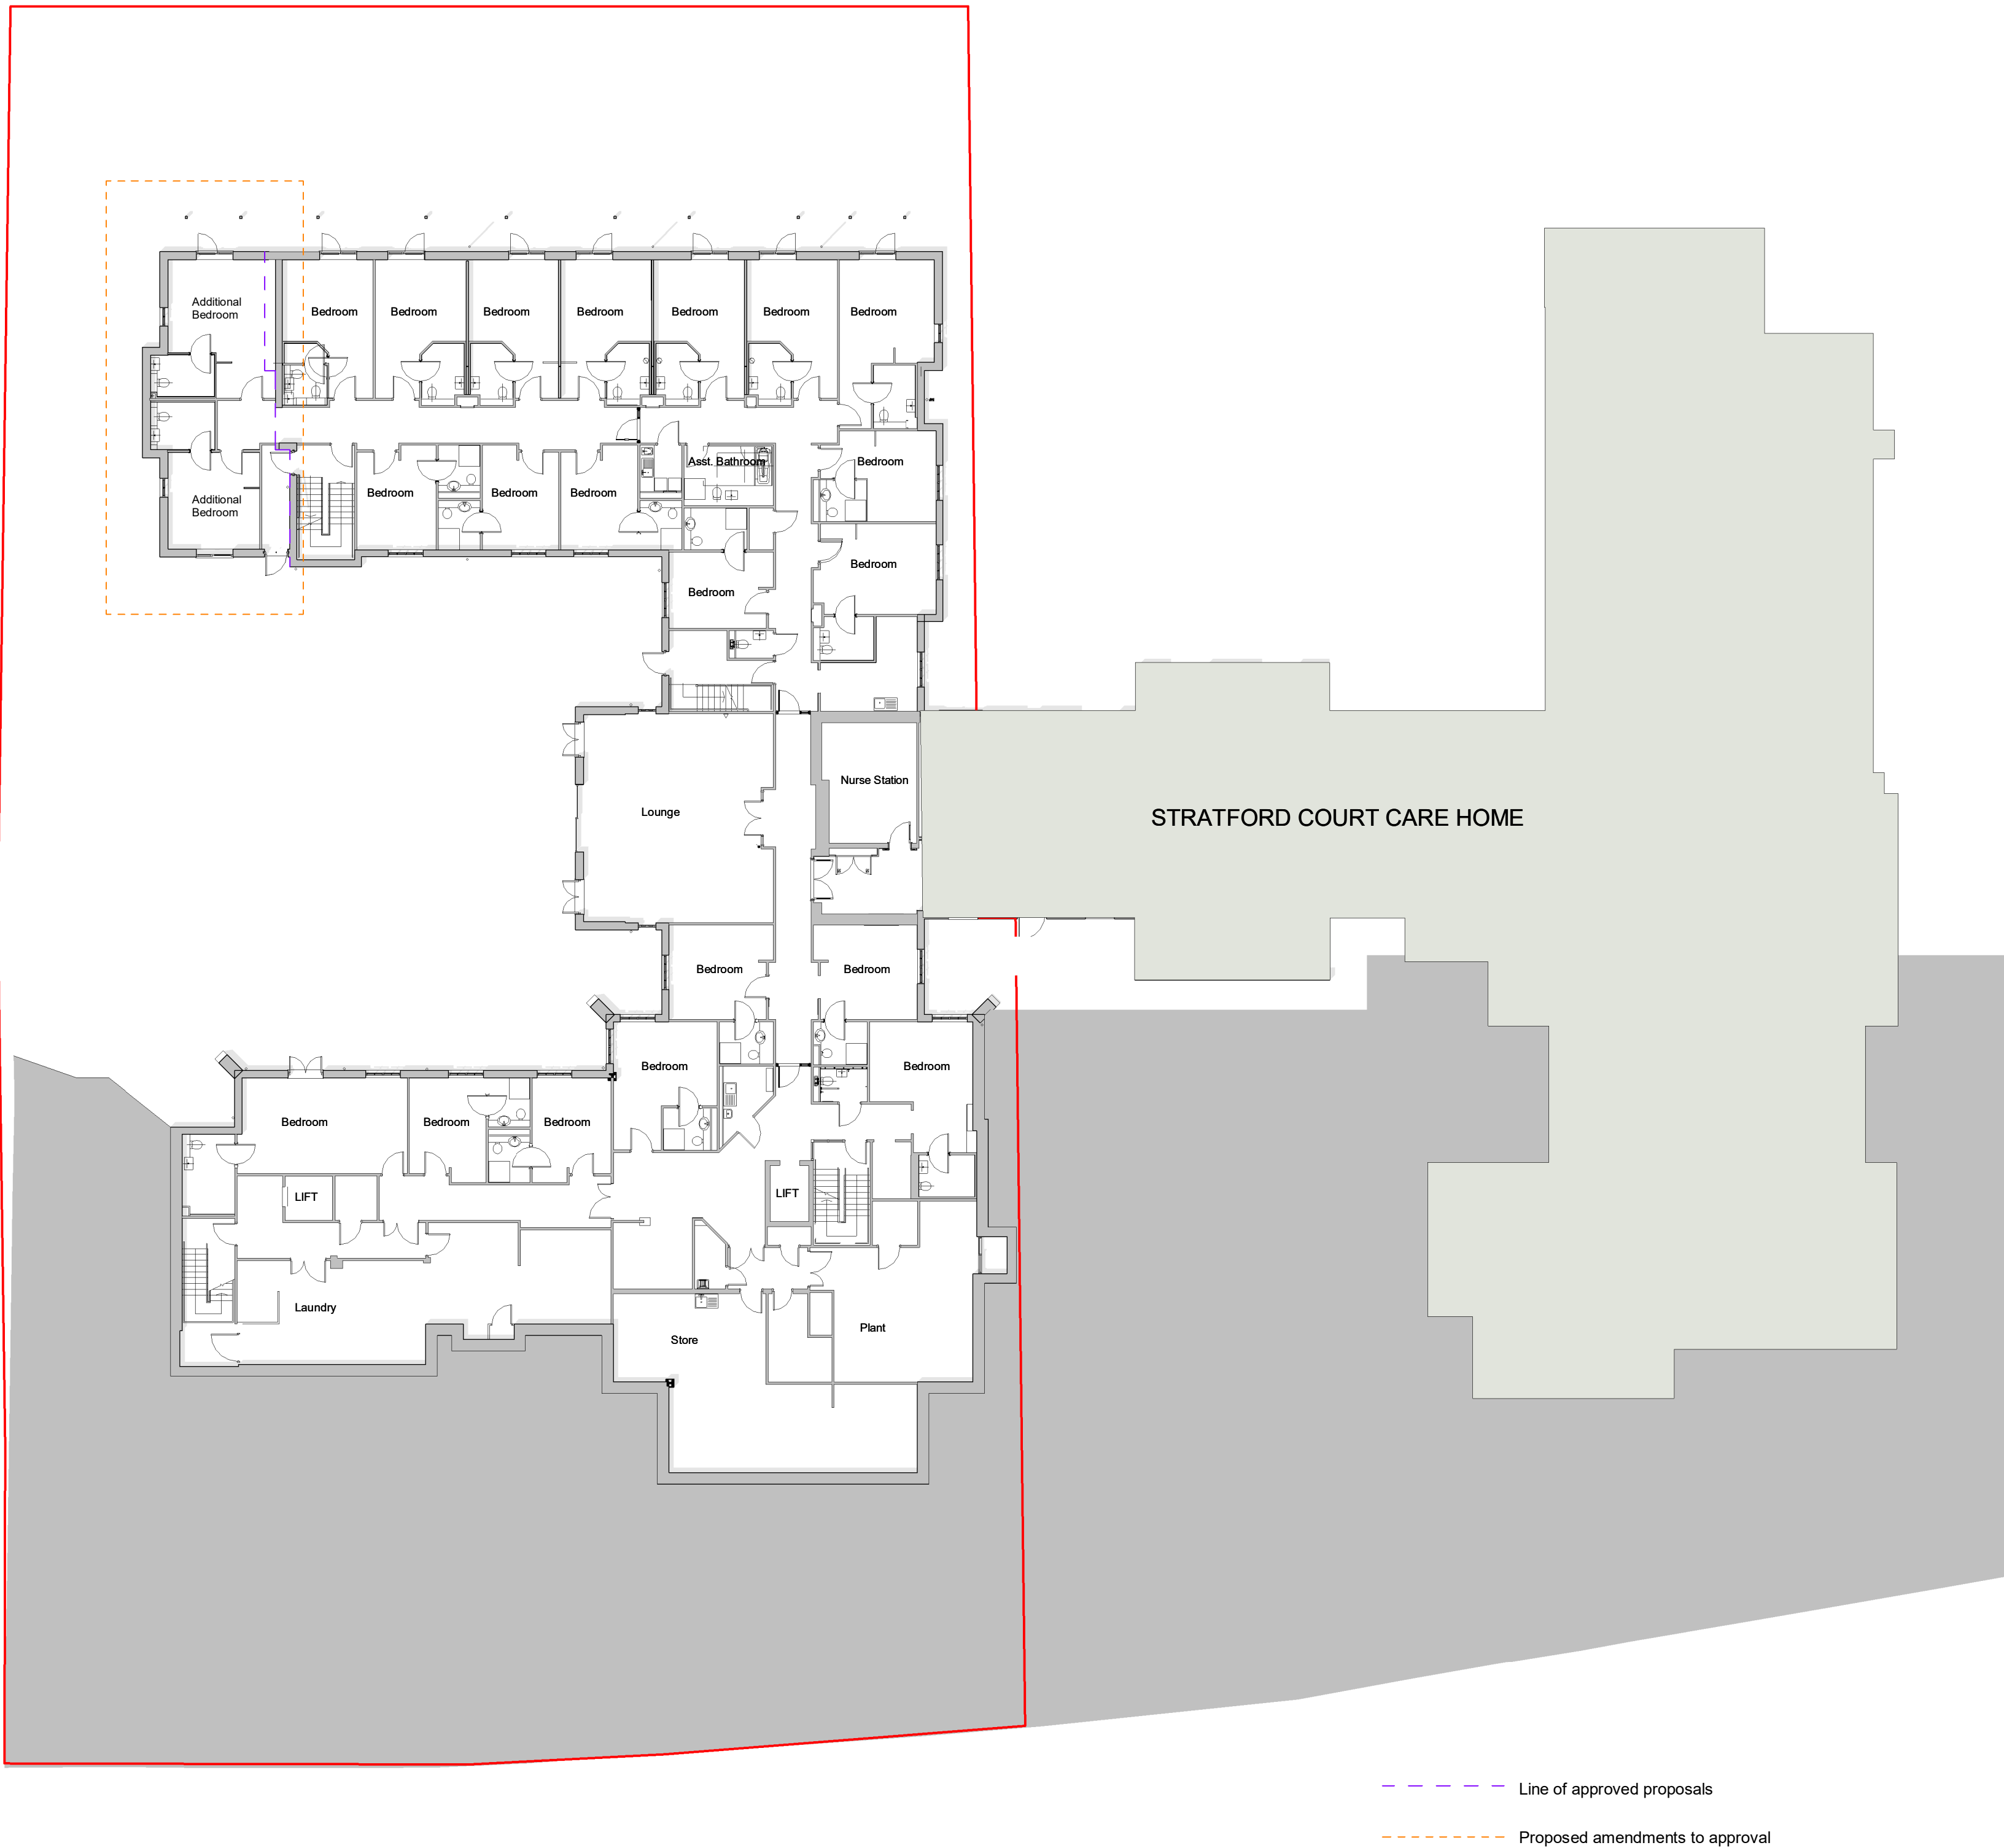

--- Line of approved proposals
- - - Proposed amendments to approval

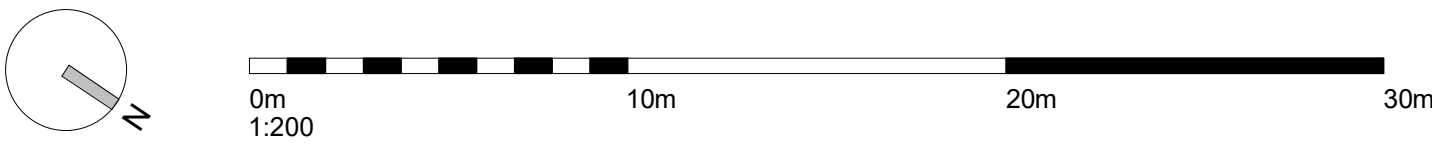

Project
Braemar Lodge
Stratford Road, Salisbury

Client

Colten Care



WLAWilliamsLester.

1 Star Lane, Ringwood, Hampshire, BH24 1AL
www.williamslester.com 01425 485234 mail@williamslester.com

Braemar Lodge - Lower Ground Floor Proposed

Scale A1 @ 1 : 200
Revision **E** Drawing Status **Developed Design**
Suitability Suitability Description

Drawing No.
5849-WLA-ZZ-B1-DR-A-2110