
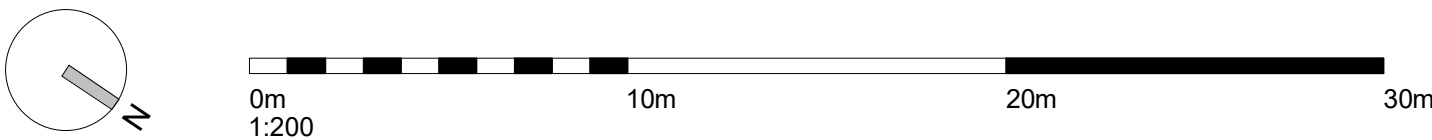


REVISION NOTES					
Rev	Date	Description	Drw	Chk	
A	14/12/2023	NMA Draft	LS	LS	
B	20/12/2023	NMA Draft	HJ	LS	
C	19/01/2024	Non material amendments	HJ	LS	
D	12/12/2024	NMA Draft	HJ	LS	
E	08/01/2024	NMA Application	HJ	LS	
F	23/04/2025	NMA Application	HJ	LS	
G	17/09/2025	Extended Pitched Roof	HJ	LS	

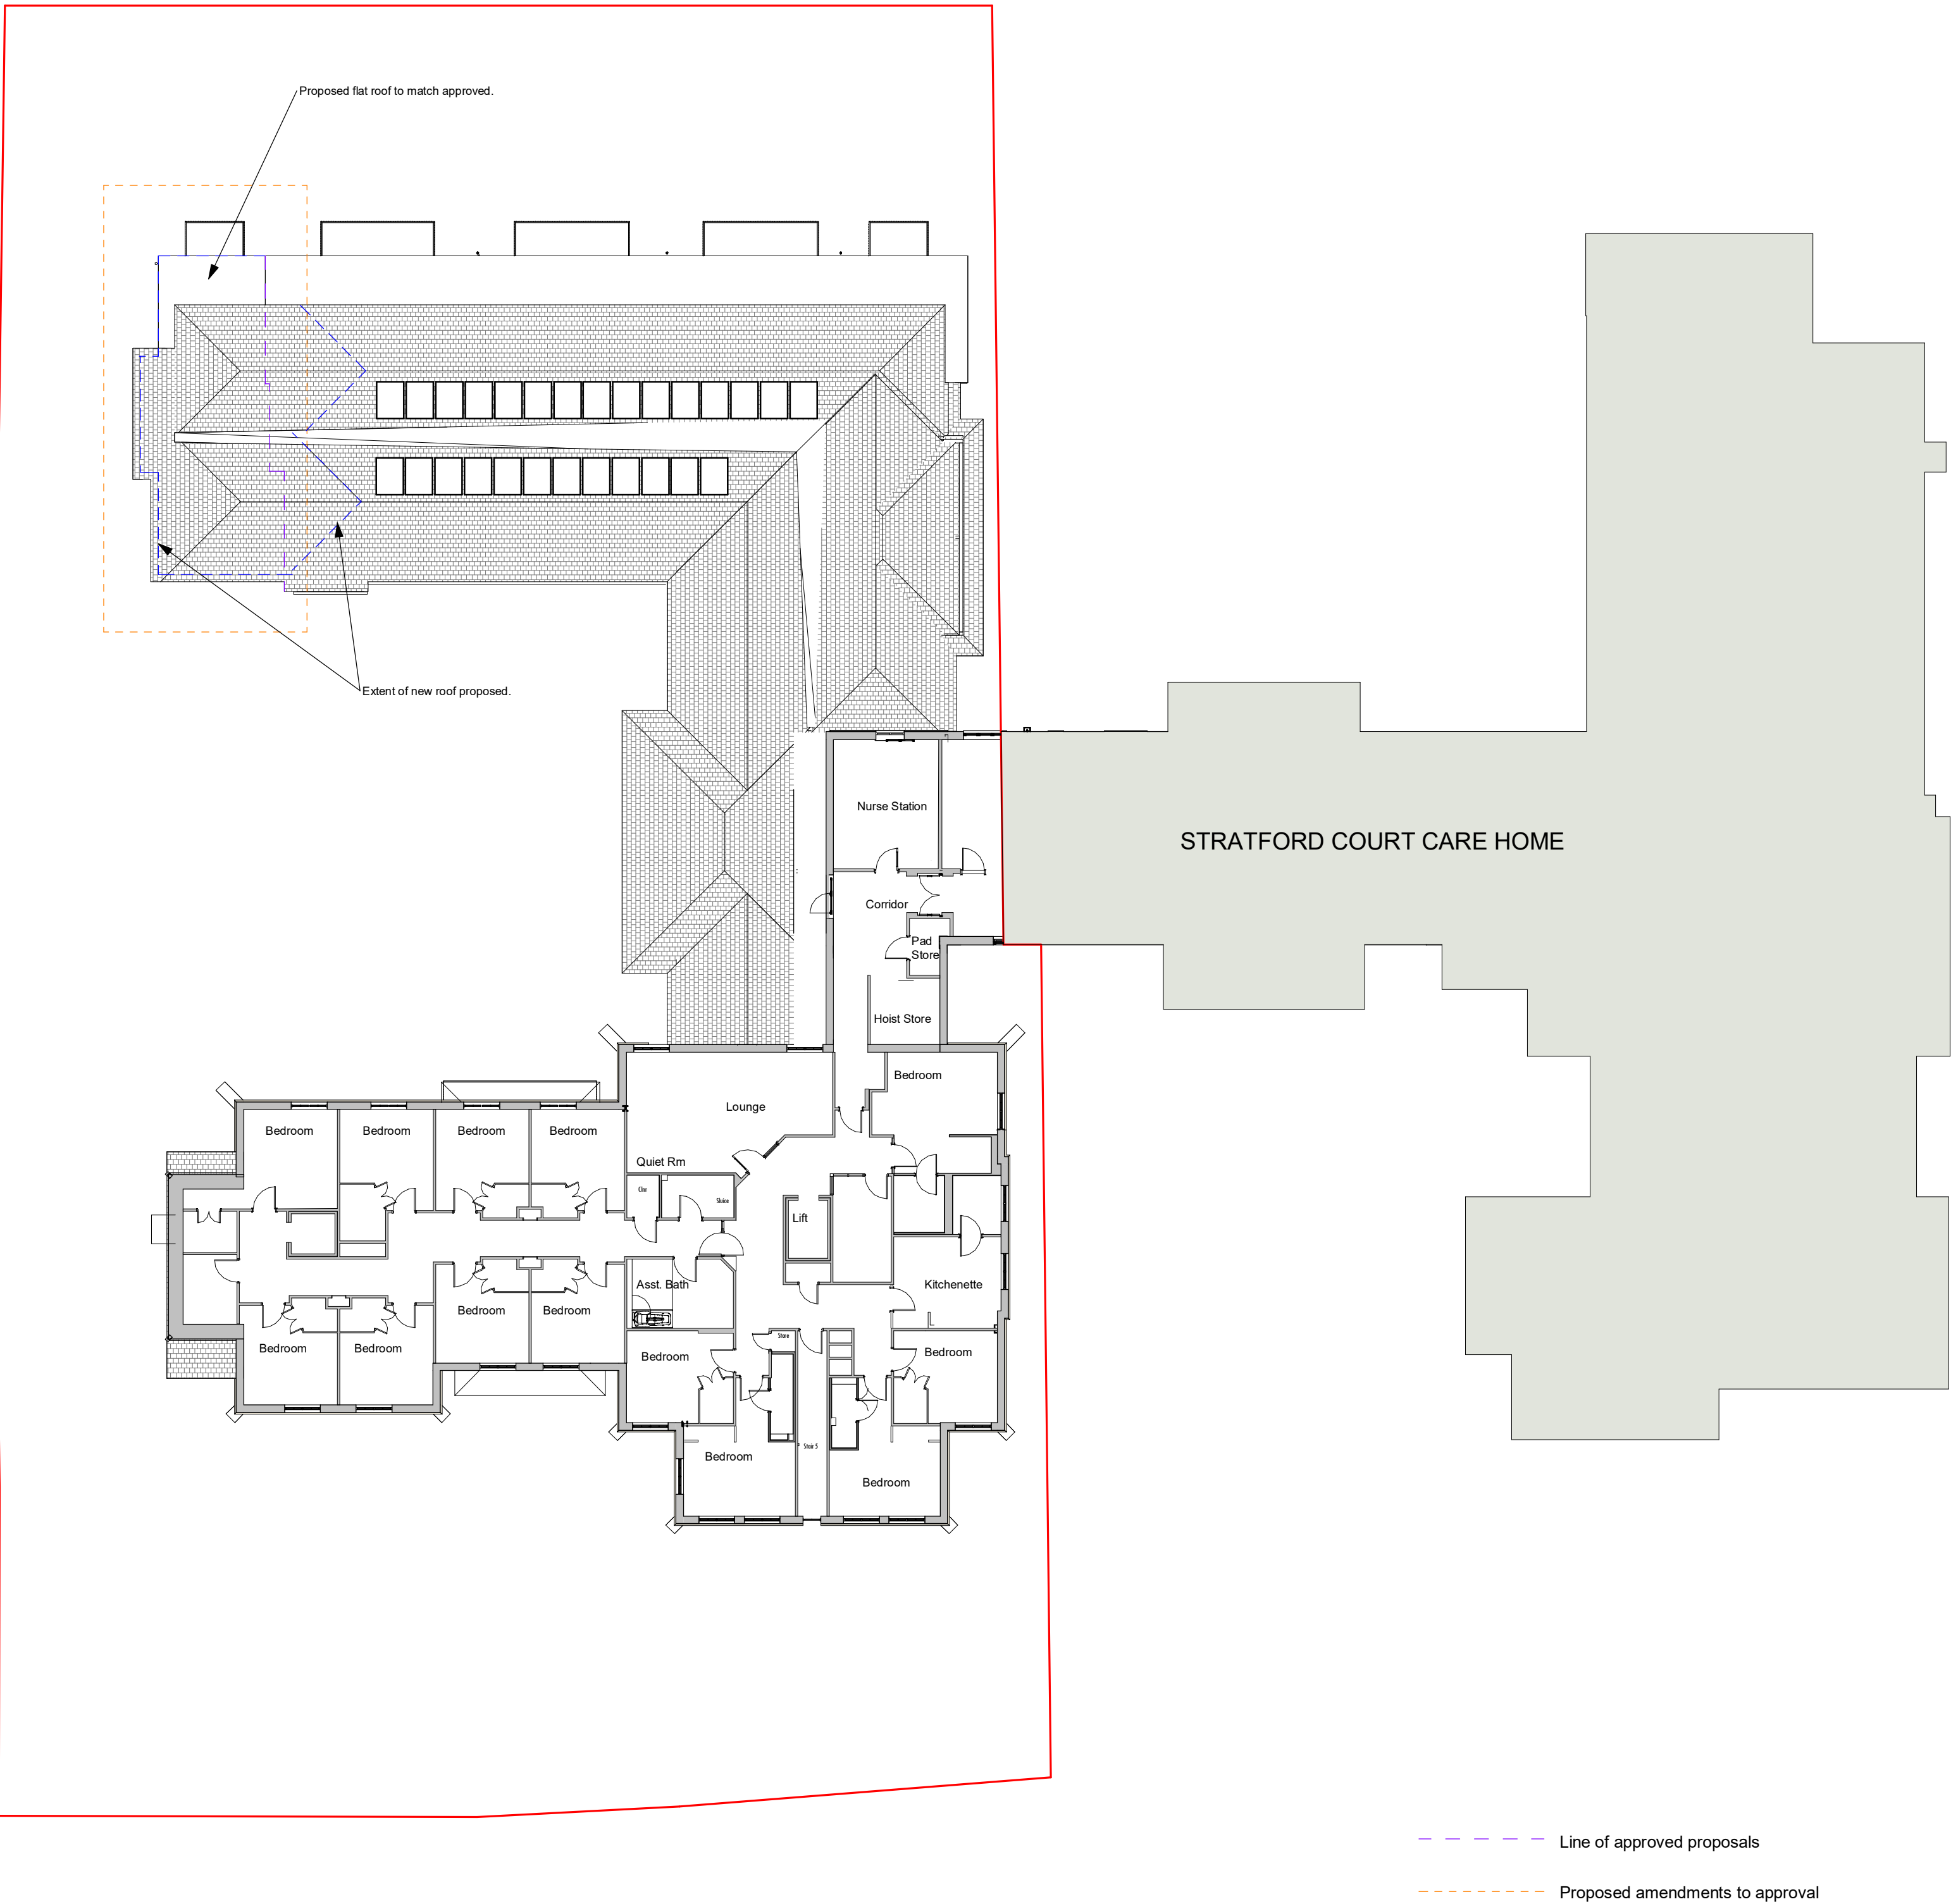

Project
Braemar Lodge
Stratford Road, Salisbury

Client

Colten Care



WLAWilliamsLester.

1 Star Lane, Ringwood, Hampshire, BH24 1AL
www.williamslester.com 01425 485234 mail@williamslester.com

Braemar Lodge - First Floor Proposed

Scale A1 @ 1 : 200

Revision Drawing Status

G Developed Design

Suitability Suitability Description

Drawing No.

5849-WLA-ZZ-01-DR-A-2112