



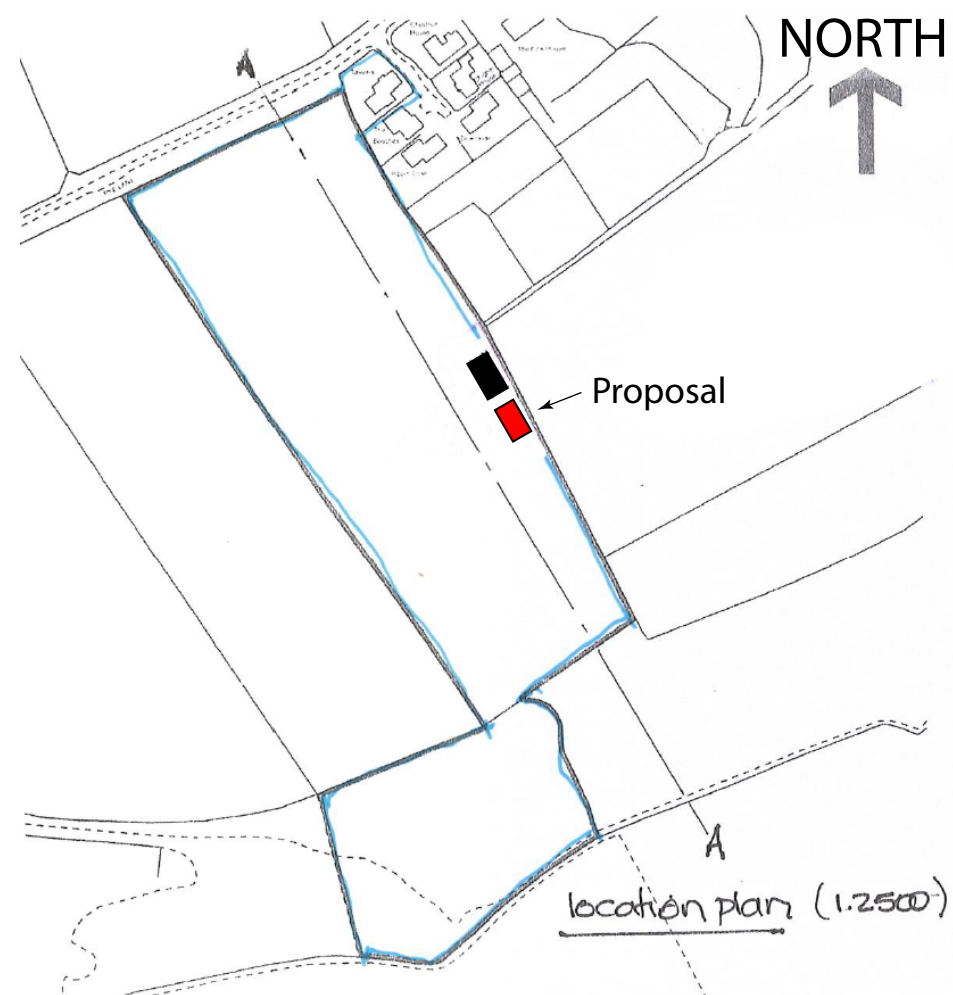

Ridgeline of proposed building should be similar to existing building. The new building location is about 1m higher than the existing barn, but the height to eaves is around 1m less.

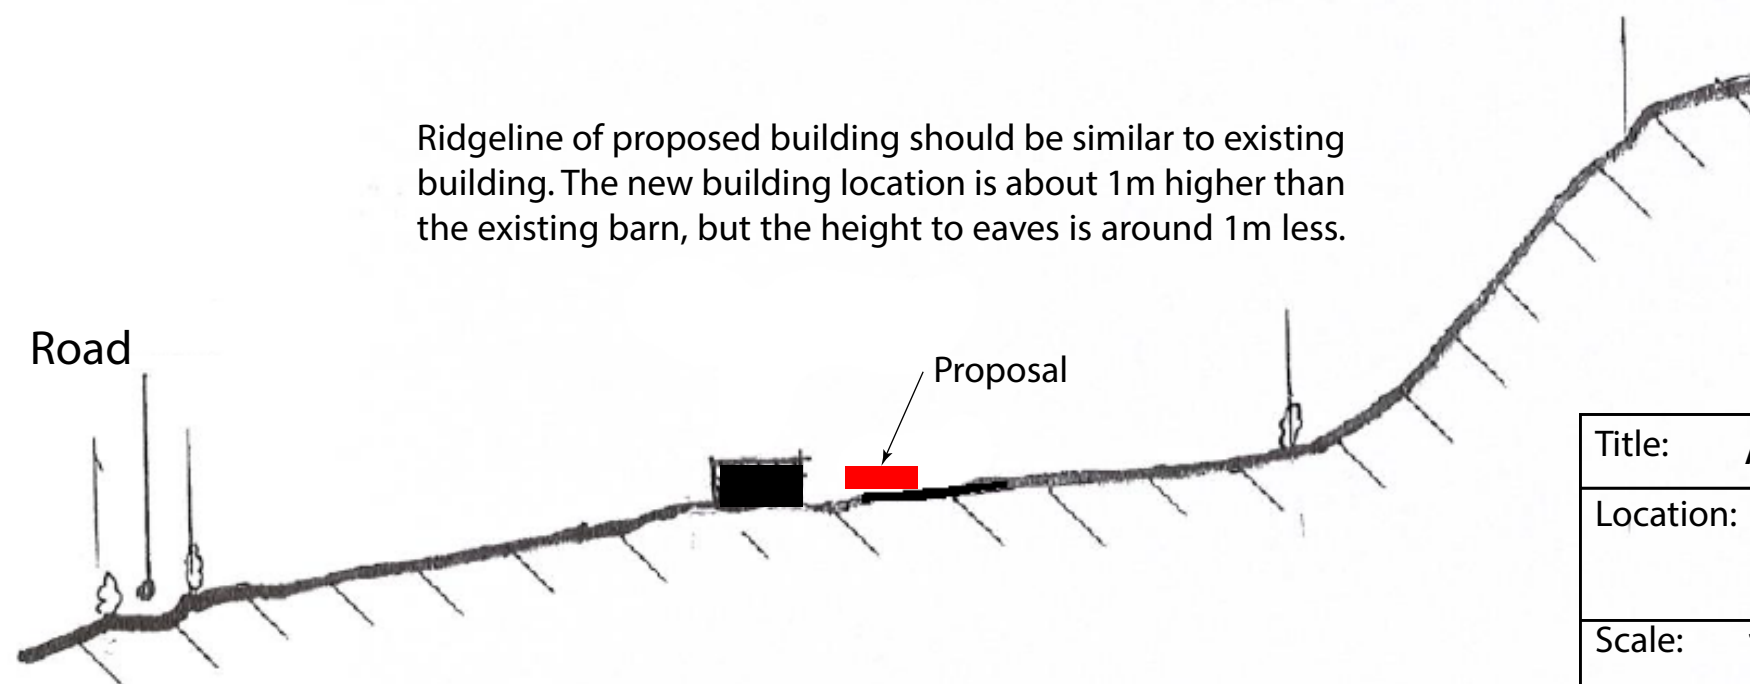

Section at A-A (1:1250)

Title: Agricultural Workshop, Site Section		
Location: Land South of Pye Lane, Broad Town, SN4 7RR		
Scale: 1:1250		
Date: 10/11/2025	Drawing Ref. TAW_SS_1	Drawing Size: A3