


Responsibility is not accepted for errors made by others in scaling from this drawing. All construction information should be taken from figured dimensions only.

A3 Original Sheet Size

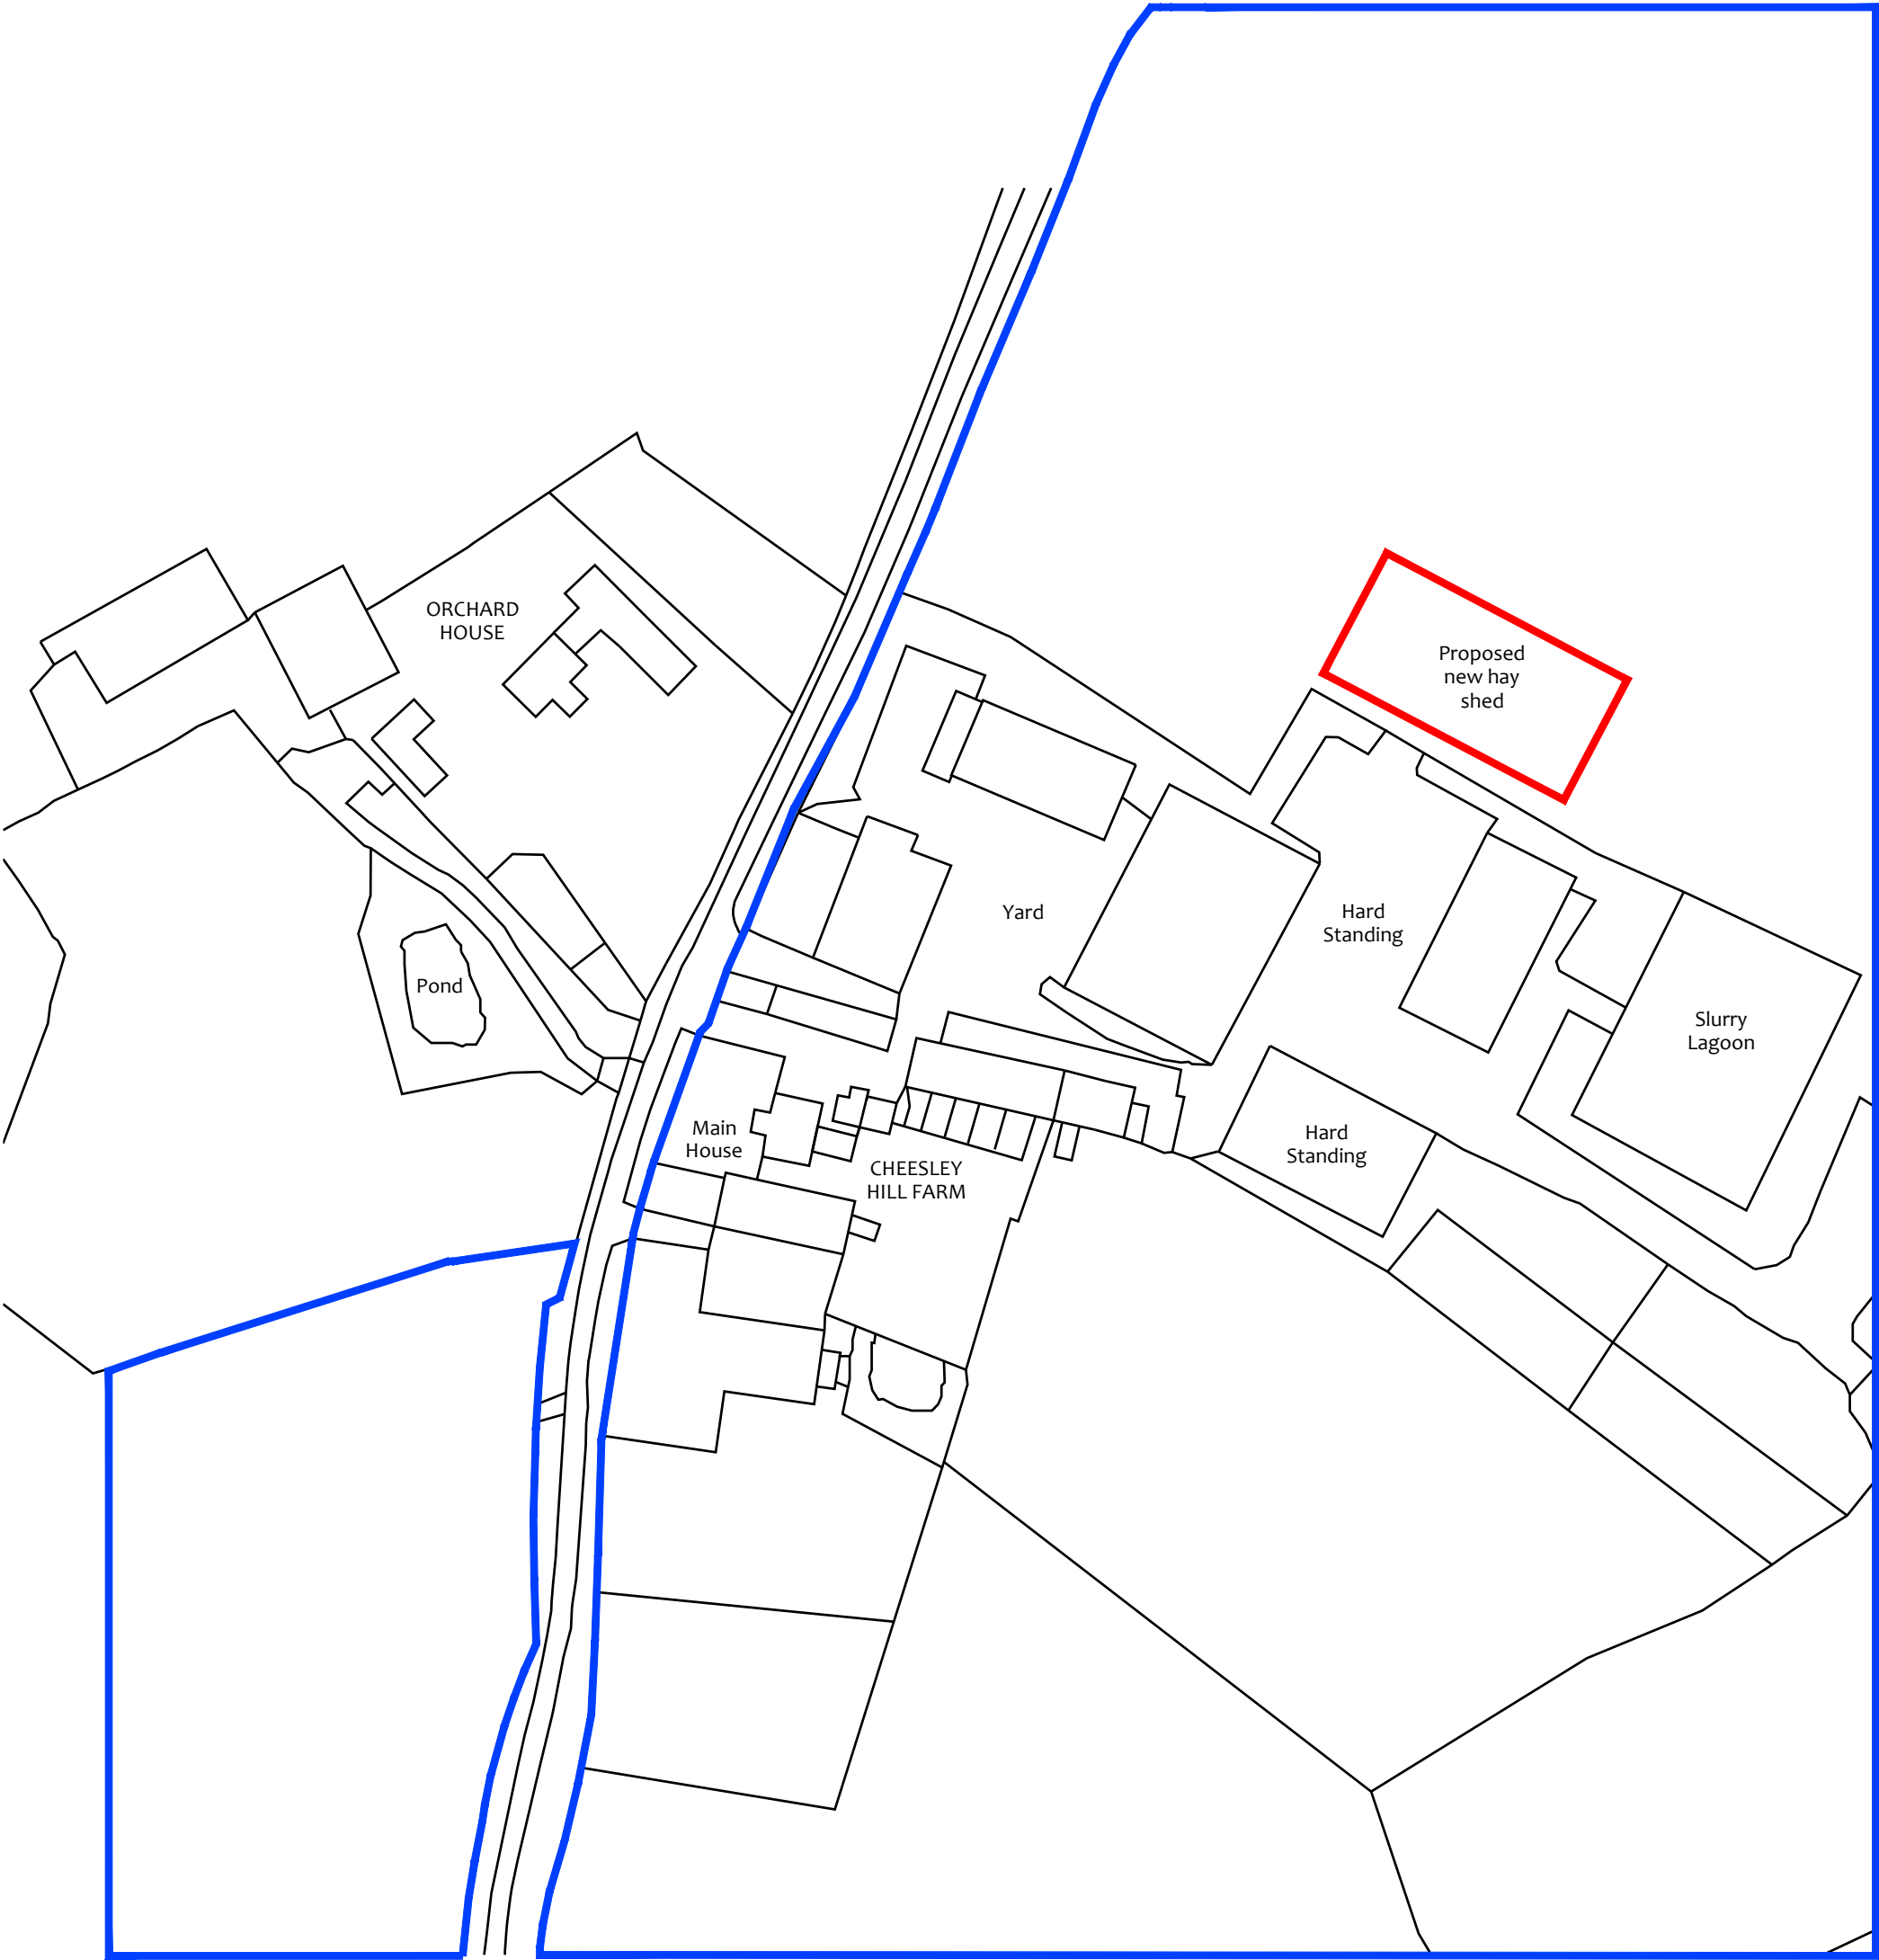

Location Plan
Scale 1:1250



Scale: 1:1250

date	rev	name	chk	note
------	-----	------	-----	------

CLIENT

MR TIMOTHY SYKES

PROJECT

CHEESLEY HILL FARM
CHEESLEY HILL
GRITTENHAM
CHIPPENHAM
WILTSHIRE SN15 4JX

DRAWING TITLE

PROPOSED HAY SHED
LOCATION PLAN

DATE	SCALE	DRAWN BY	CHECKED BY
------	-------	----------	------------

04.10.2025

1:1250

BH

DRAWING NUMBER

CHF-000

REVISION NO.