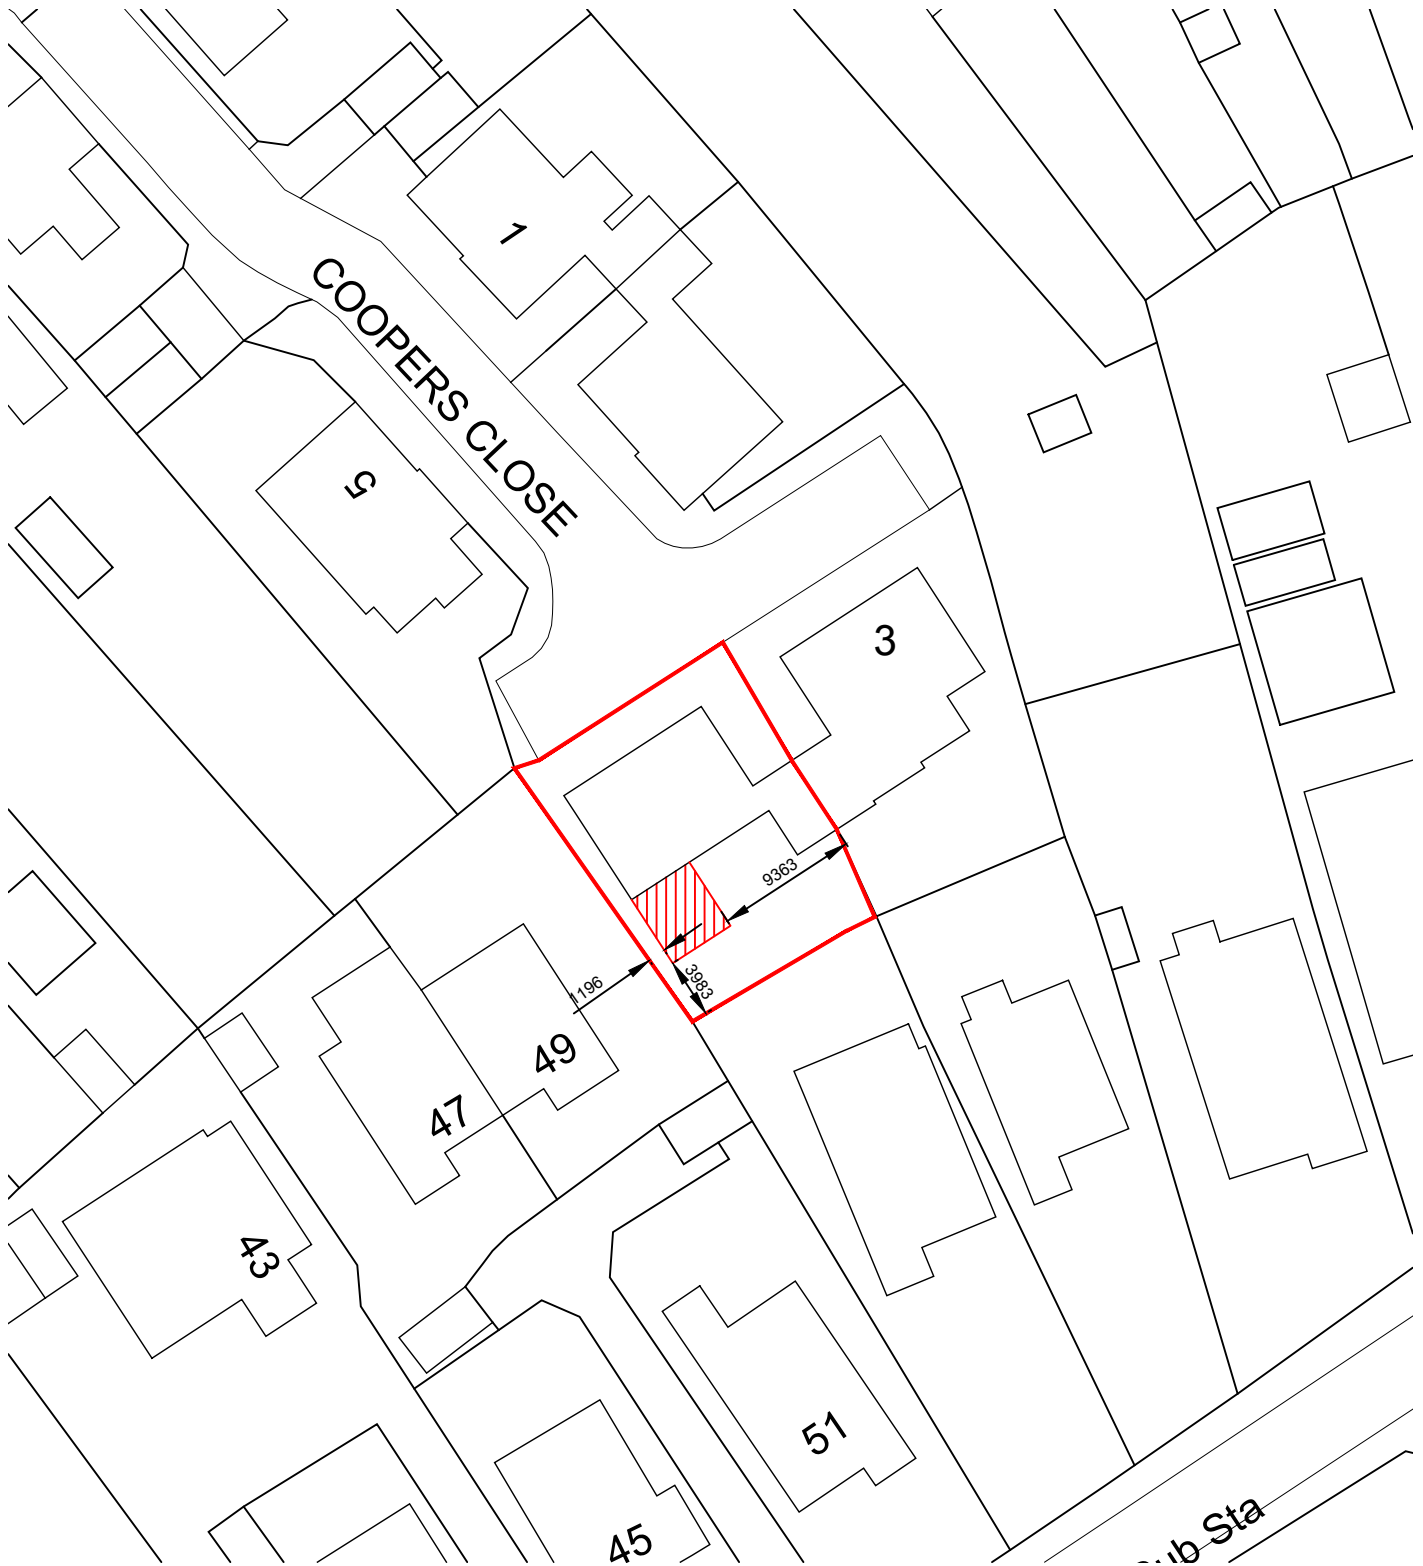


Client THE BEST BUILD TEAM	Project PROPOSED GARDEN ROOM 4 COOPERS CLOSE AMESBURY SP4 7QN	 The Studio 22 Brickley Lane Devizes Wiltshire SN10 3BQ T 01380 819900 E info@drdesigns.co.uk W www.drdesigns.co.uk	DALE ROBERTS DESIGN ARCHITECTURAL SERVICES	
Drawing Title SITE BLOCK PLAN			Scale A4@1:500	Date OCT 25
Notes			Drawn DR	Checked
			Drawing No. 25019 / P002	