


This drawing is copyright of CLARK & MASLIN Ltd and may not be copied or reproduced without permission.
Figured dimensions are to be taken in preference to scaled dimensions.
Large scale drawings to have preference to small scale drawings.
Dimensions for fixed-in items are to be checked on site prior to manufacture.

REV	DETAIL OF REVISION	BY	DATE
-----	--------------------	----	------

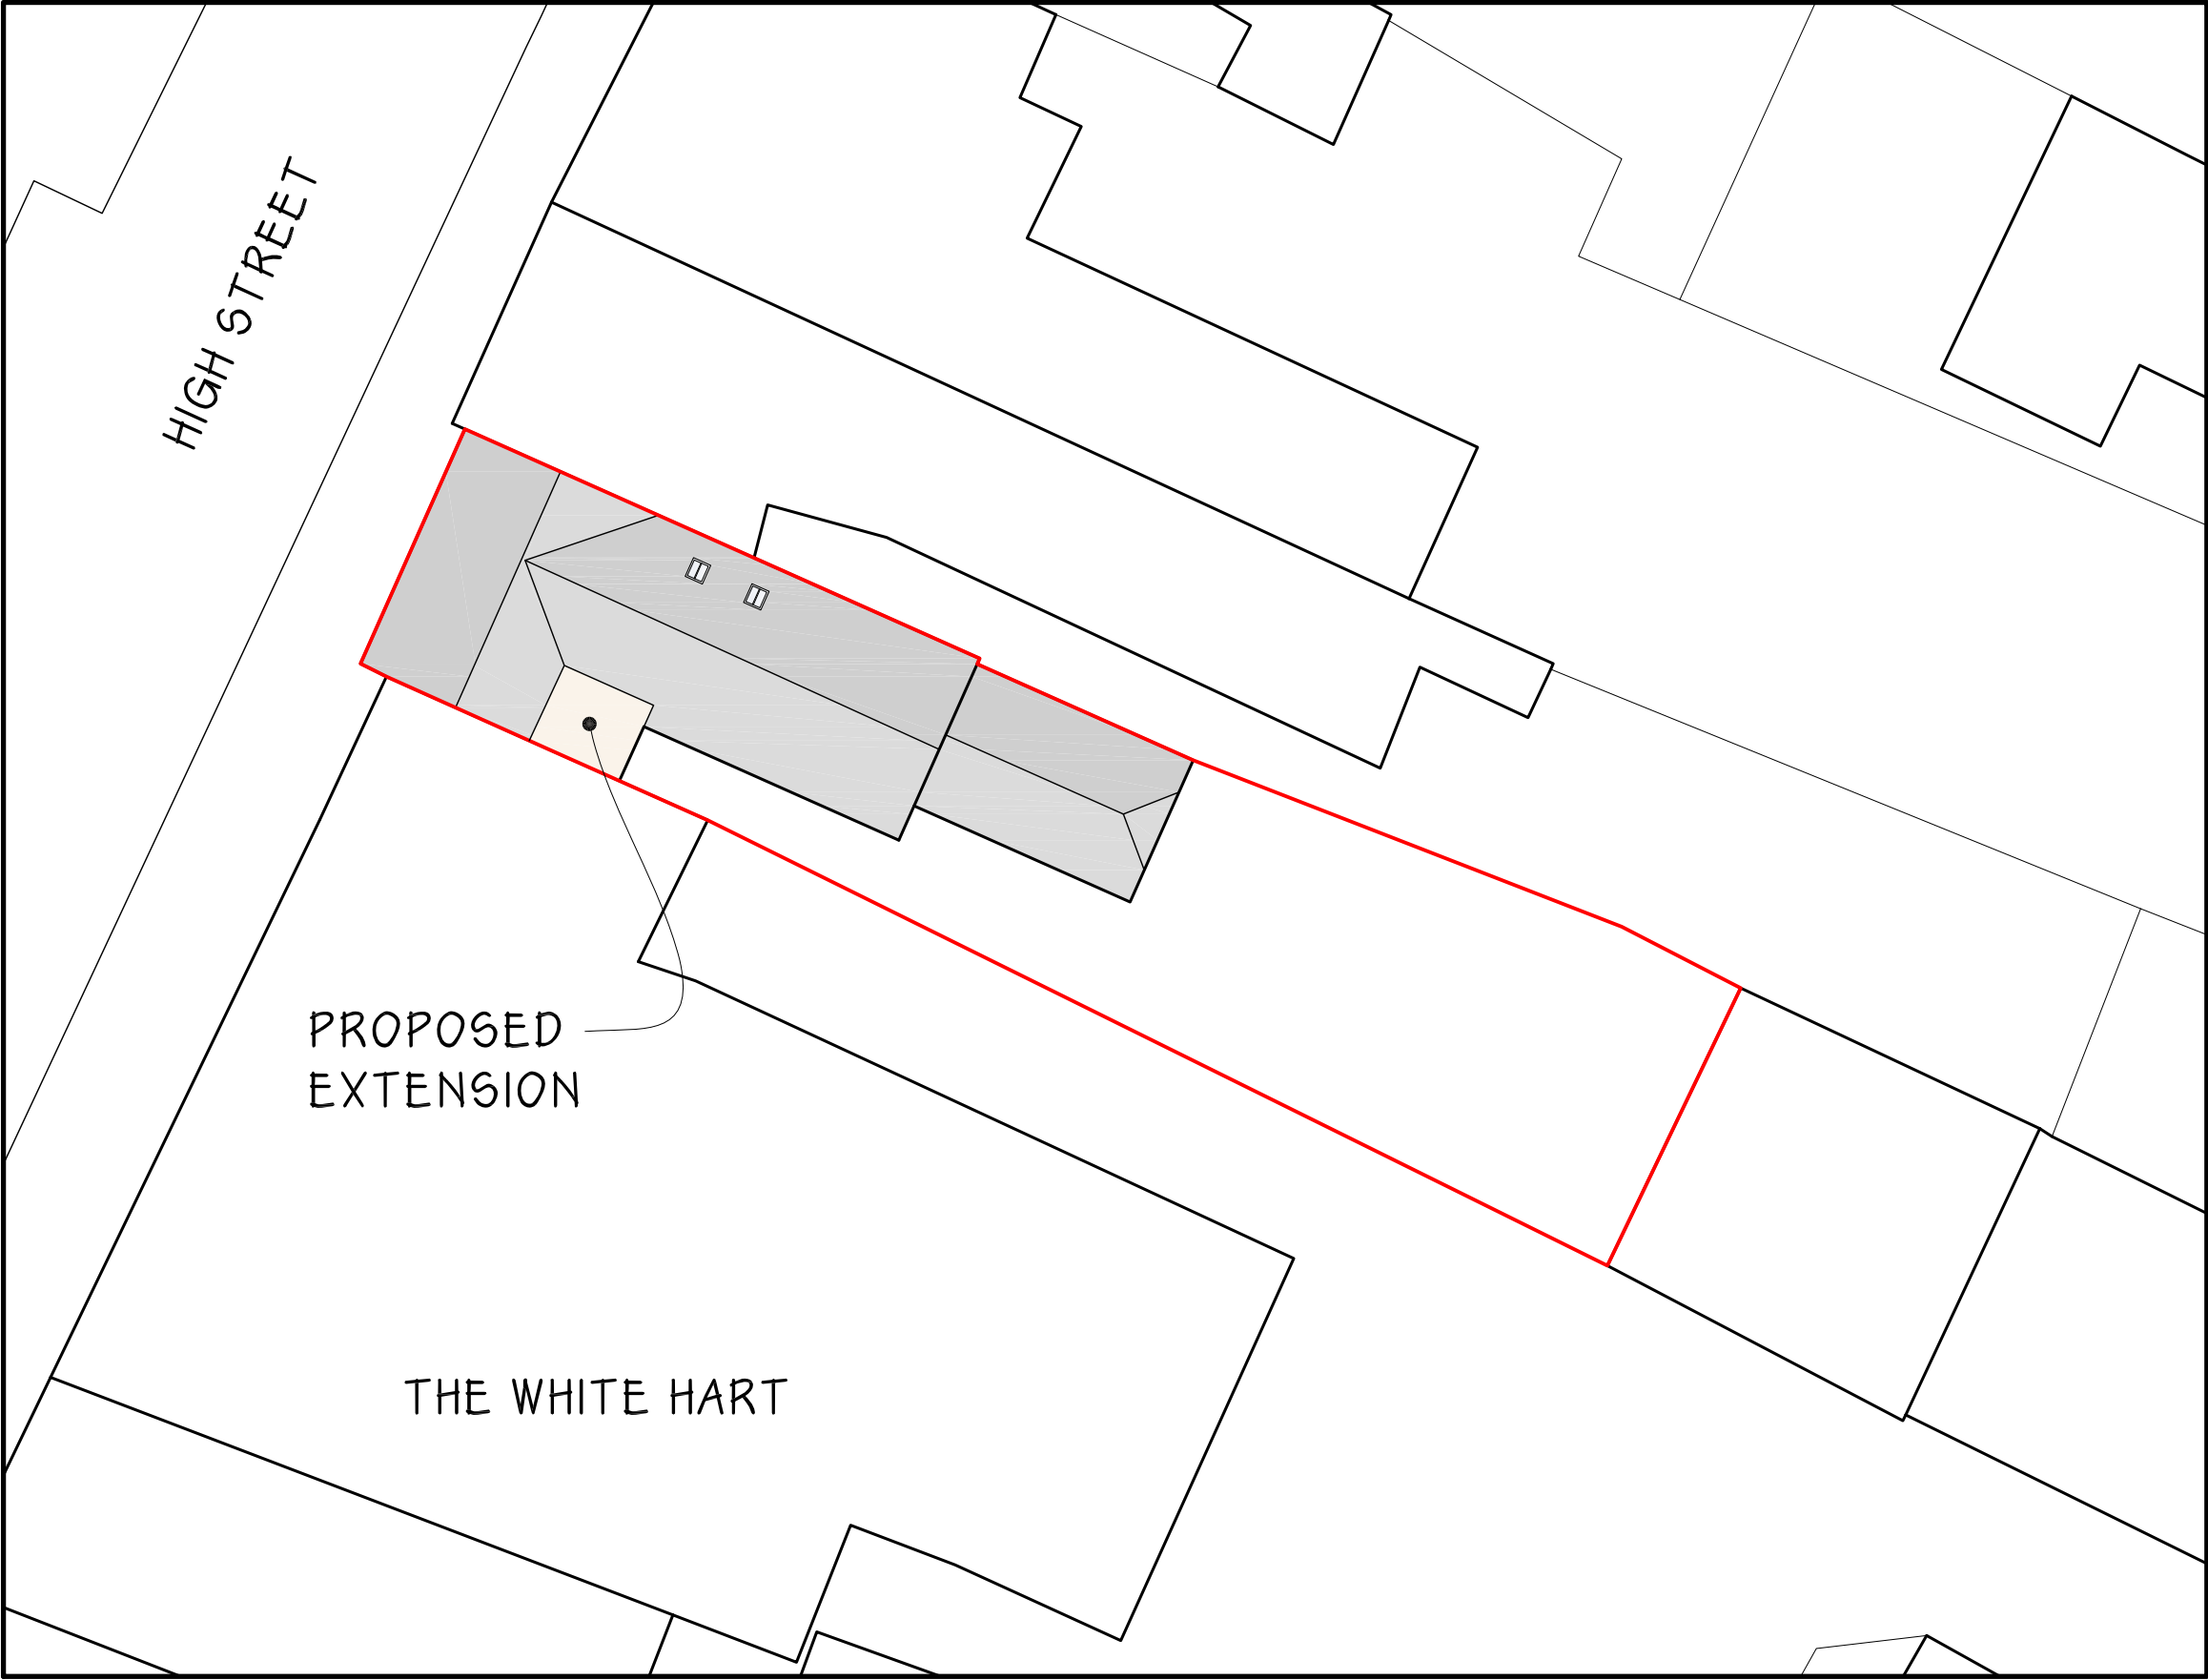

PLANNING DRAWING



CLARK & MASLIN
The Old Library, 44 High Street,
Malmesbury, Wiltshire, SN16 9AT
Telephone: (01666) 822911 / 829111
Facsimile: (01666) 825139
www.clarkandmaslin.co.uk
Planning Architecture Conservation

Client MR J BRYCE			
Project PROPOSED CHANGE OF USE TO RESIDENTIAL, 95 HIGH STREET, CRICKLADE, WILTSHIRE, SN6 6DF			
Description PROPOSED BLOCK PLAN			
Scale 1:200	PG Size A3	Drawn -	Date NOV '25
Drawing No 5858/52			Revision -