

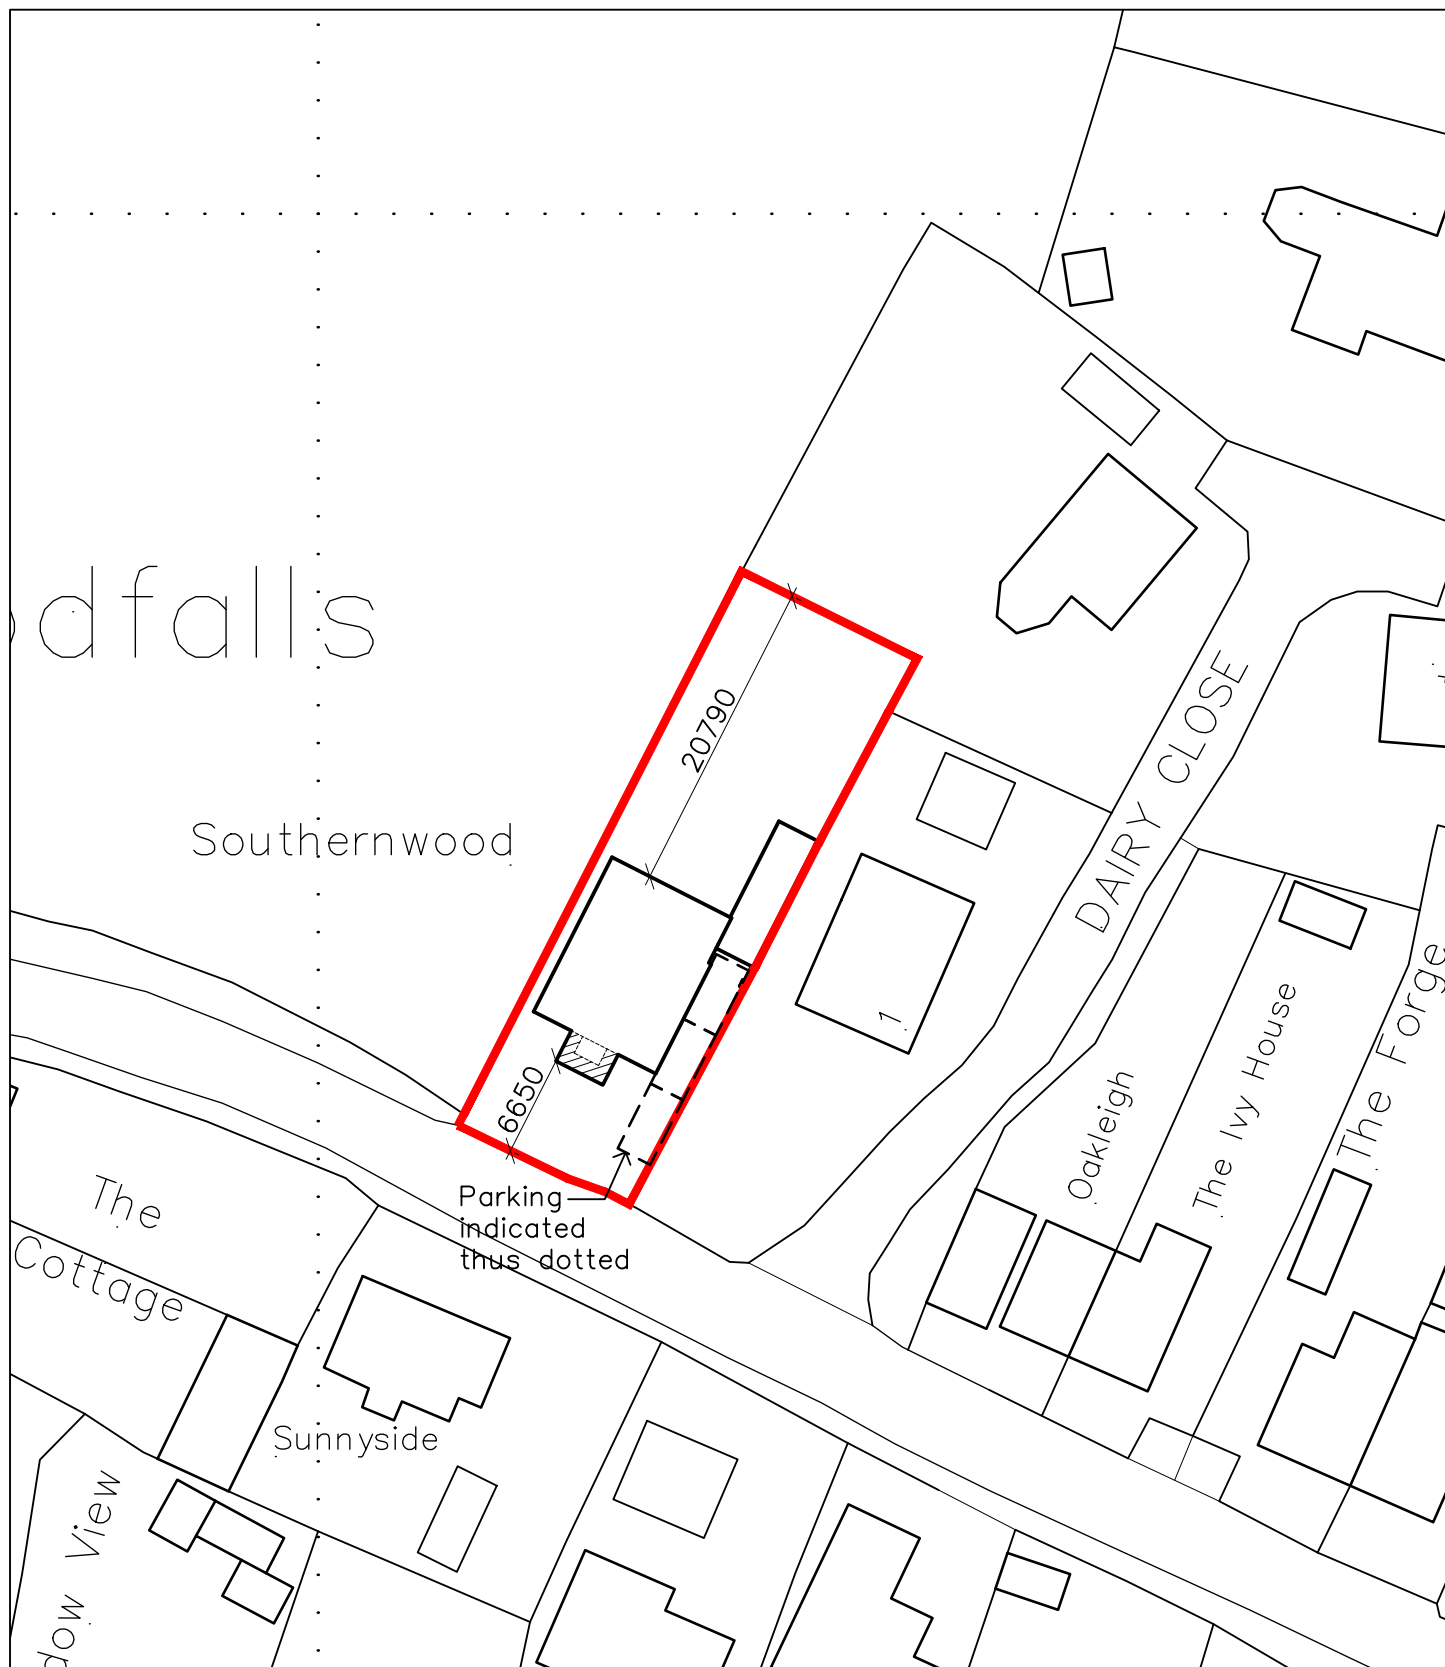
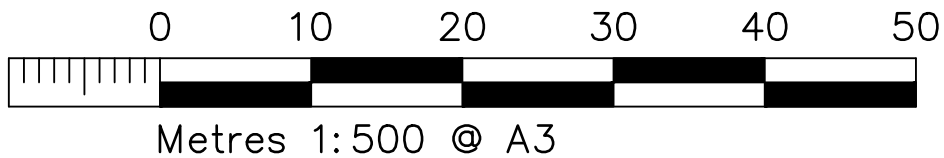


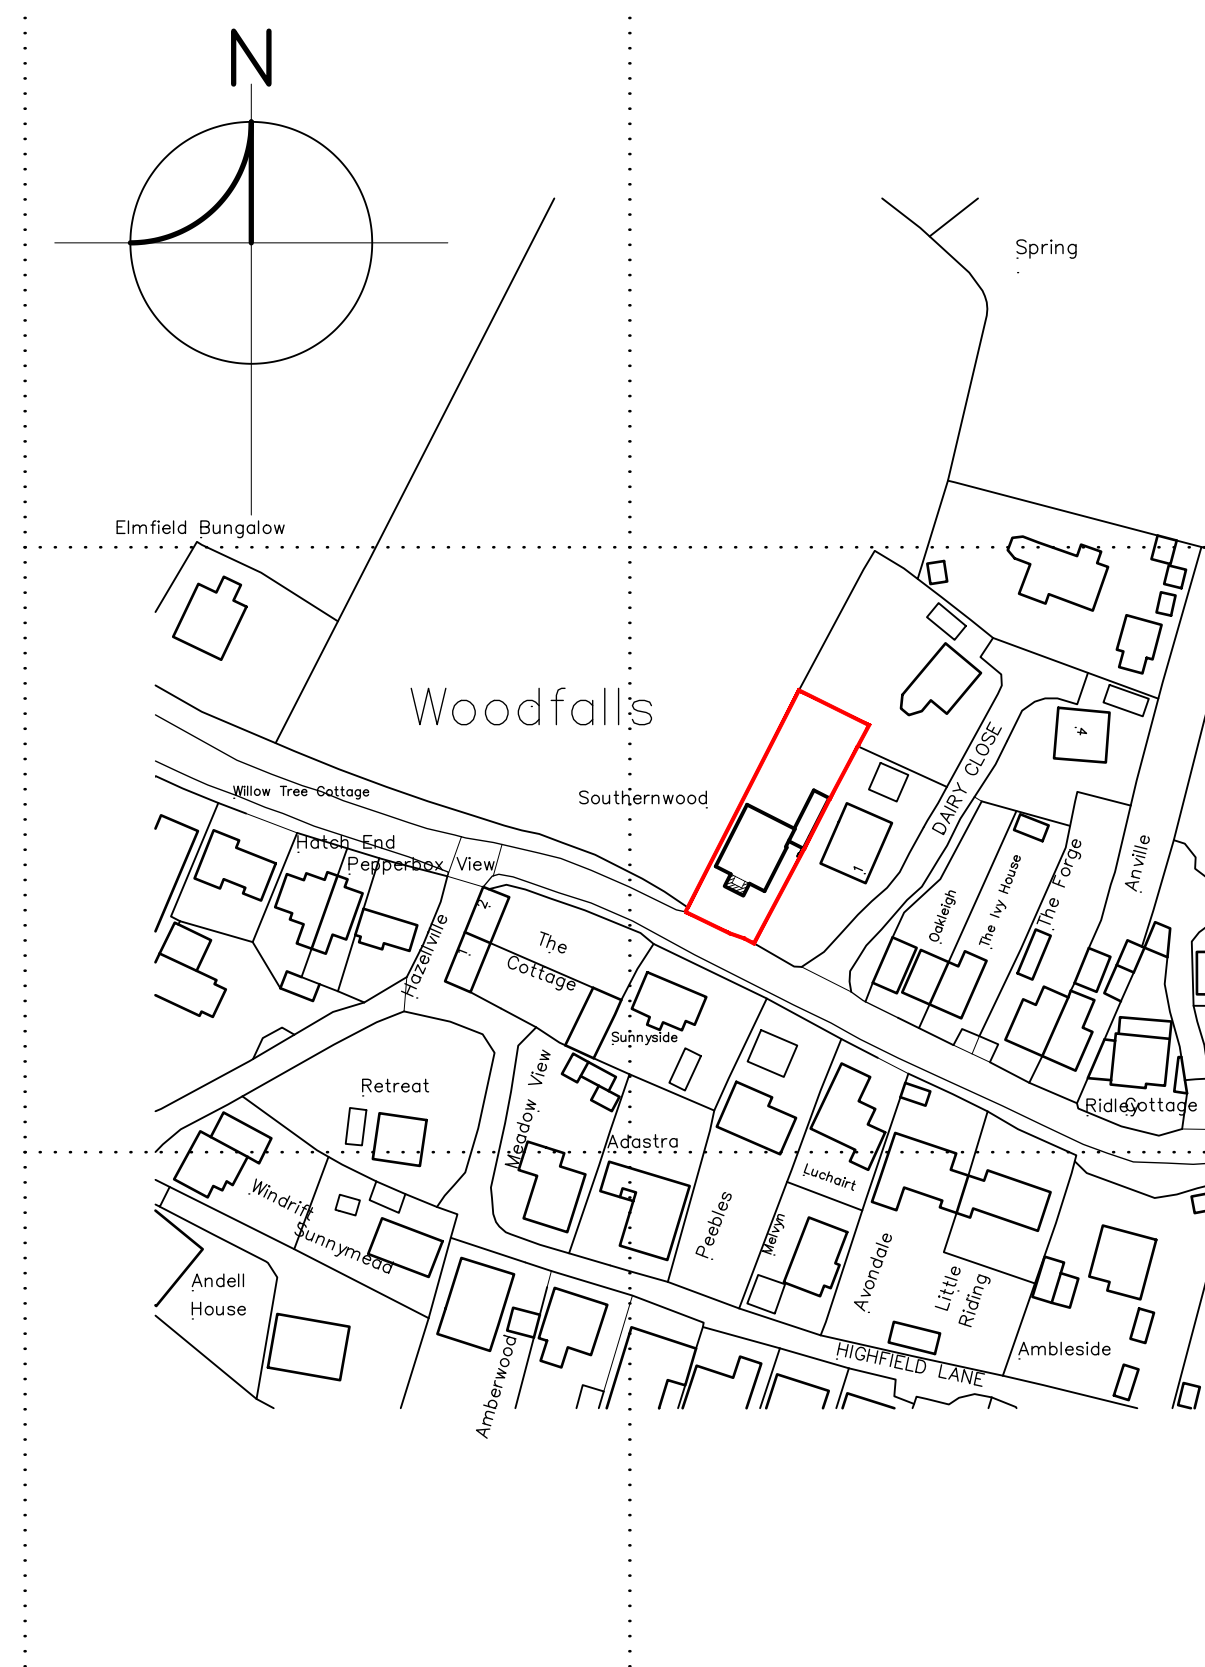

BLOCK PLAN scale 1:500

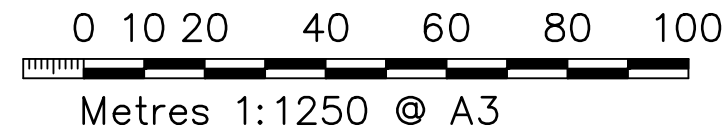

LOCATION PLAN scale 1:1250

Southernwood, WOODFALLS