


Dodford house farm pl/2025/08217 - Location Plan



0 50
Metres

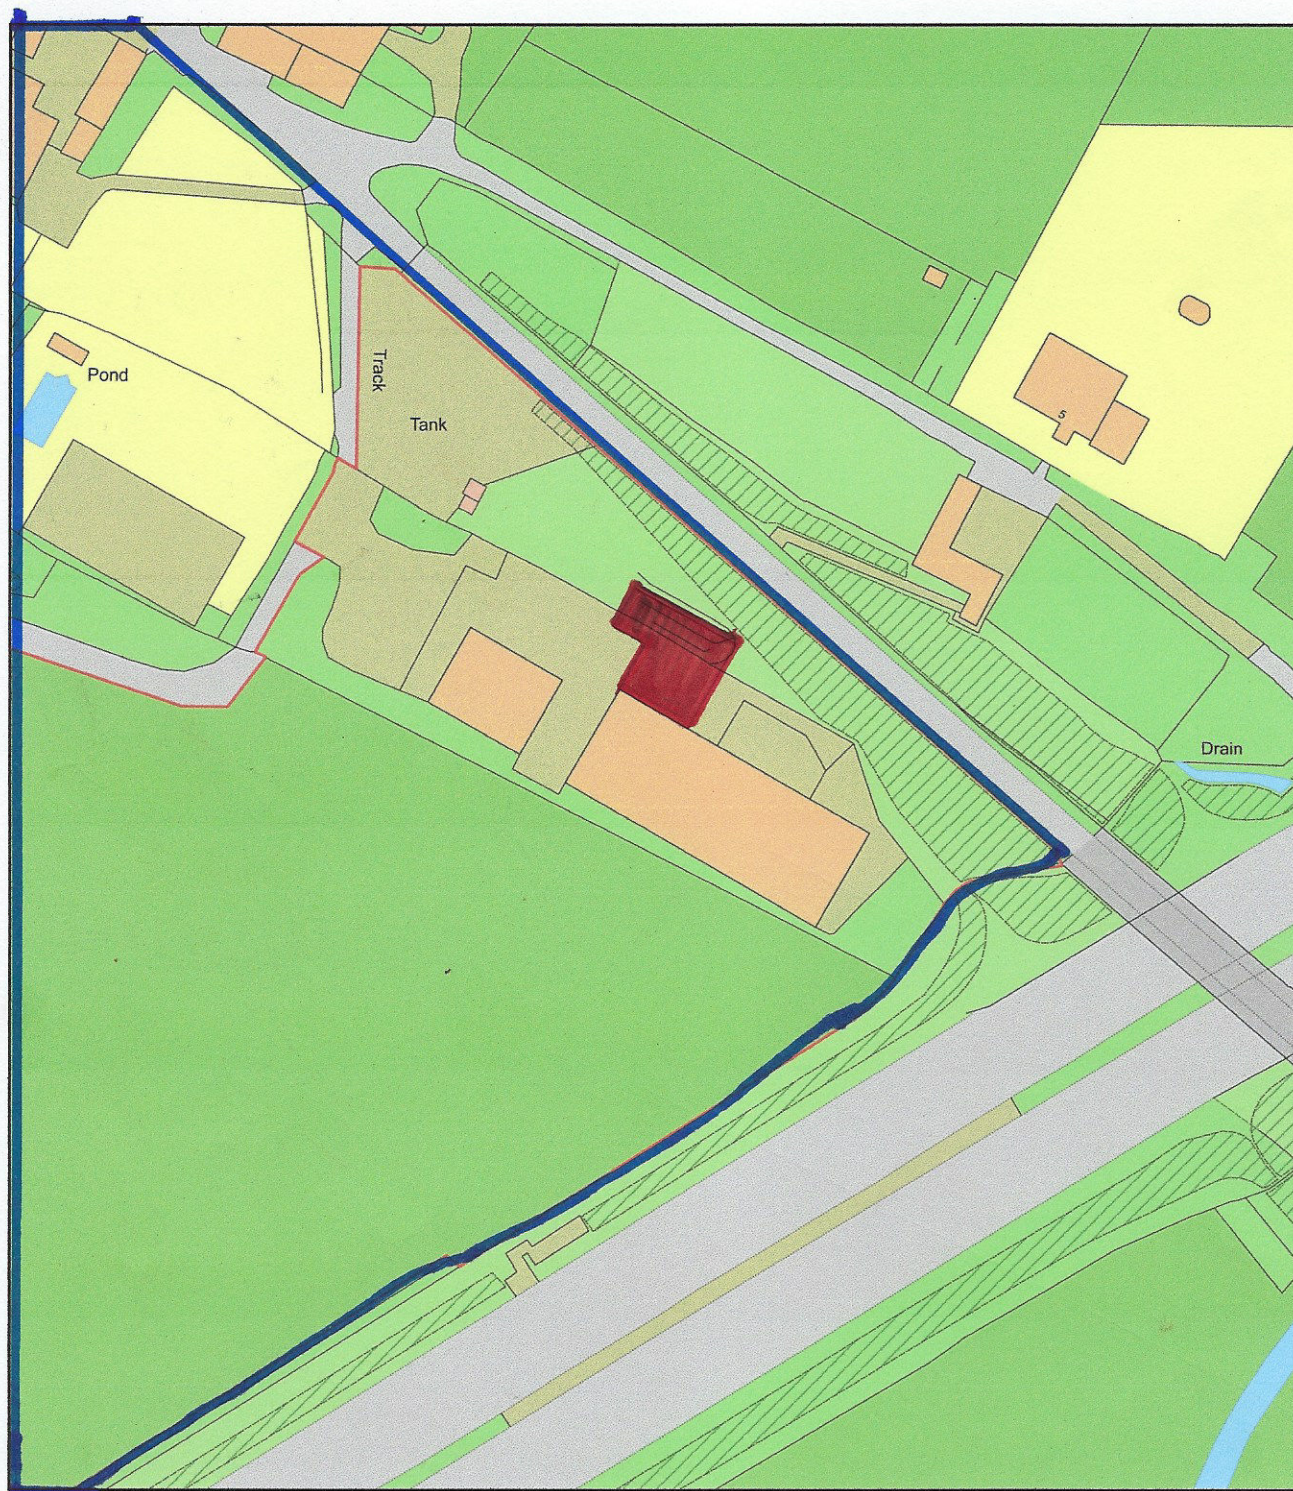

Plan Produced for: John Branston

Date Produced: 29 Oct 2025

Plan Reference Number: TQRQM25302150101271

Scale: 1:1250 @ A4