


PL12025/08261

8 WESTBURY ROAD

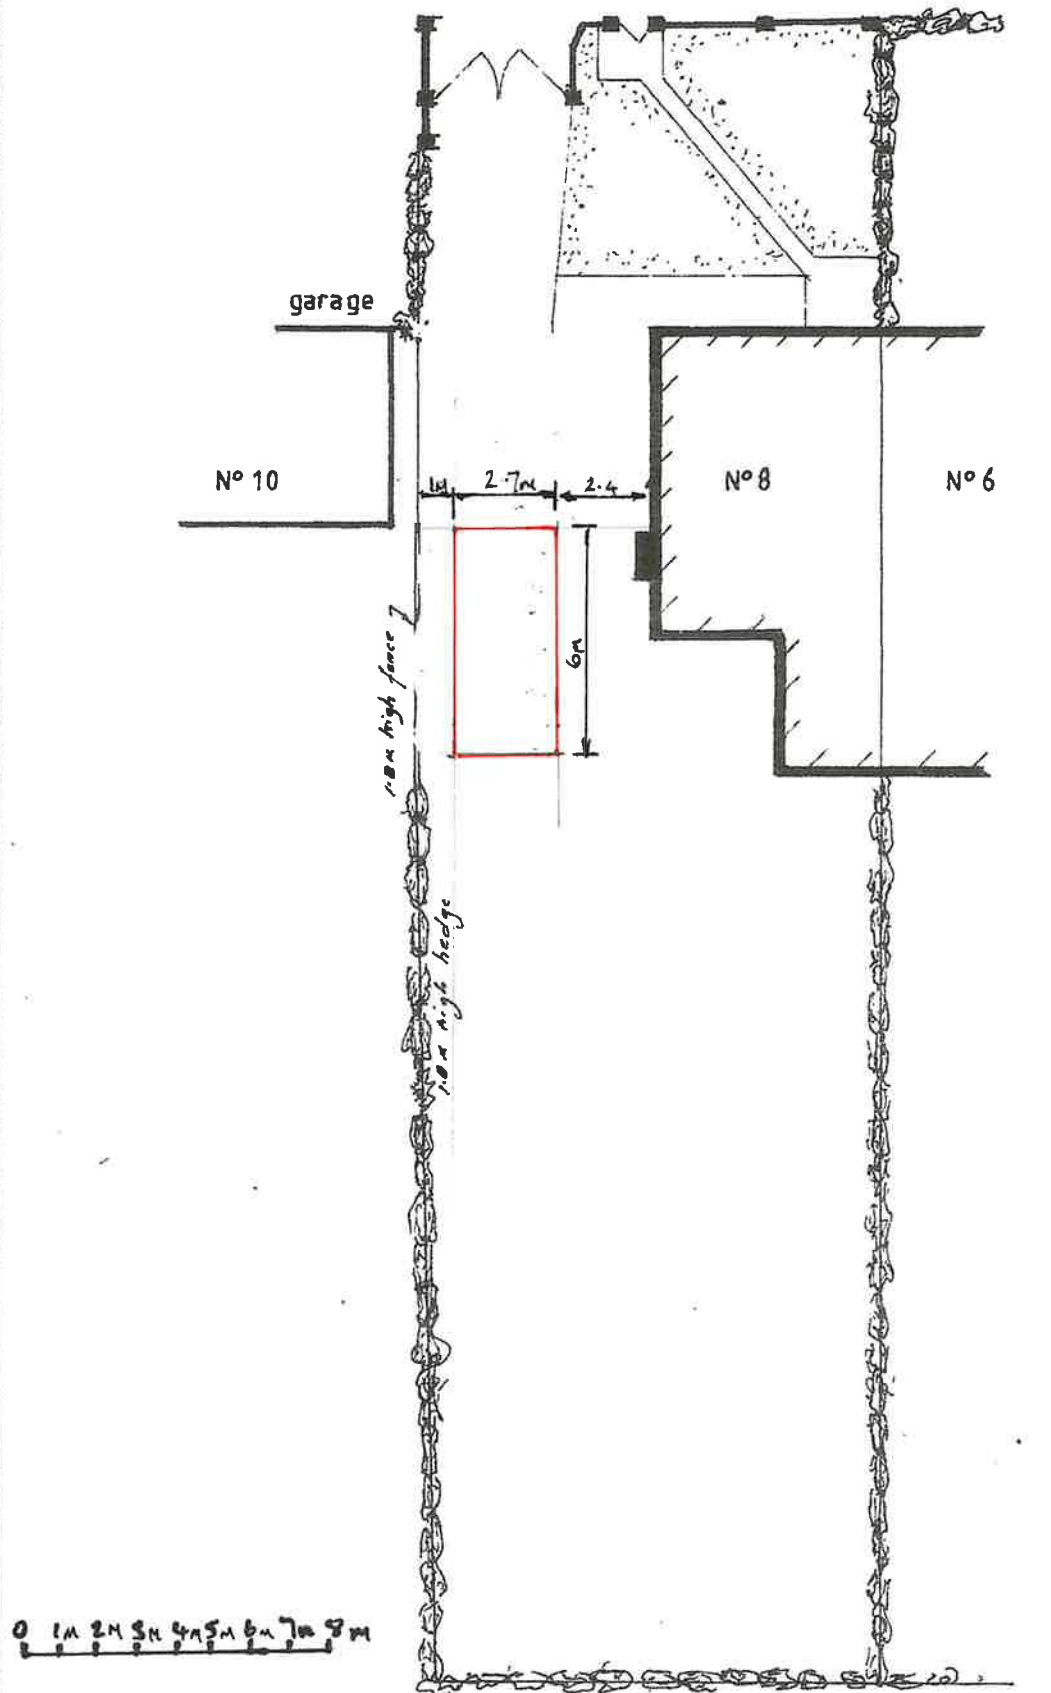

SCALE 1:200

ANDREW TILLEY NOVEMBER
2025.