
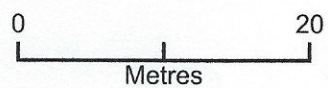


Dodford house farm pl/2025/08217

BLOCK PLAN

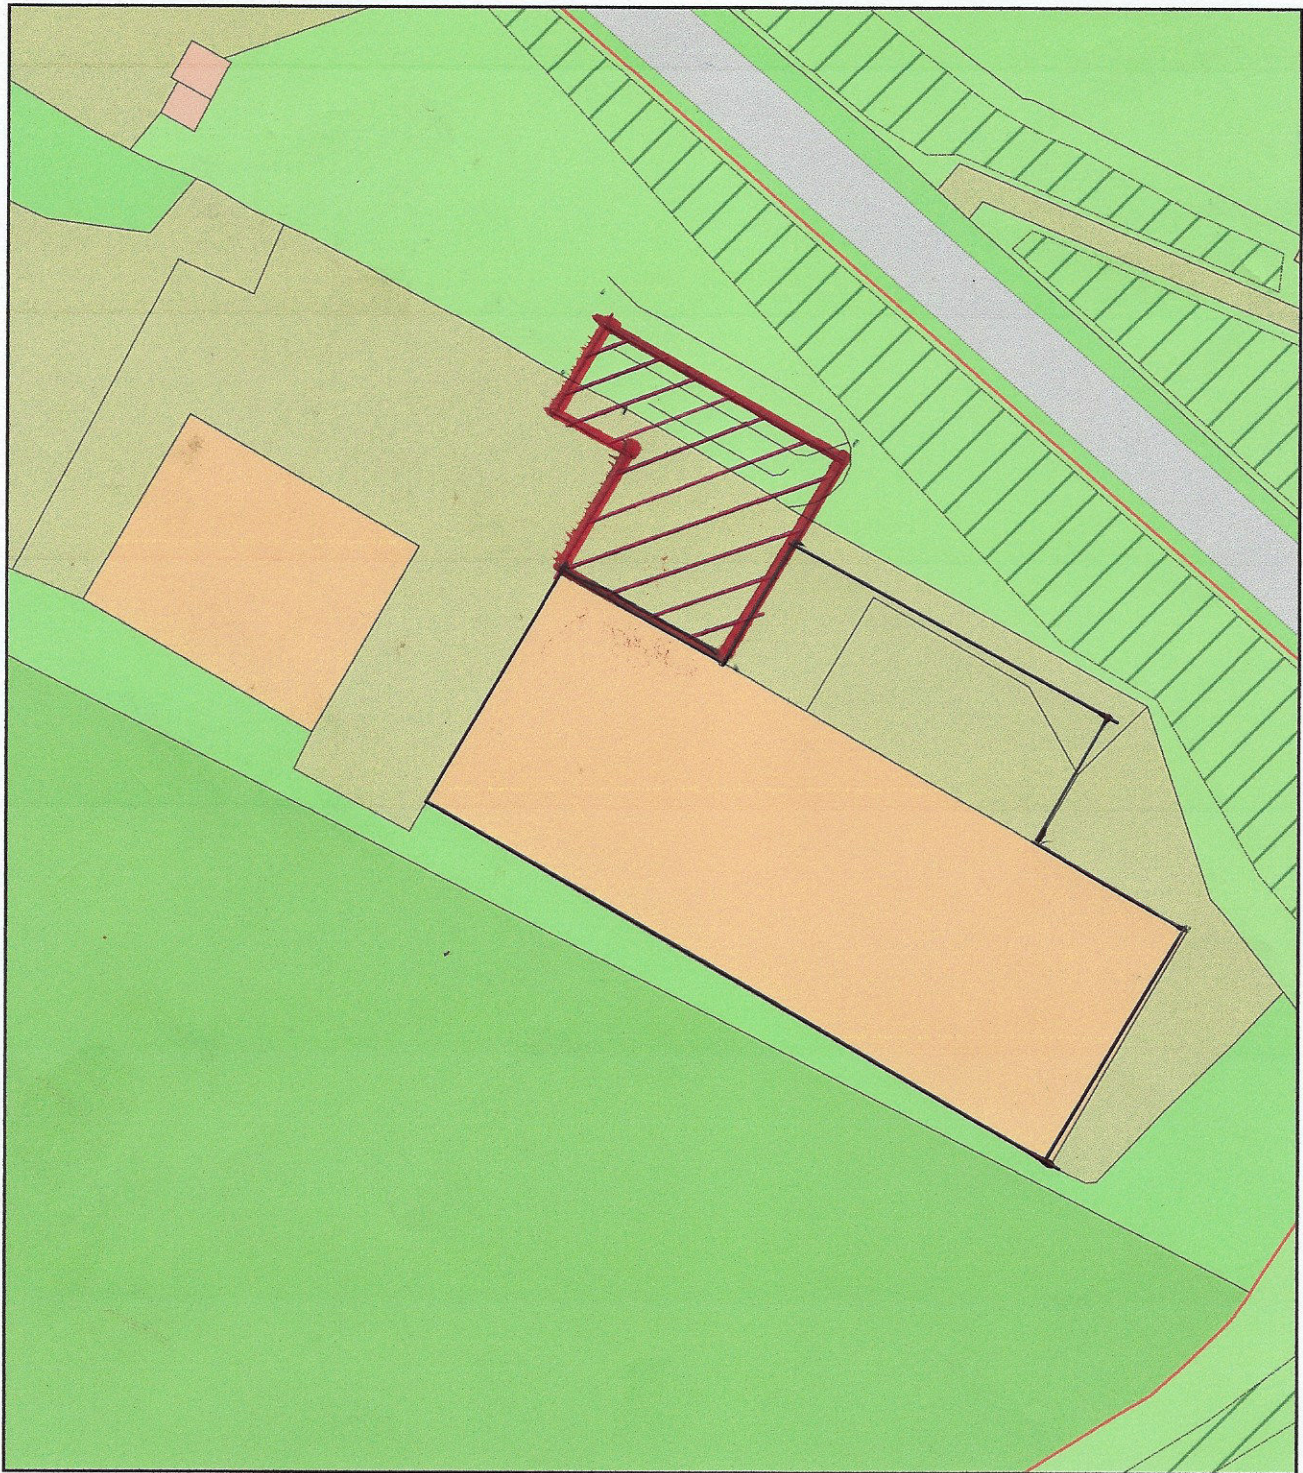

Plan Produced for: John Branston

Date Produced: 29 Oct 2025

Plan Reference Number: TQRQM25302144554105

Scale: 1:500 @ A4