
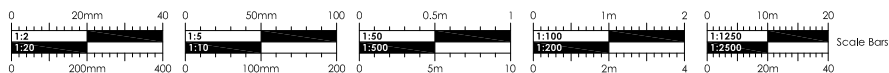


REV	DETAIL OF REVISION	BY	DATE
-----	--------------------	----	------

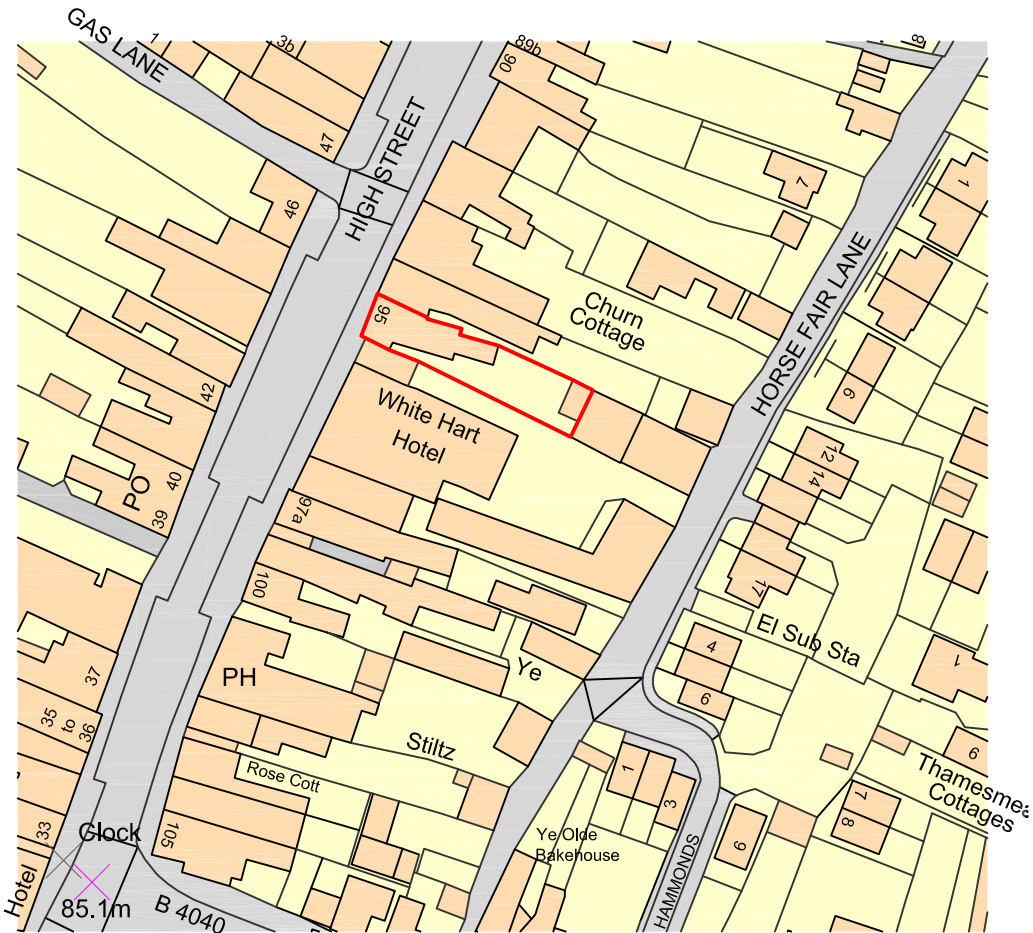

 CLARK & MASLIN The Old Library, 44 High Street, Malmesbury, Wiltshire, SN16 9AT Telephone: (01666) 822911 / 829111 Facsimile: (01666) 825139 www.clarkandmaslin.co.uk Planning Architecture Conservation	Client MR J BRYCE		Document Type SURVEY DRAWING	
	Project PROPOSED CHANGE OF USE TO RESIDENTIAL, 95 HIGH STREET, CRICKLADE, WILTSHIRE, SN6 6DF		Scale 1:1250	PG Size A4
	Description SITE LOCATION PLAN		Date NOV '25	Drawn -
			Drawing No 5858/03	Revision -