


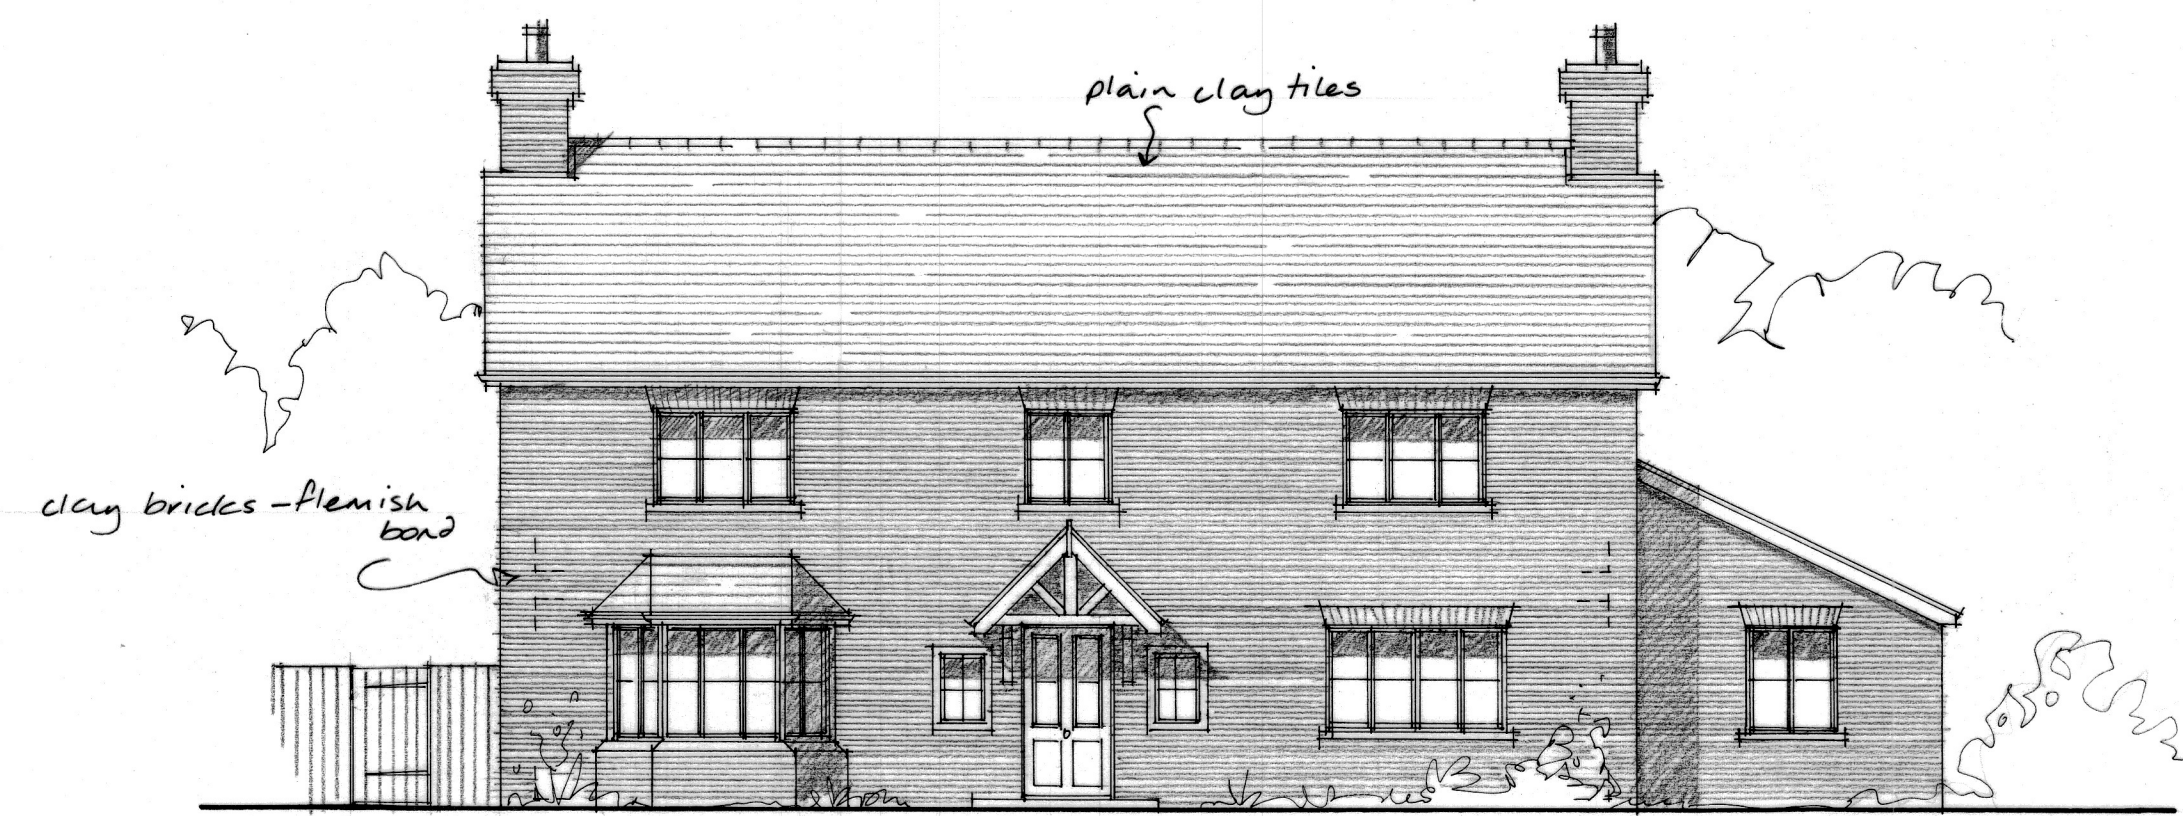

S O U T H E L E V A T I O N




N O R T H E L E V A T I O N




E A S T E L E V A T I O N



W E S T E L E V A T I O N

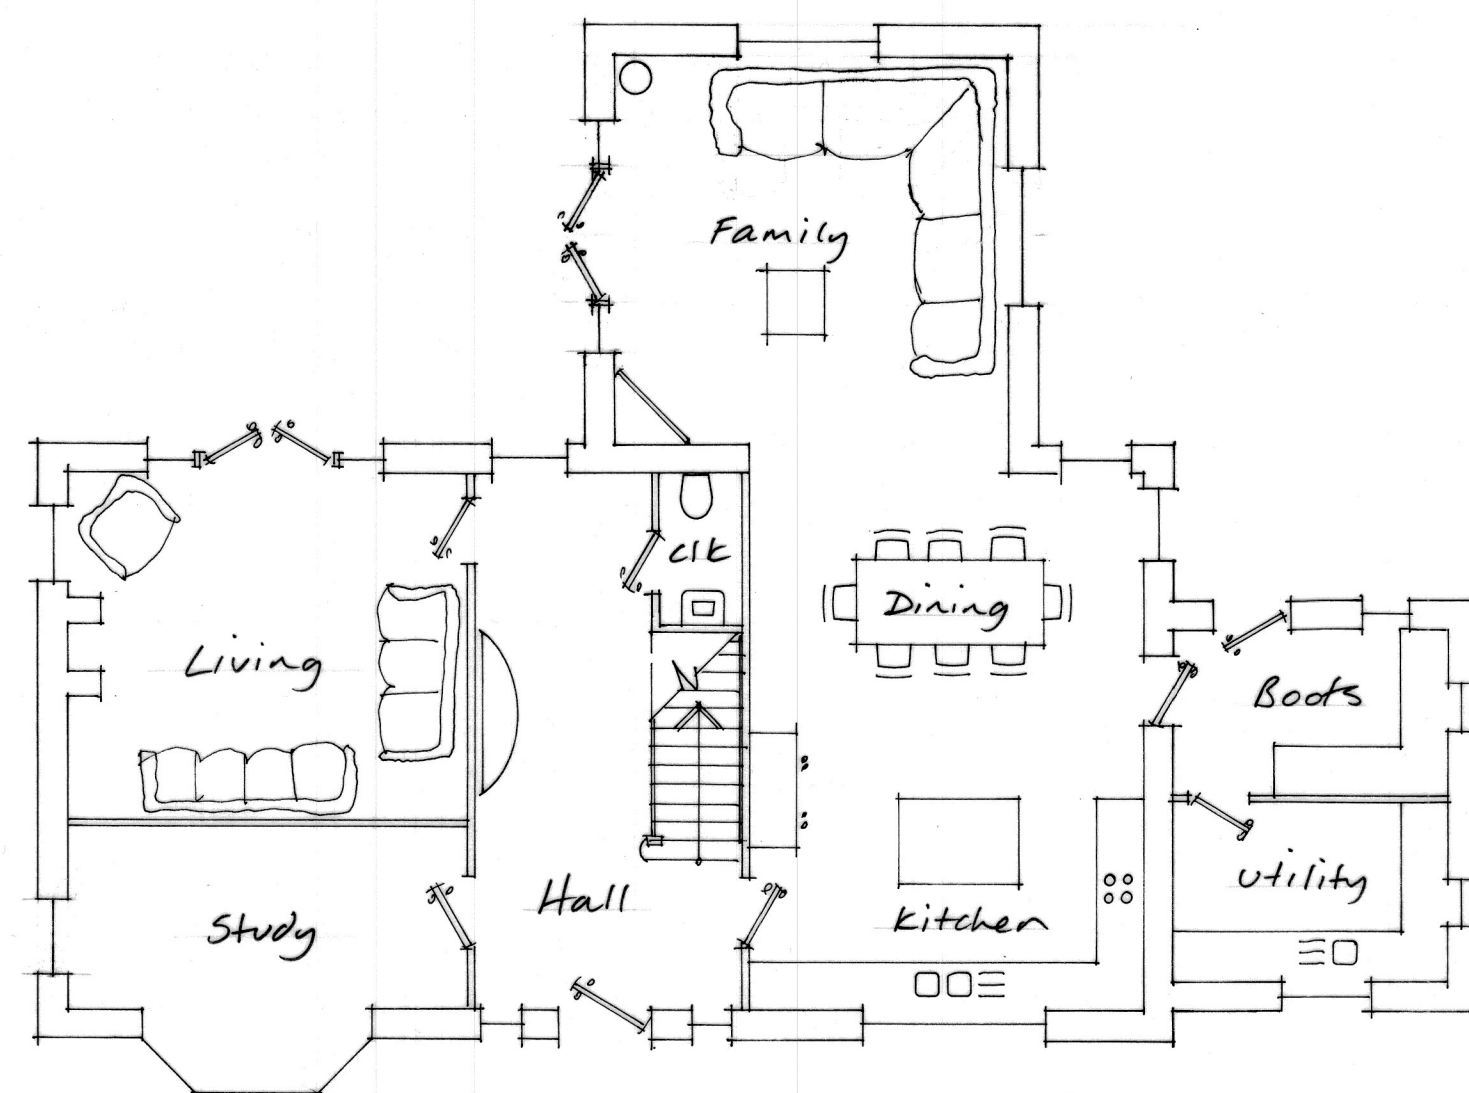

G R O U N D F L O O R P L A N

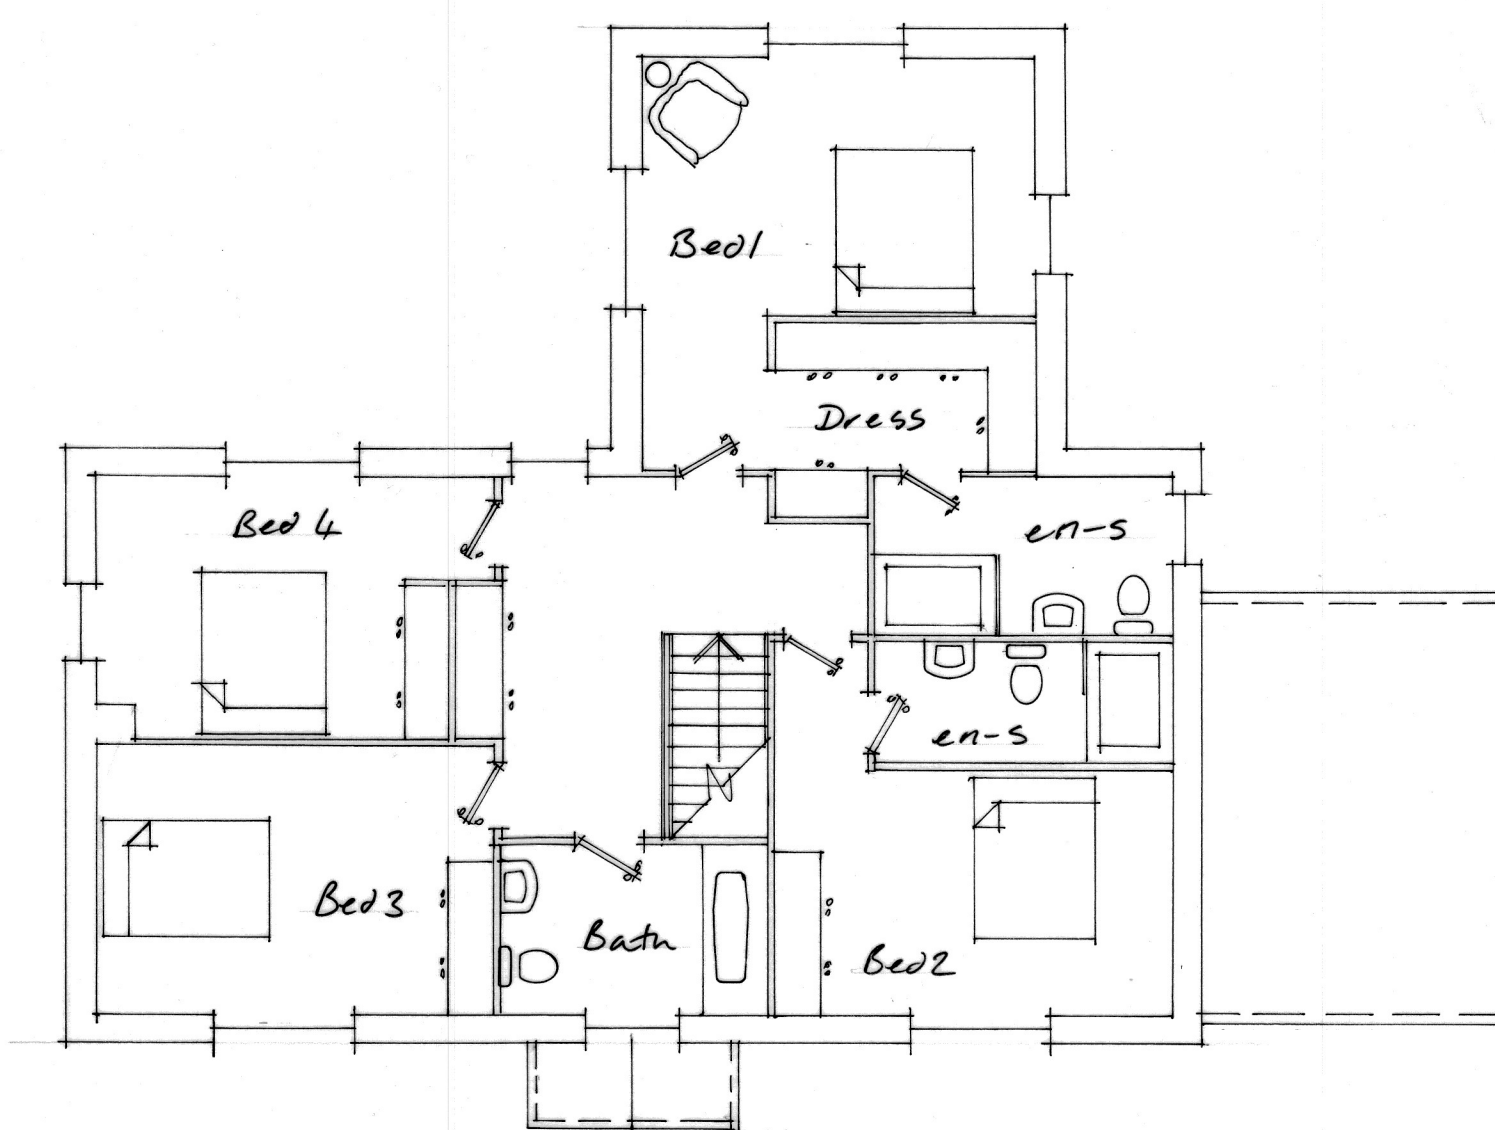

F I R S T F L O O R P L A N

revisions int date

Contractors, Sub Contractors and Suppliers are to check all relevant dimensions and levels of site and buildings before commencing any shop drawings or building work.

This drawing is copyright and may not be reproduced in any part or form without the written consent of Fowler Architecture & Planning.

project

LAND AT EAST GRAFTON


drawing

DESIGN SCHEME

scale date

1:100 @ A1 SEP '25

drawing no 250103 ~ 11 A rev

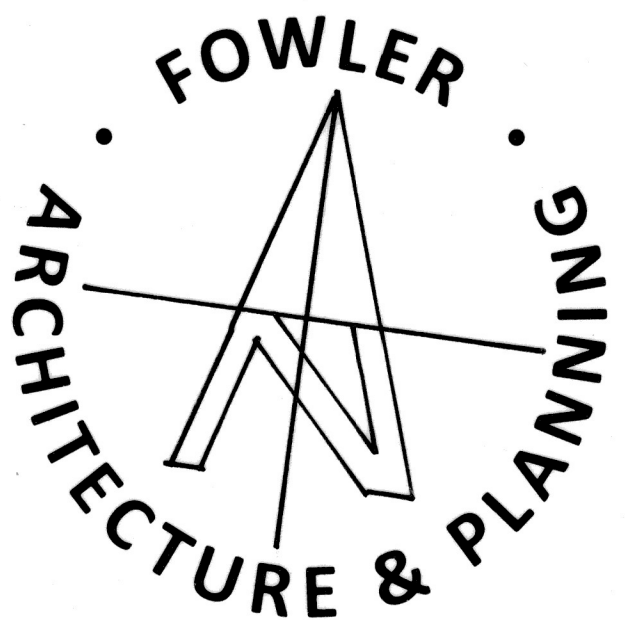

39 High Street
Pewsey
Wiltshire
SN9 5AF

01672 569444
enquiries@faap.co.uk

