


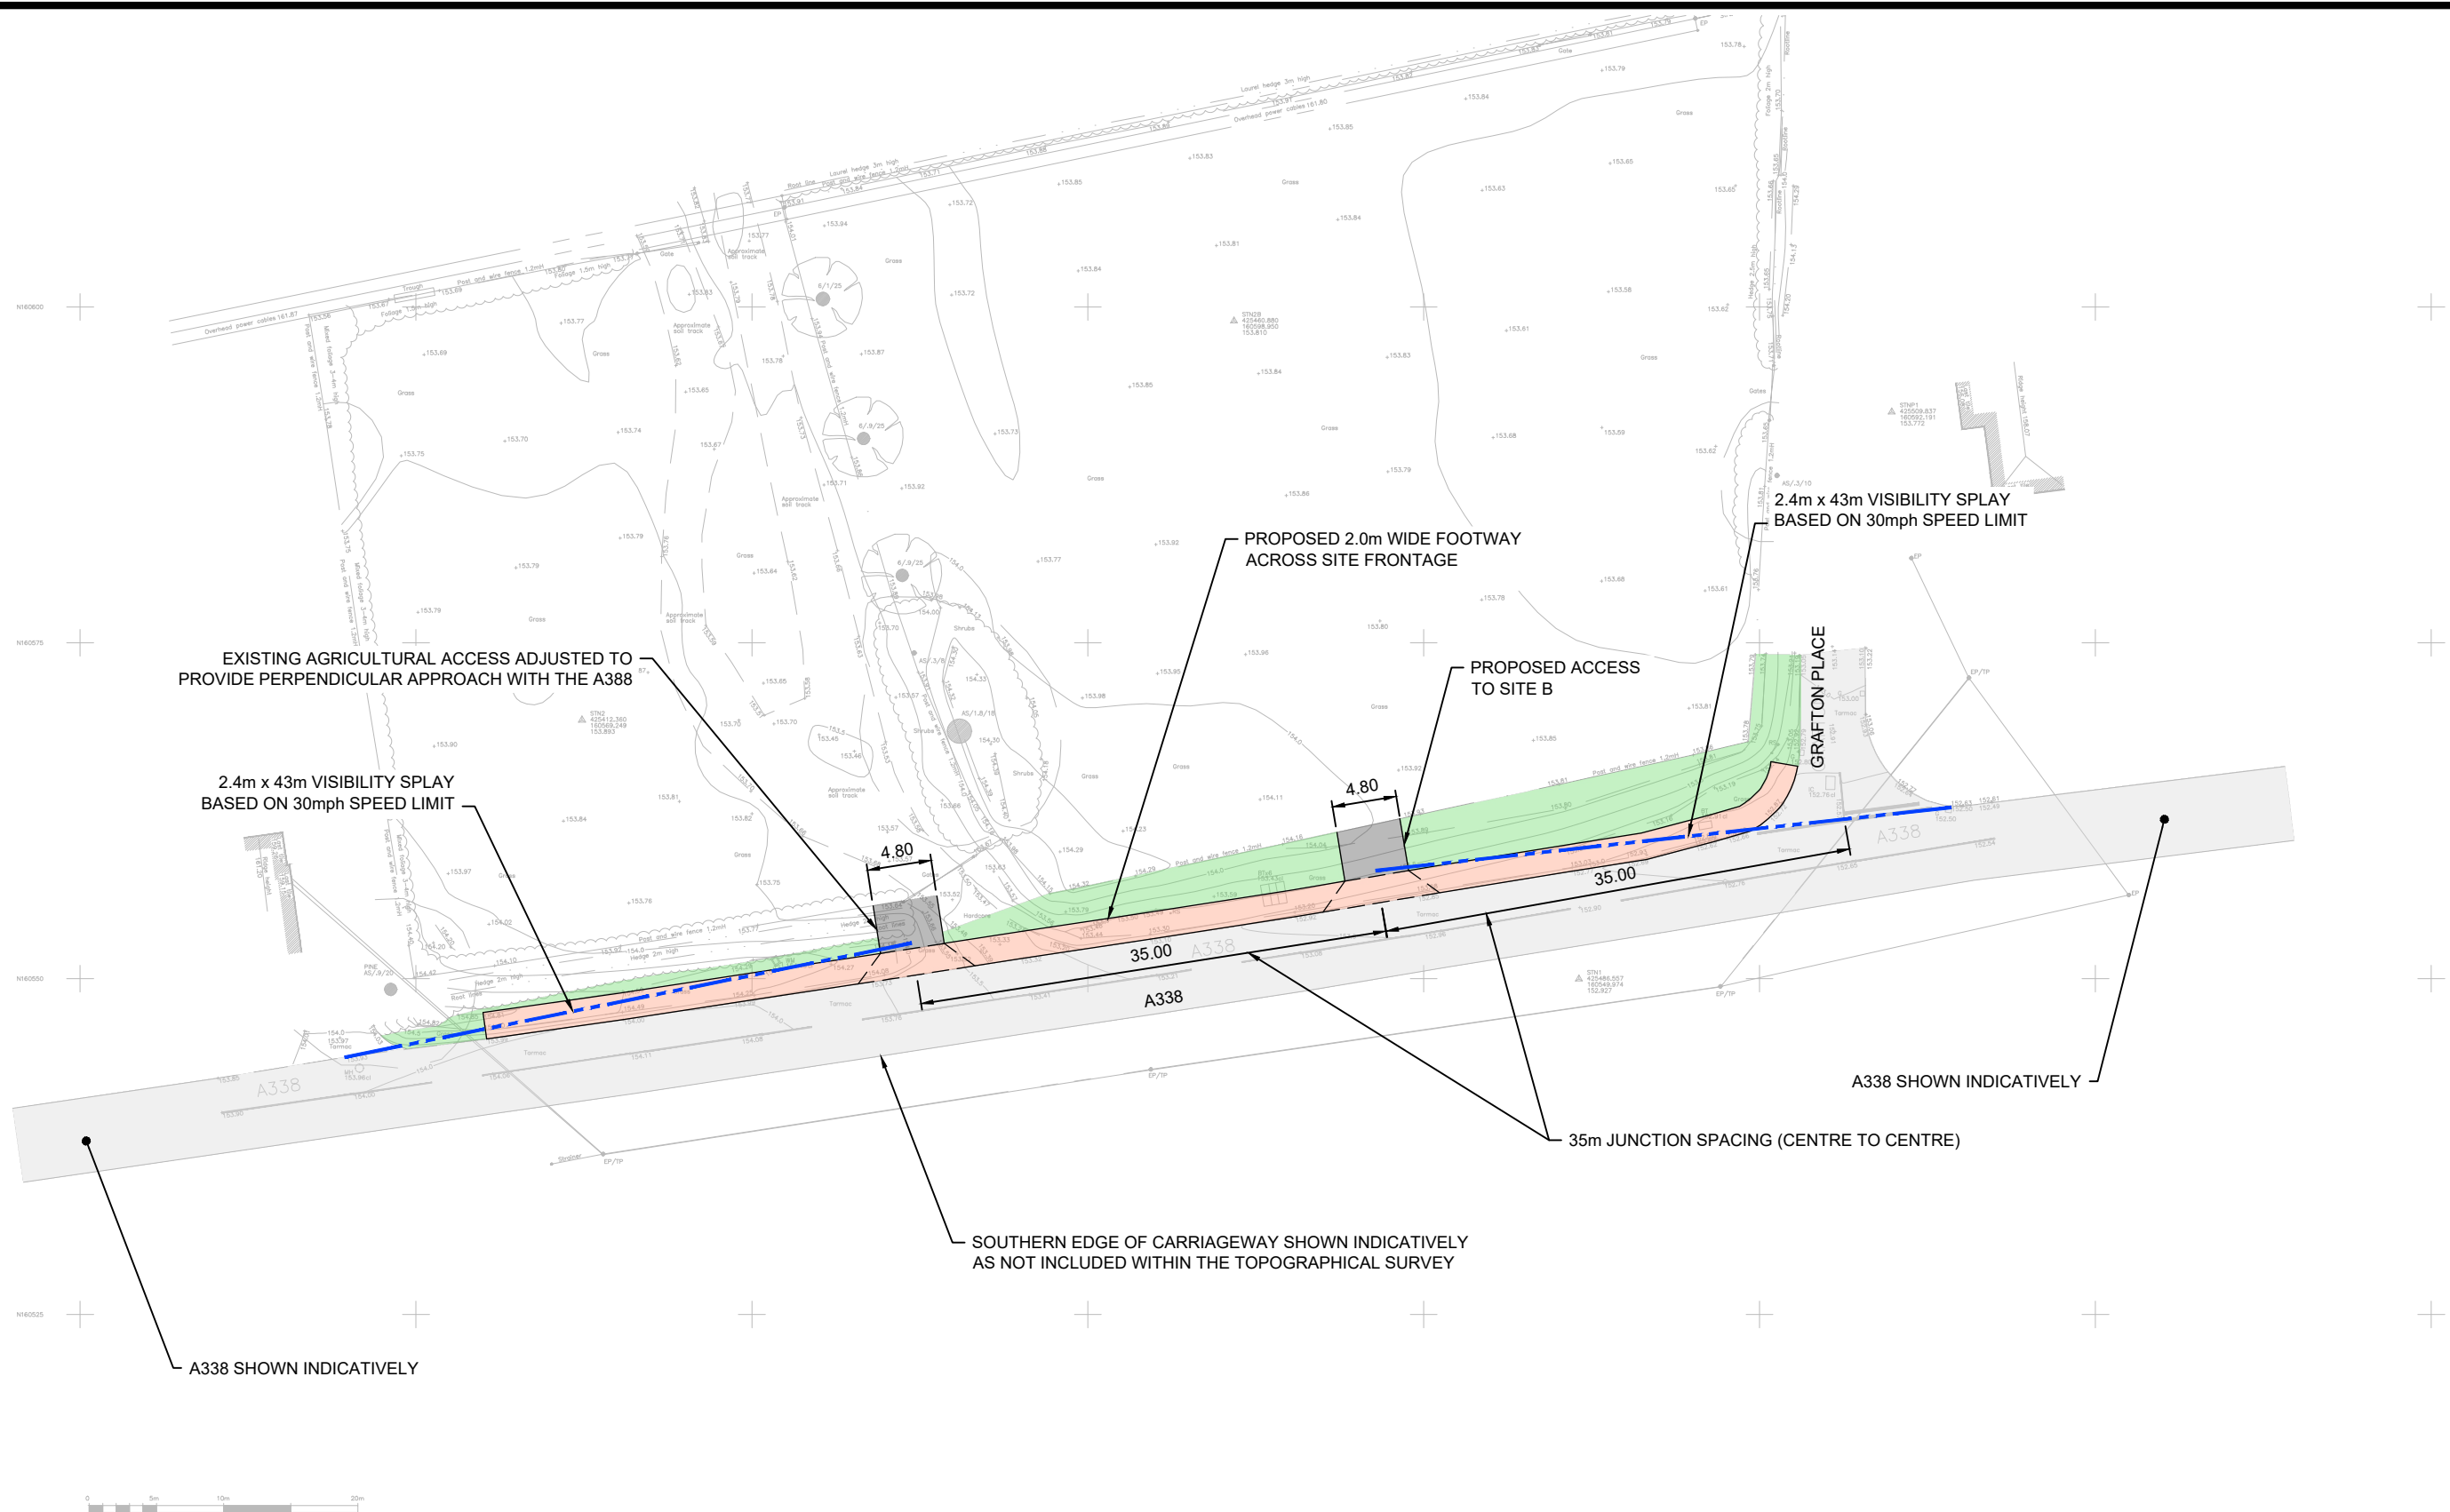

REV	DETAILS	DRAWN	CHECKED	DATE

NOTES:

- Do not scale from this drawing.
- This drawing is for illustrative purposes only and not for construction.
- This drawing is to be read and printed in colour.
- All dimensions are shown in metres, unless specified otherwise.

KEY

	Existing Carriageway
	Proposed Carriageway
	Proposed Footway
	Verge
	Visibility Splay

PROJECT:		Land at East Grafton		CLIENT:		Fowler Architecture and Planning	
DRAWING TITLE:		Proposed Site Accesses		 Condon Drew Associates		DRAWING NUMBER: 25001-001	
DRAWN:		CHECKED:					
BJC		PD		DATE:		16.05.2025	
SCALES:		1:500		SHEET SIZE:		A3	
REVISION:		-		REVISION:		-	