
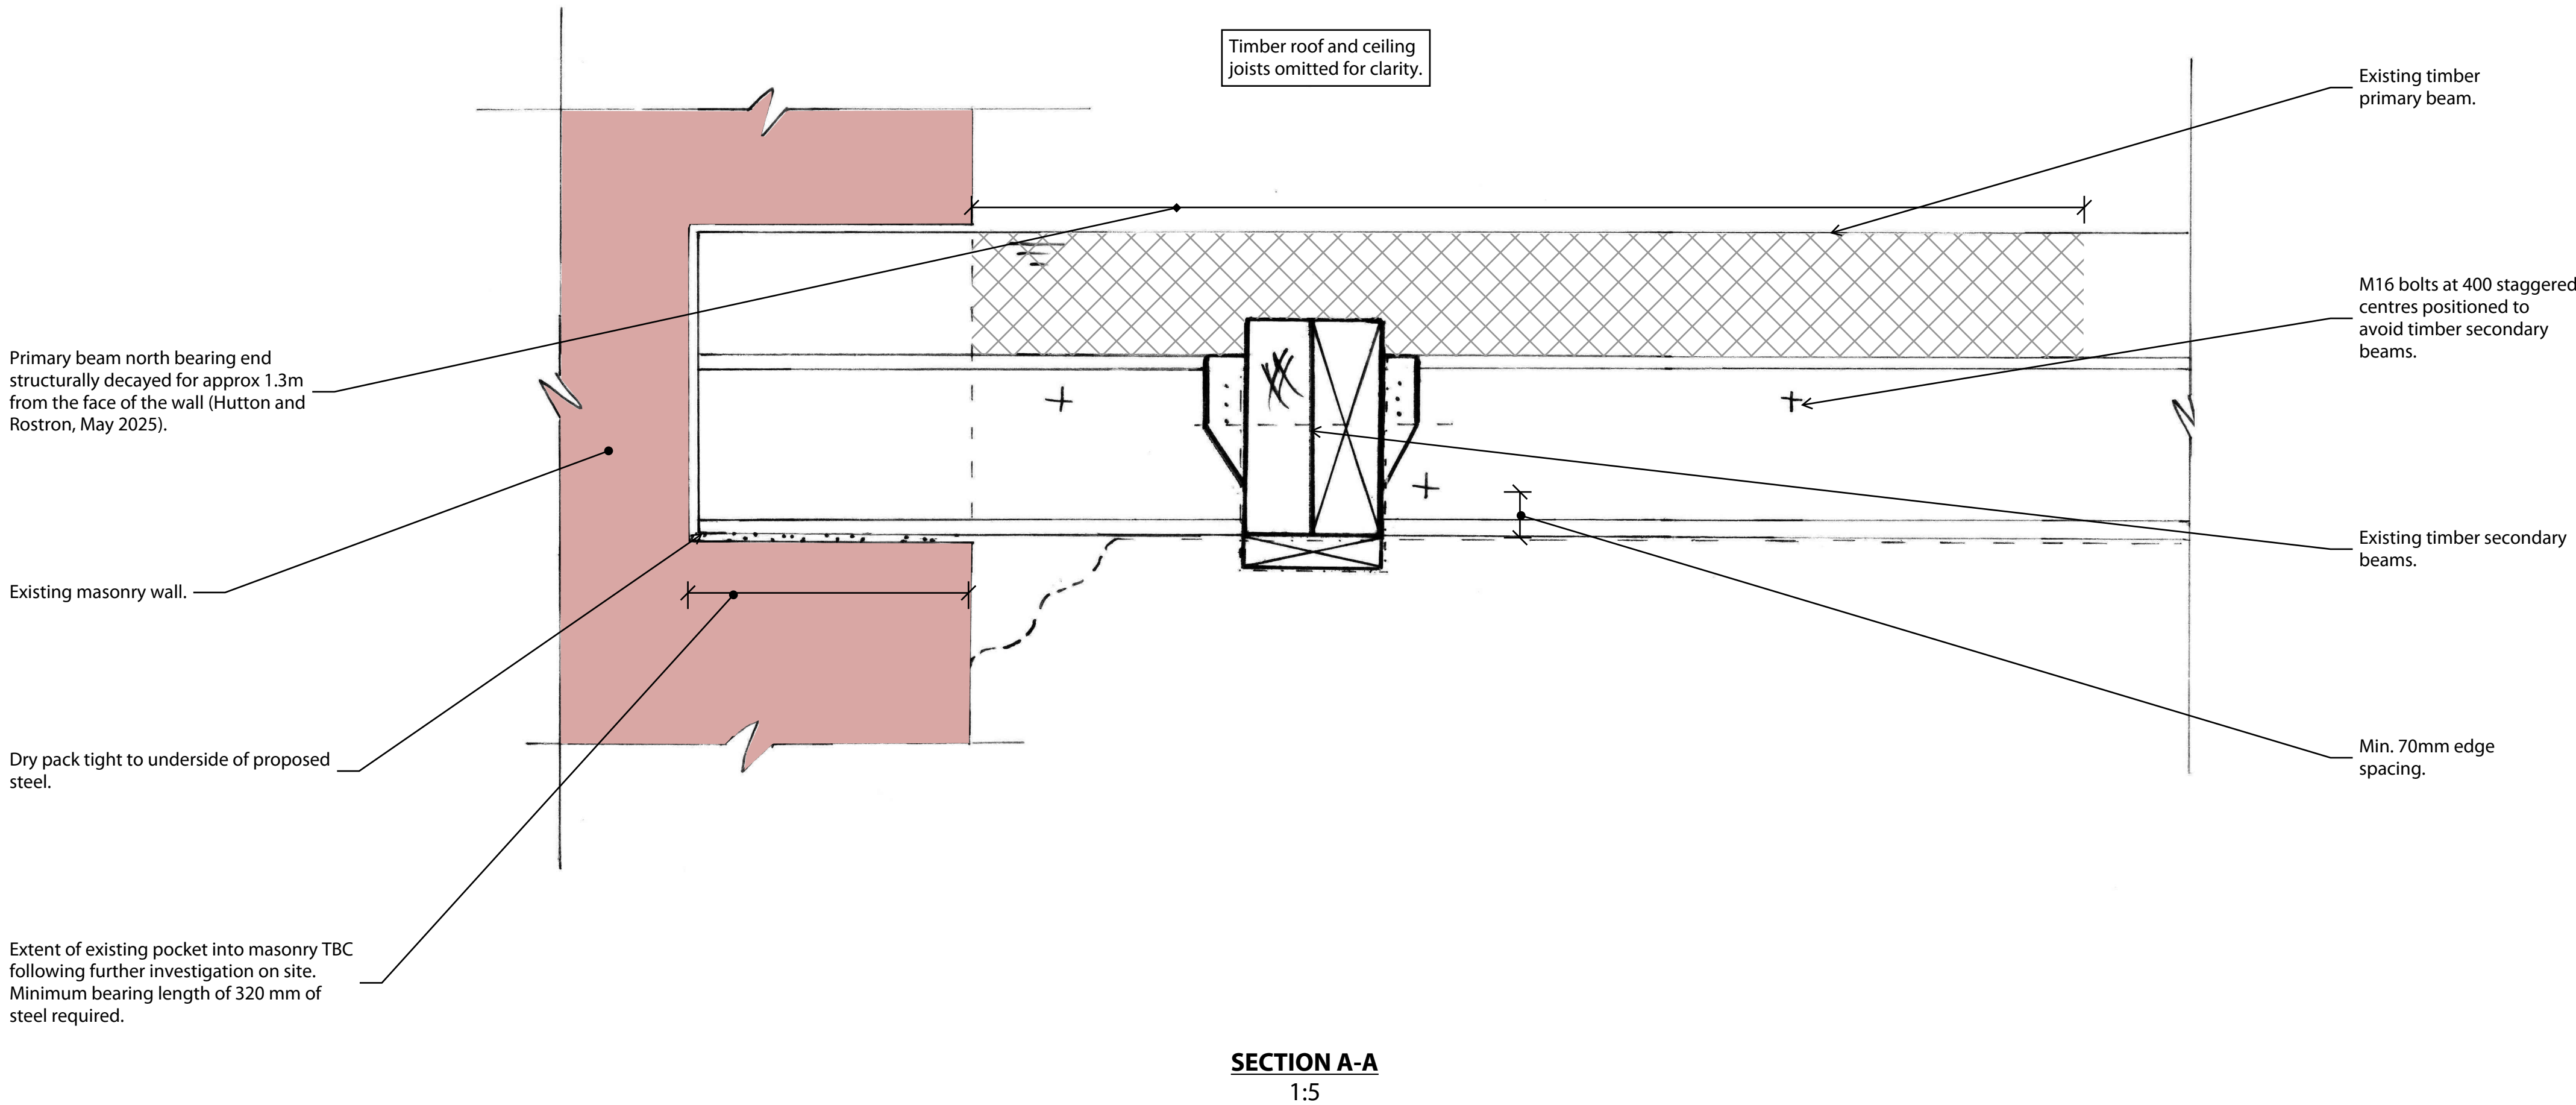
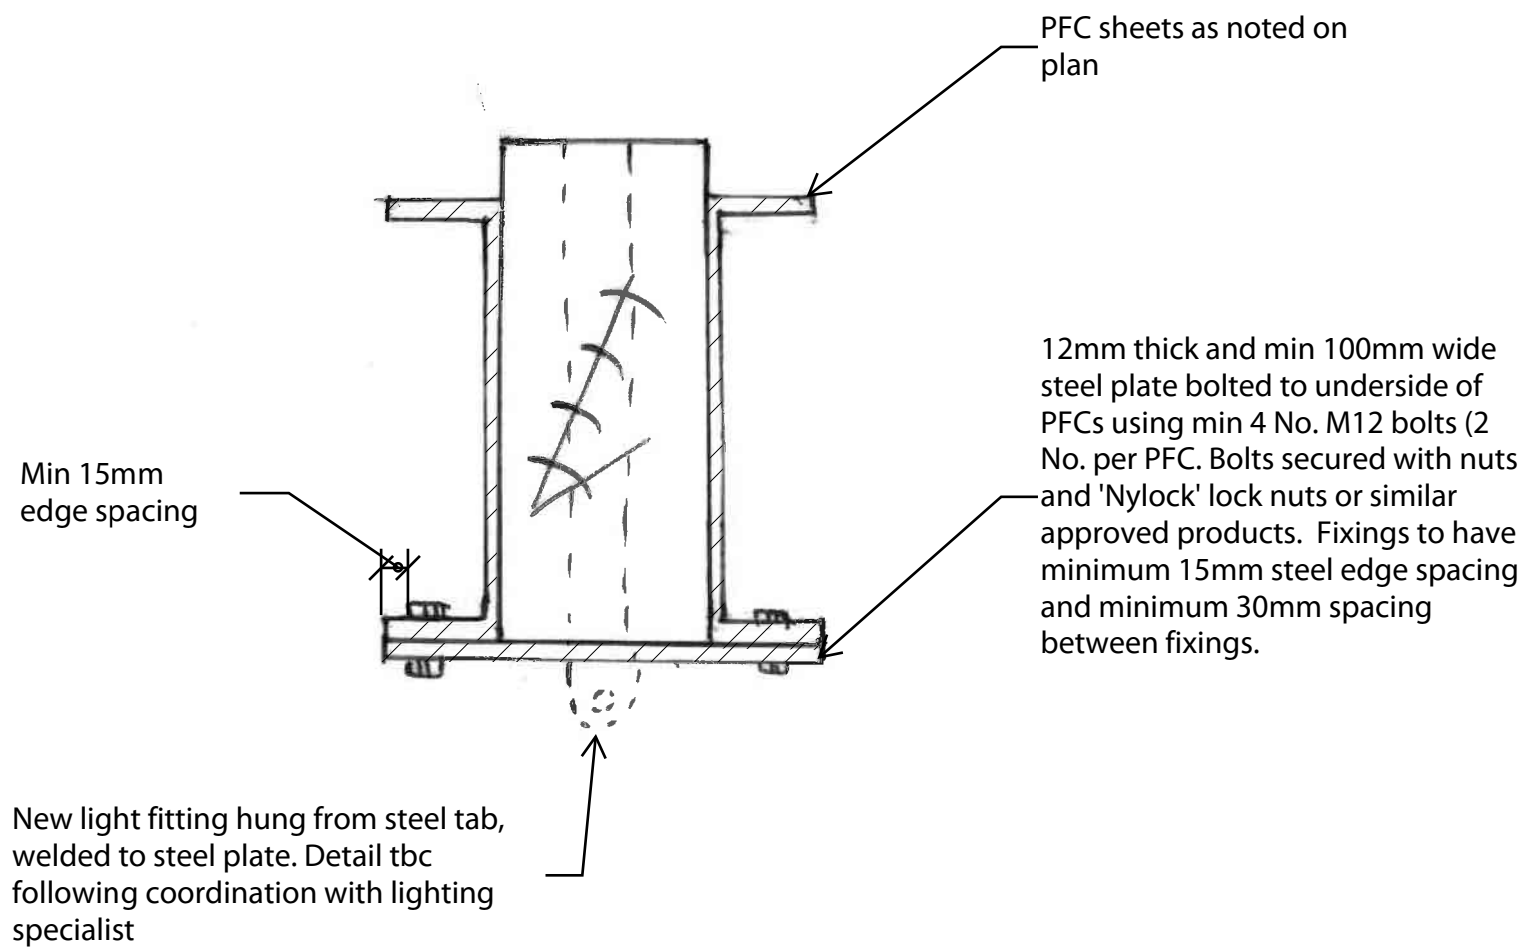


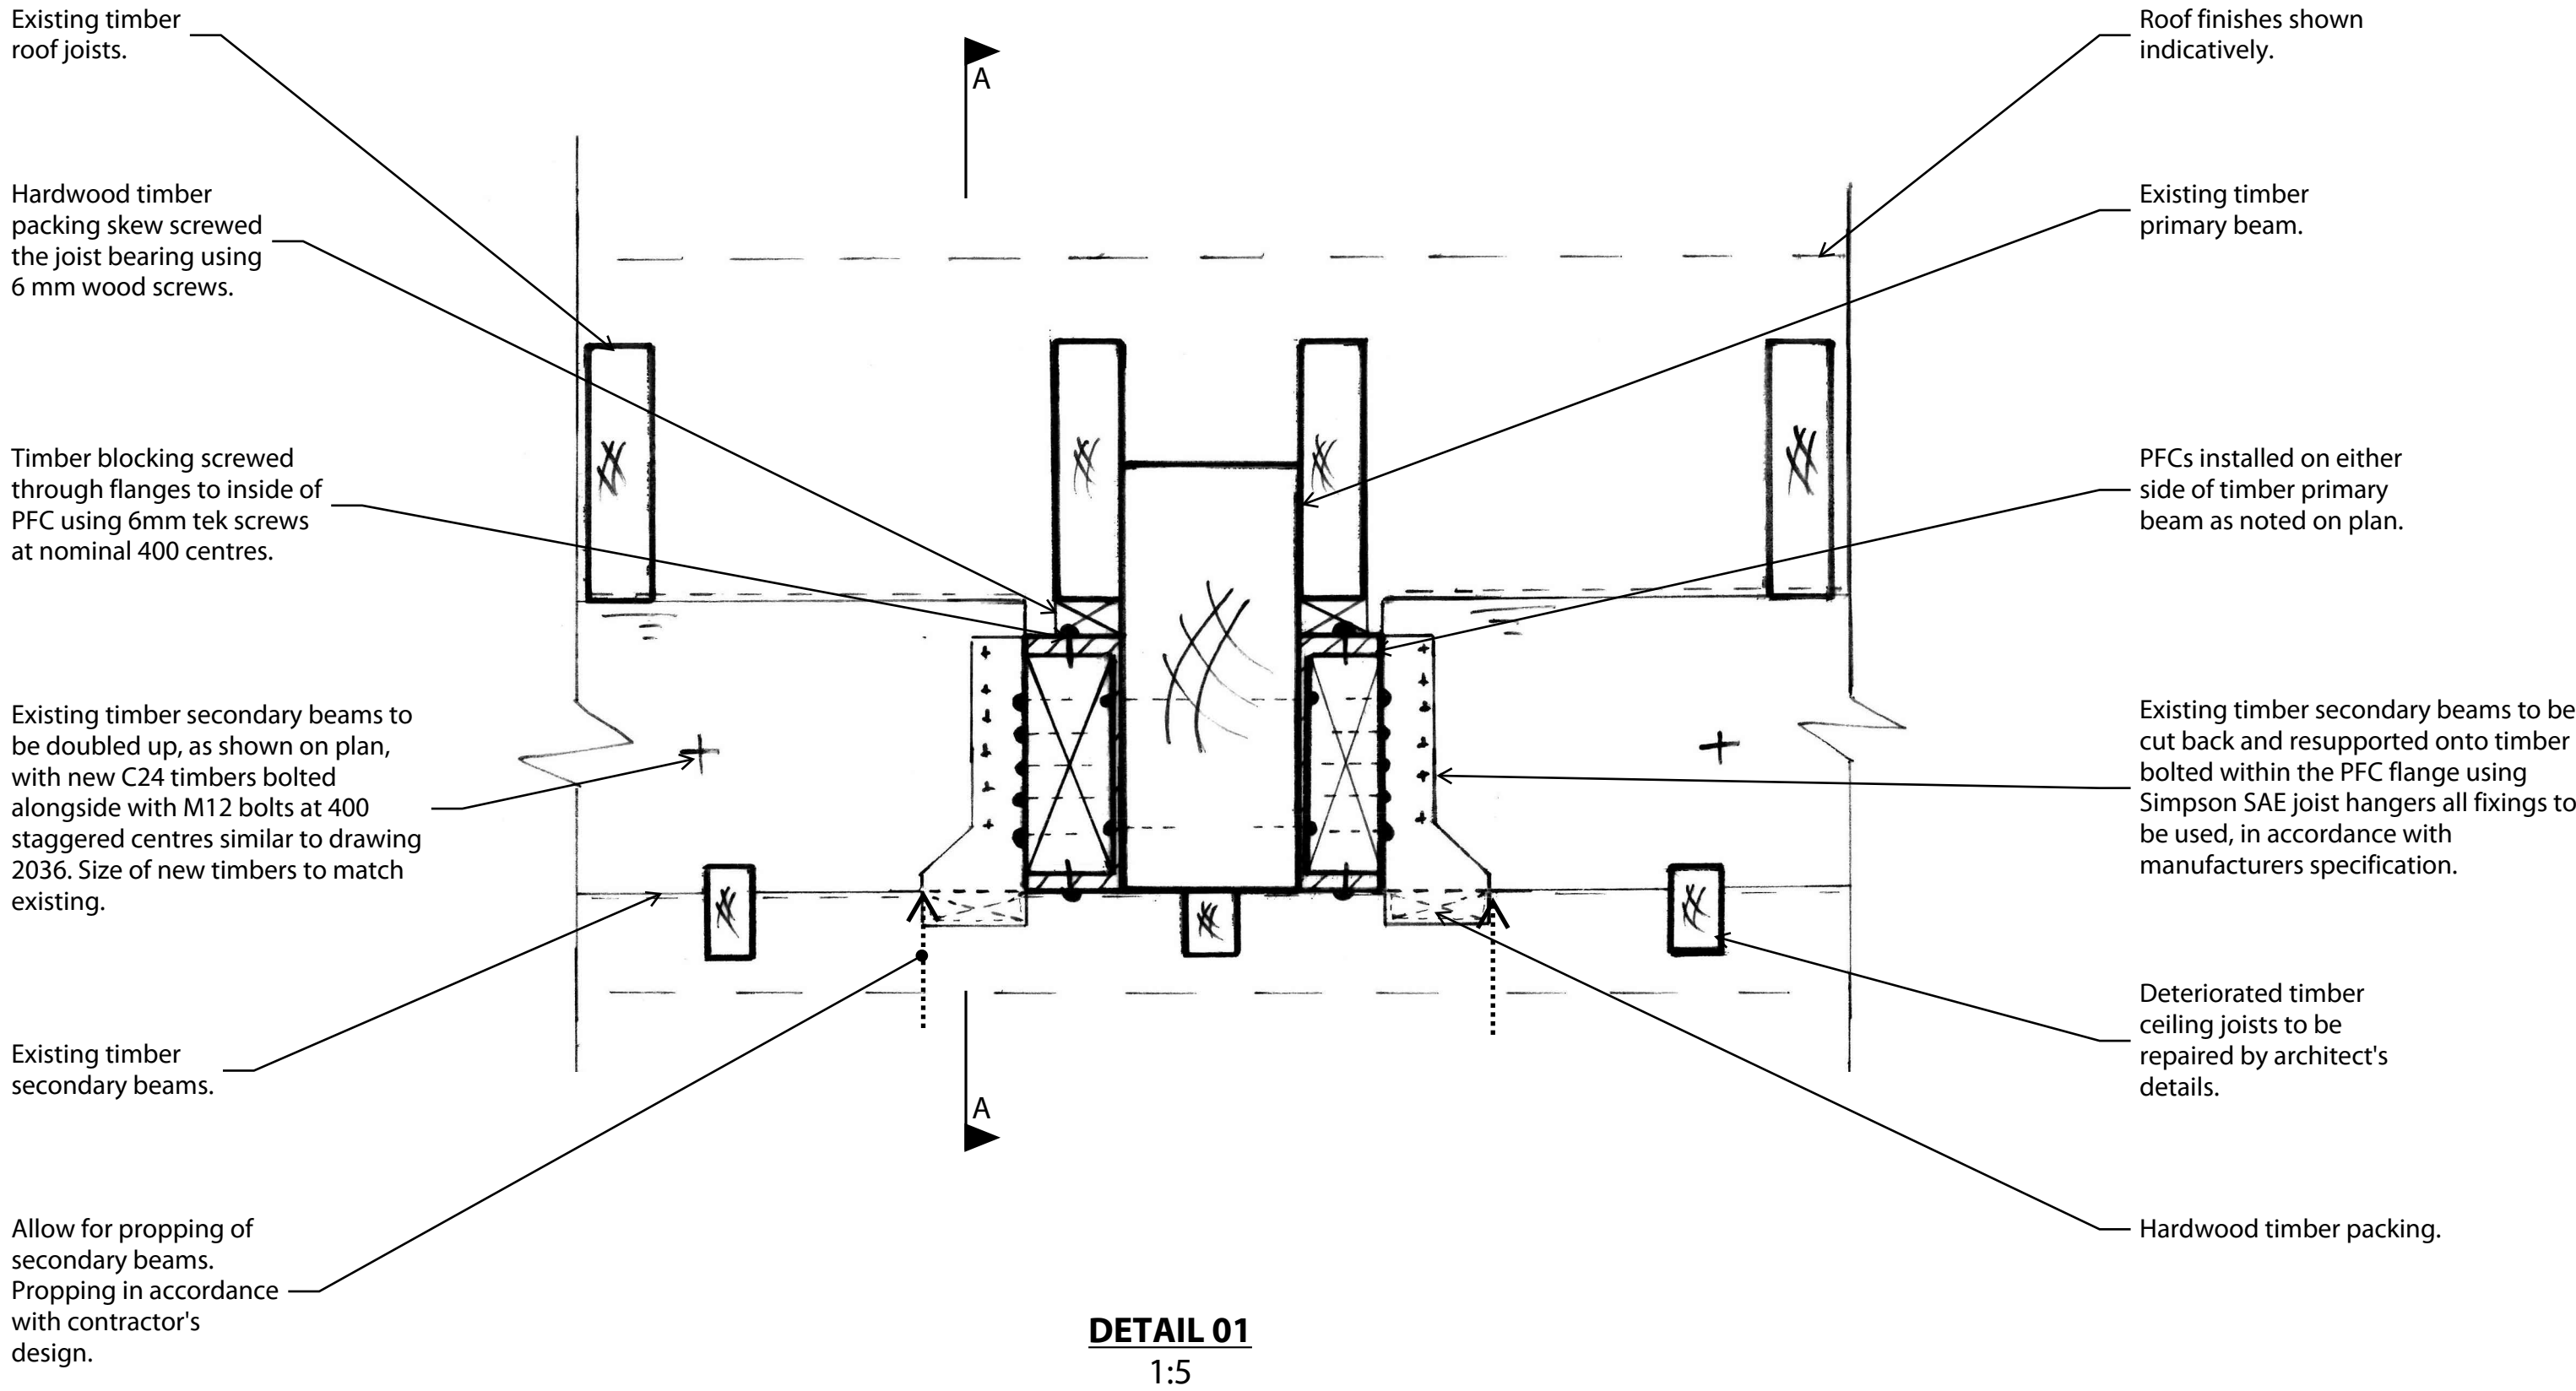

- notes
1. This drawing is to be read in conjunction with all relevant Architect's and Engineer's drawings and the specification.
  2. For general notes and schedules, refer to drawing 2001.
  3. Steelwork to be galvanised to system 3.

NOT FOR  
CONSTRUCTION

|   |          |                    |    |
|---|----------|--------------------|----|
| A | 04.11.25 | DETAIL 02 ADDED    | LD |
| - | 05.09.25 | ISSUED FOR COMMENT | LD |

job  
**TOTTENHAM  
HOUSE, WILTSHIRE**

title  
SOUTH PAVILLION  
PORTICO ROOF  
STRUCTURAL REPAIRS

|          |                       |
|----------|-----------------------|
| drawn    | checked               |
| SRa      | LD                    |
| date     | scale (original - A1) |
| AUG ' 25 | AS SHOWN              |

**Alan Baxter**

75 Cowcross Street London EC1M 6EL  
tel 020 7250 1555  
email aba@alanbaxter.co.uk

www.alanbaxter.co.uk

|                            |      |
|----------------------------|------|
| drg. no.                   | rev. |
| THB001-ABA-XX-XX-SK-S-2441 | A    |