
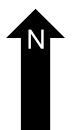
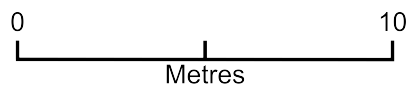


Box tree Cottage

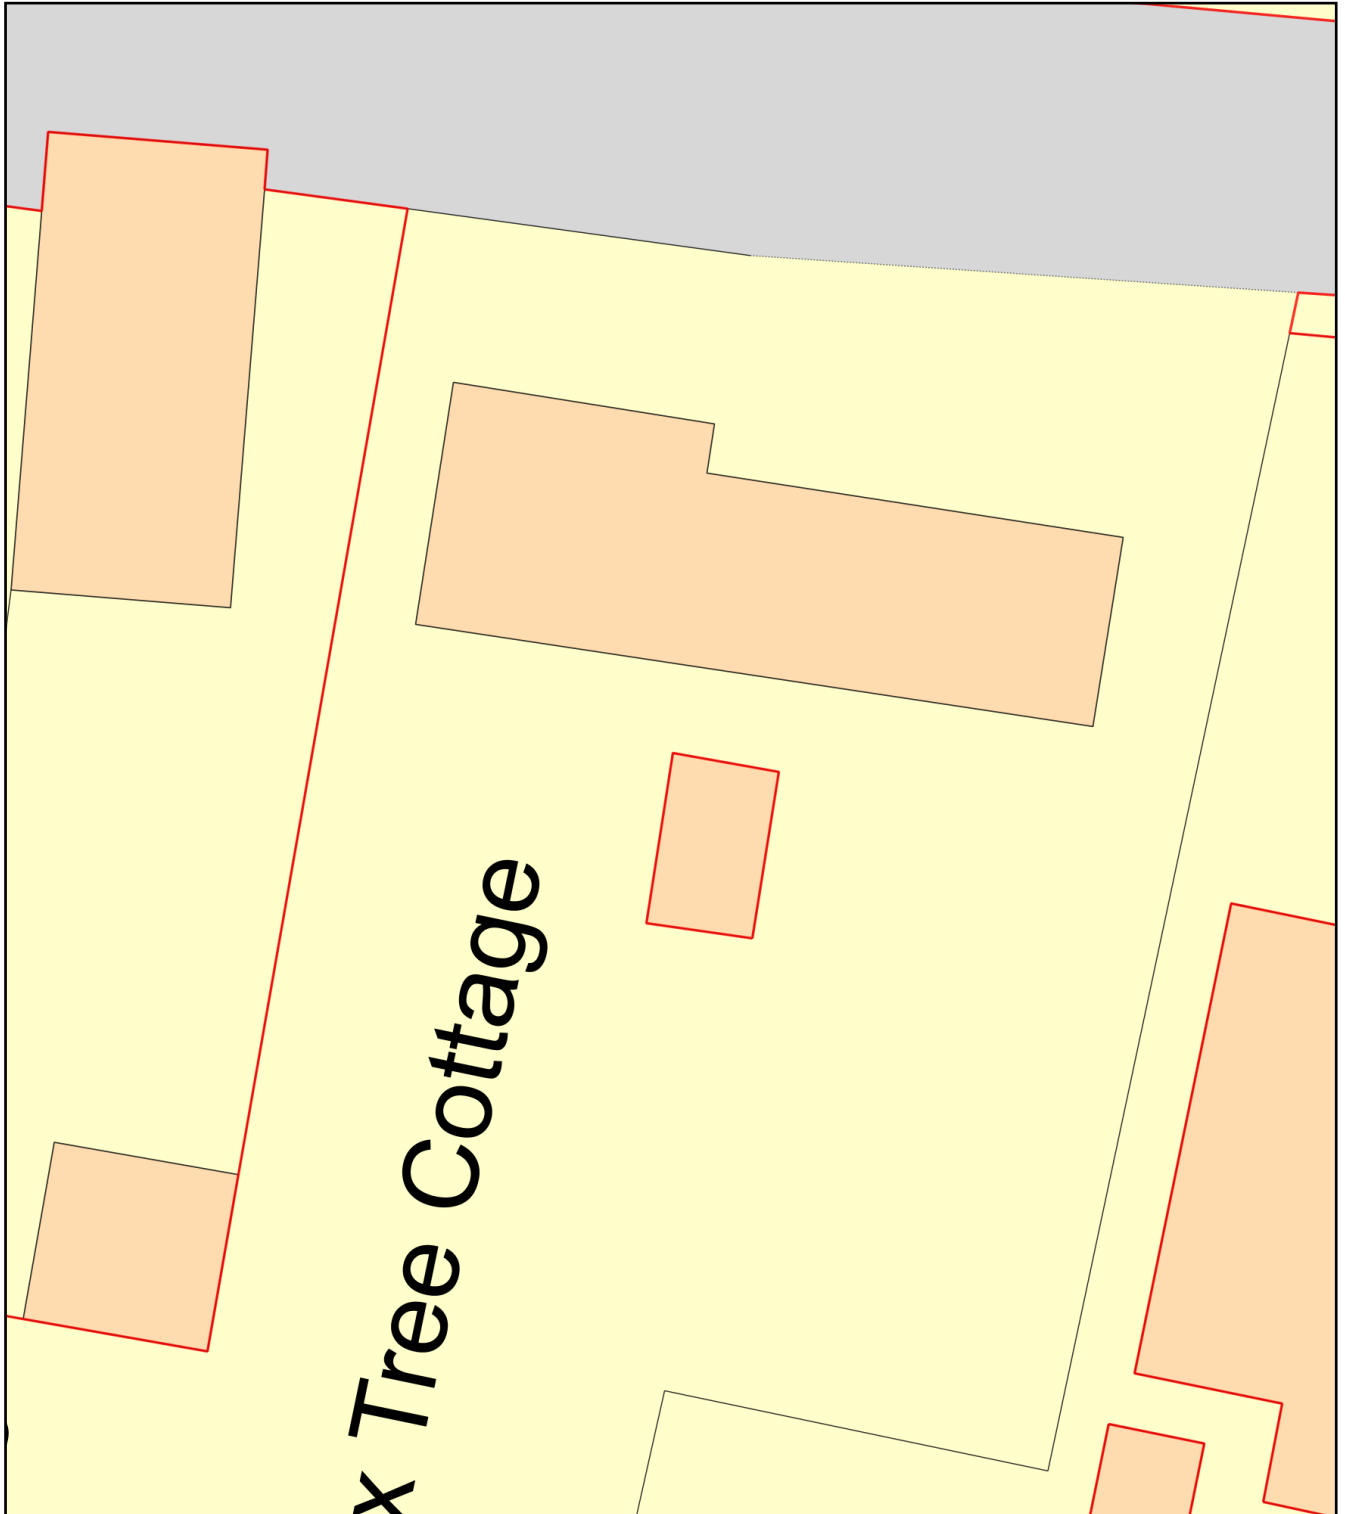

Plan Produced for: Box tree cottage

Date Produced: 12 Nov 2025

Plan Reference Number: TQRQM25316134929970

Scale: 1:200 @ A4