






FRONT (NORTH) ELEVATION - scale 1:100

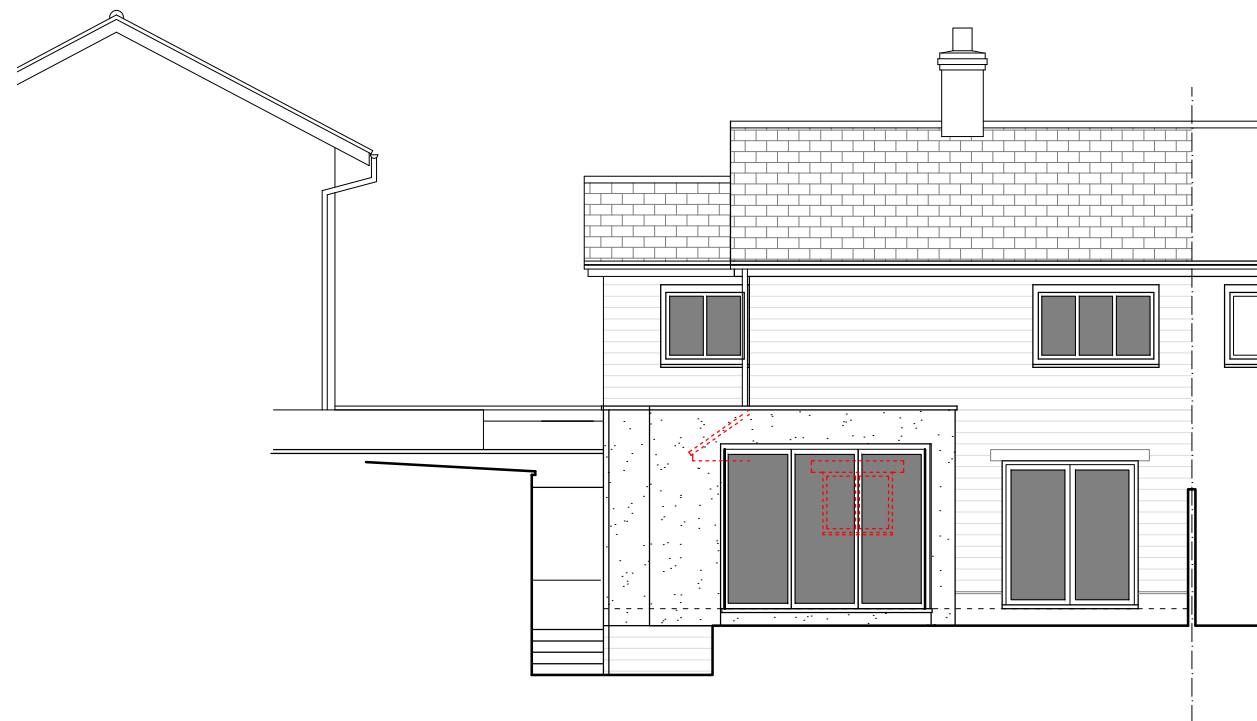

REAR (SOUTH) ELEVATION - scale 1:100

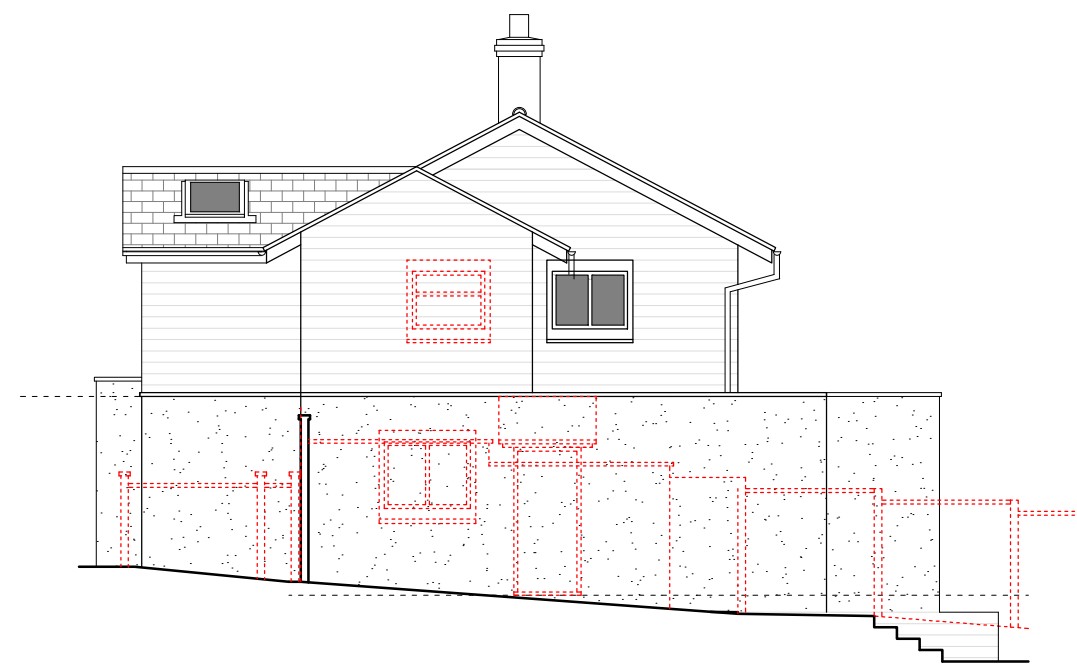


SIDE - LANE (WEST) ELEVATION - scale 1:100

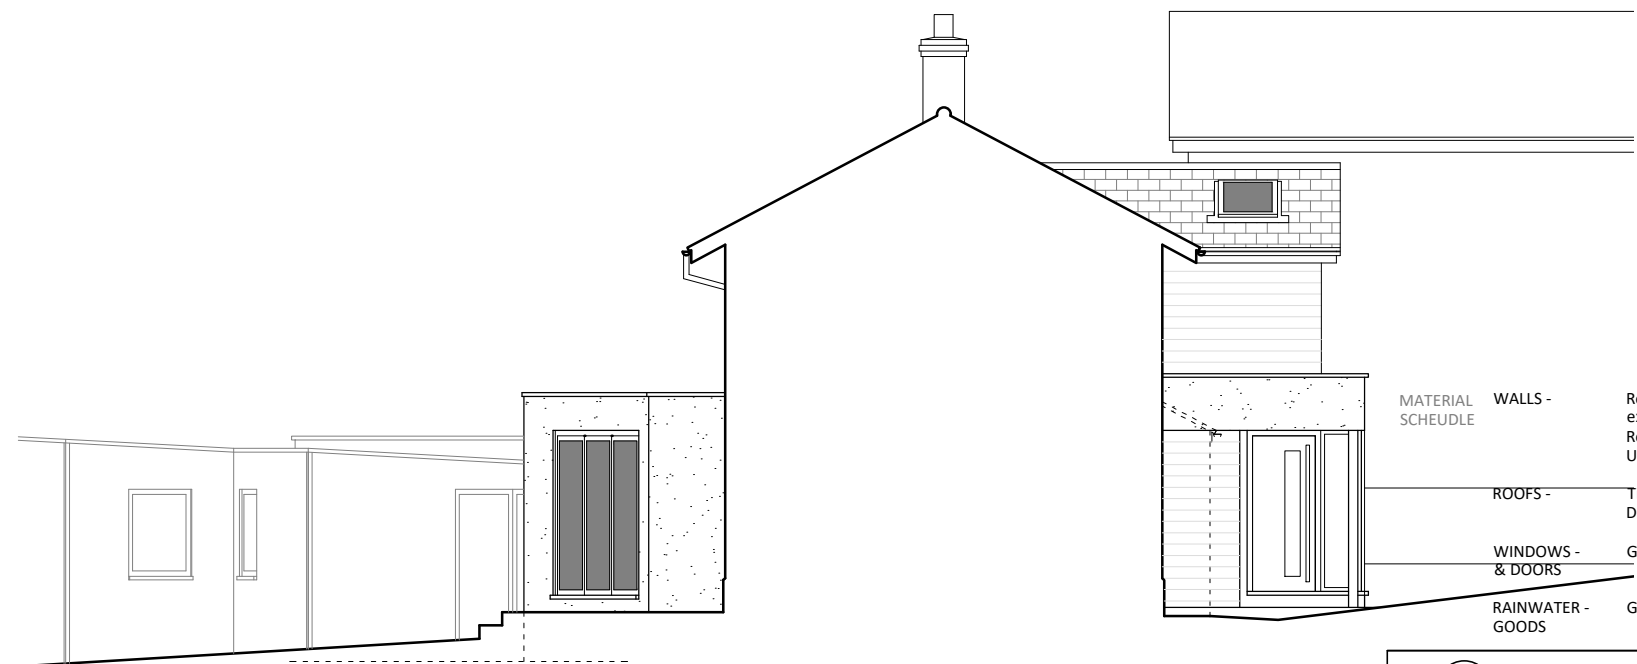

SIDE - LANE (EAST) ELEVATION - scale 1:100

|                      |                      |                                                                              |
|----------------------|----------------------|------------------------------------------------------------------------------|
| MATERIAL<br>SCHEDULE | WALLS -              | Recon stone to match<br>existing<br>Render - off white<br>Untreated cladding |
|                      | ROOFS -              | Tiles to match existing<br>Dark grey membrane                                |
|                      | WINDOWS -<br>& DOORS | Grey frames                                                                  |
|                      | RAINWATER -<br>GOODS | Galvanised metal                                                             |

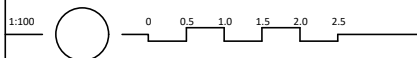

ISSUED FOR PLANNING

|            |                                   |
|------------|-----------------------------------|
| CLIENT     | Mr & Mrs Waldren                  |
| PROJECT    | 46 Priory Close, Bradford On Avon |
| DRWG TITLE | Proposed Elevations               |
| DRWG NO    | A17 25 16 P03 Rev A               |
| DRAWN      | NB                                |
| SCALE      | 1:100 @ A3                        |
| DATE       | 14.10.25                          |
| CHK'D      | NB                                |

atelier 17 ltd

Atelier 17 Ltd, 28 Southleigh, Bradford On Avon, BA15 2EQ  
nigel.a.w.bedford@gmail.com VV www.atelier17.co.uk T: 07841679591

This drawing is copyright. Only figured dimensions to be used.  
Contractors to check all dimensions before proceeding