
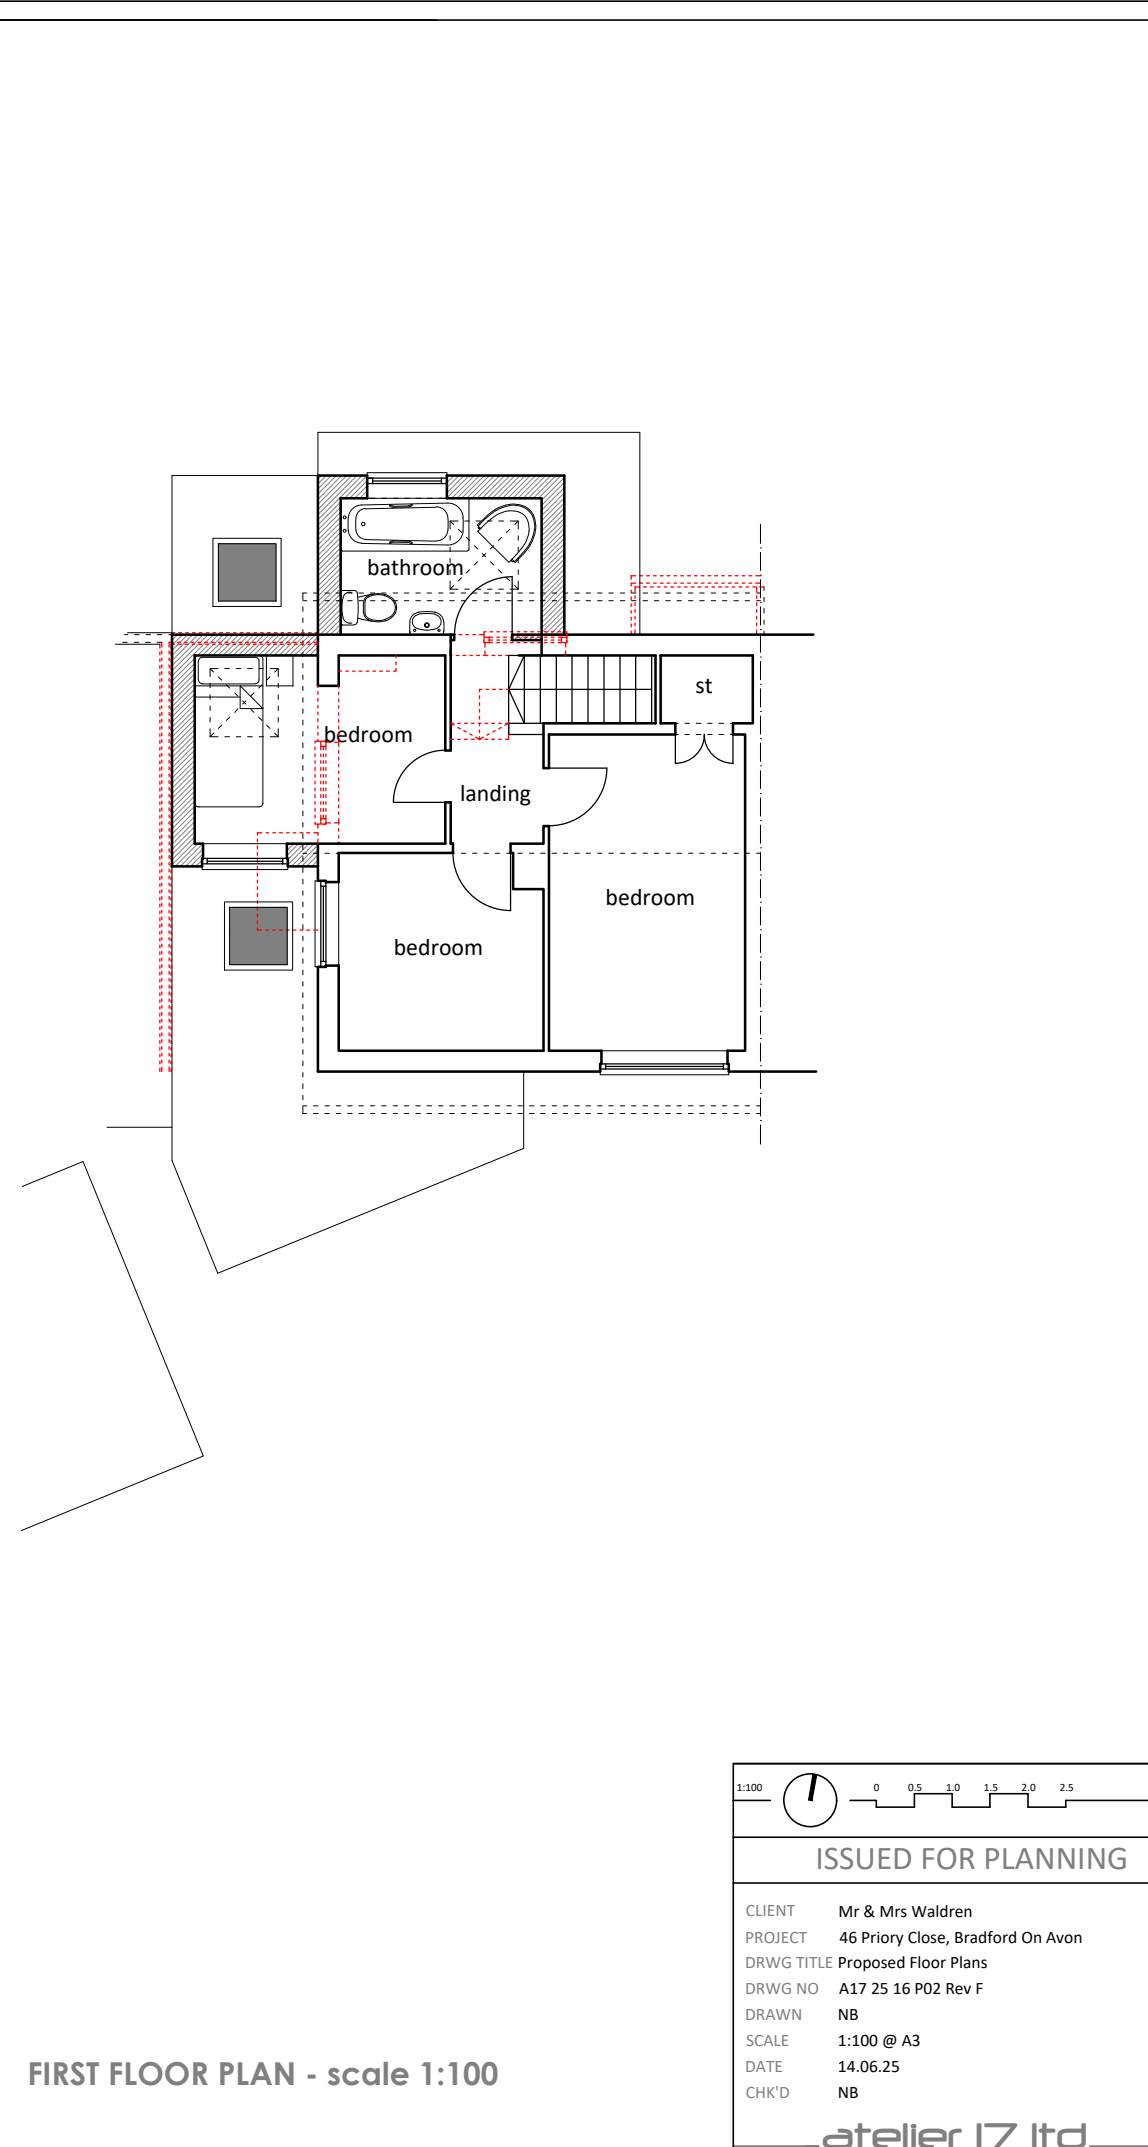


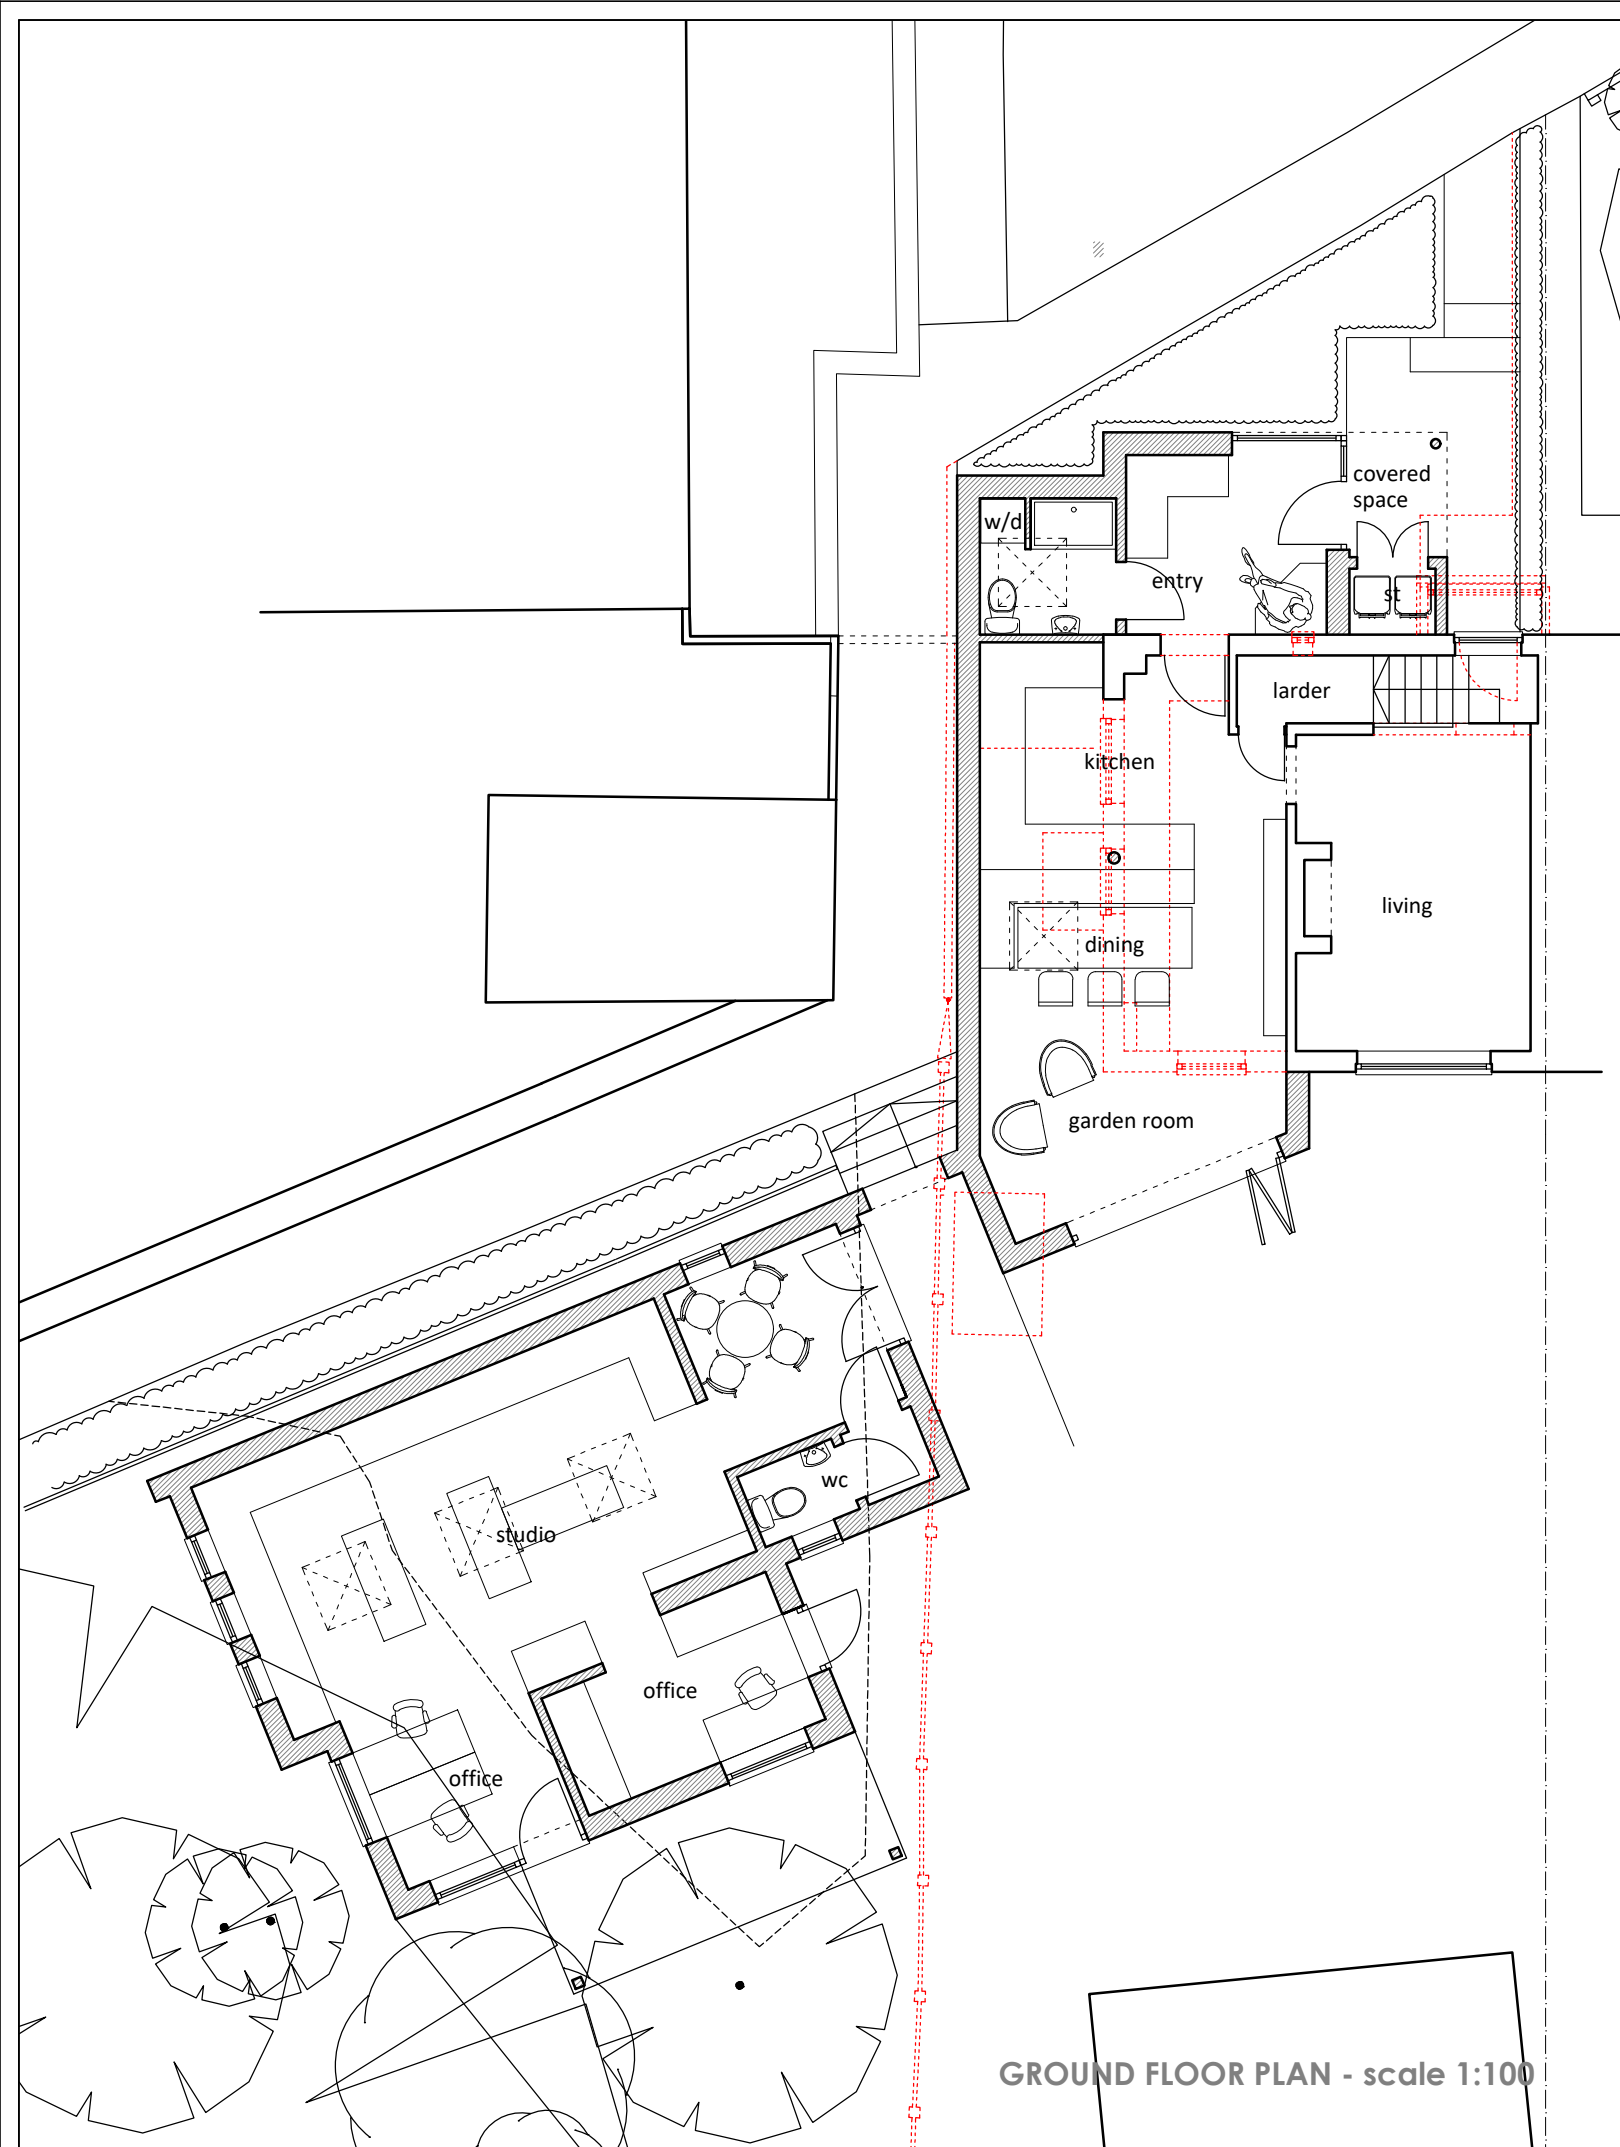

Proposed Drawings - 46 Priory Close, Bradford On Avon

1:100		0	0.5	1.0	1.5	2.0	2.5
ISSUED FOR PLANNING							
CLIENT	Mr & Mrs Waldren						
PROJECT	46 Priory Close, Bradford On Avon						
DRWG TITLE	Proposed Floor Plans						
DRWG NO	A17 25 16 P02 Rev F						
DRAWN	NB						
SCALE	1:100 @ A3						
DATE	14.06.25						
CHK'D	NB						
atelier 17 ltd							
Atelier 17 Ltd, 28 Southleigh, Bradford On Avon, BA15 2EQ nigel.a.w.bedford@gmail.com VV/.www.atelier17.co.uk T: 07841679591							
This drawing is copyright. Only figured dimensions to be used. Contractors to check all dimensions before proceeding							