


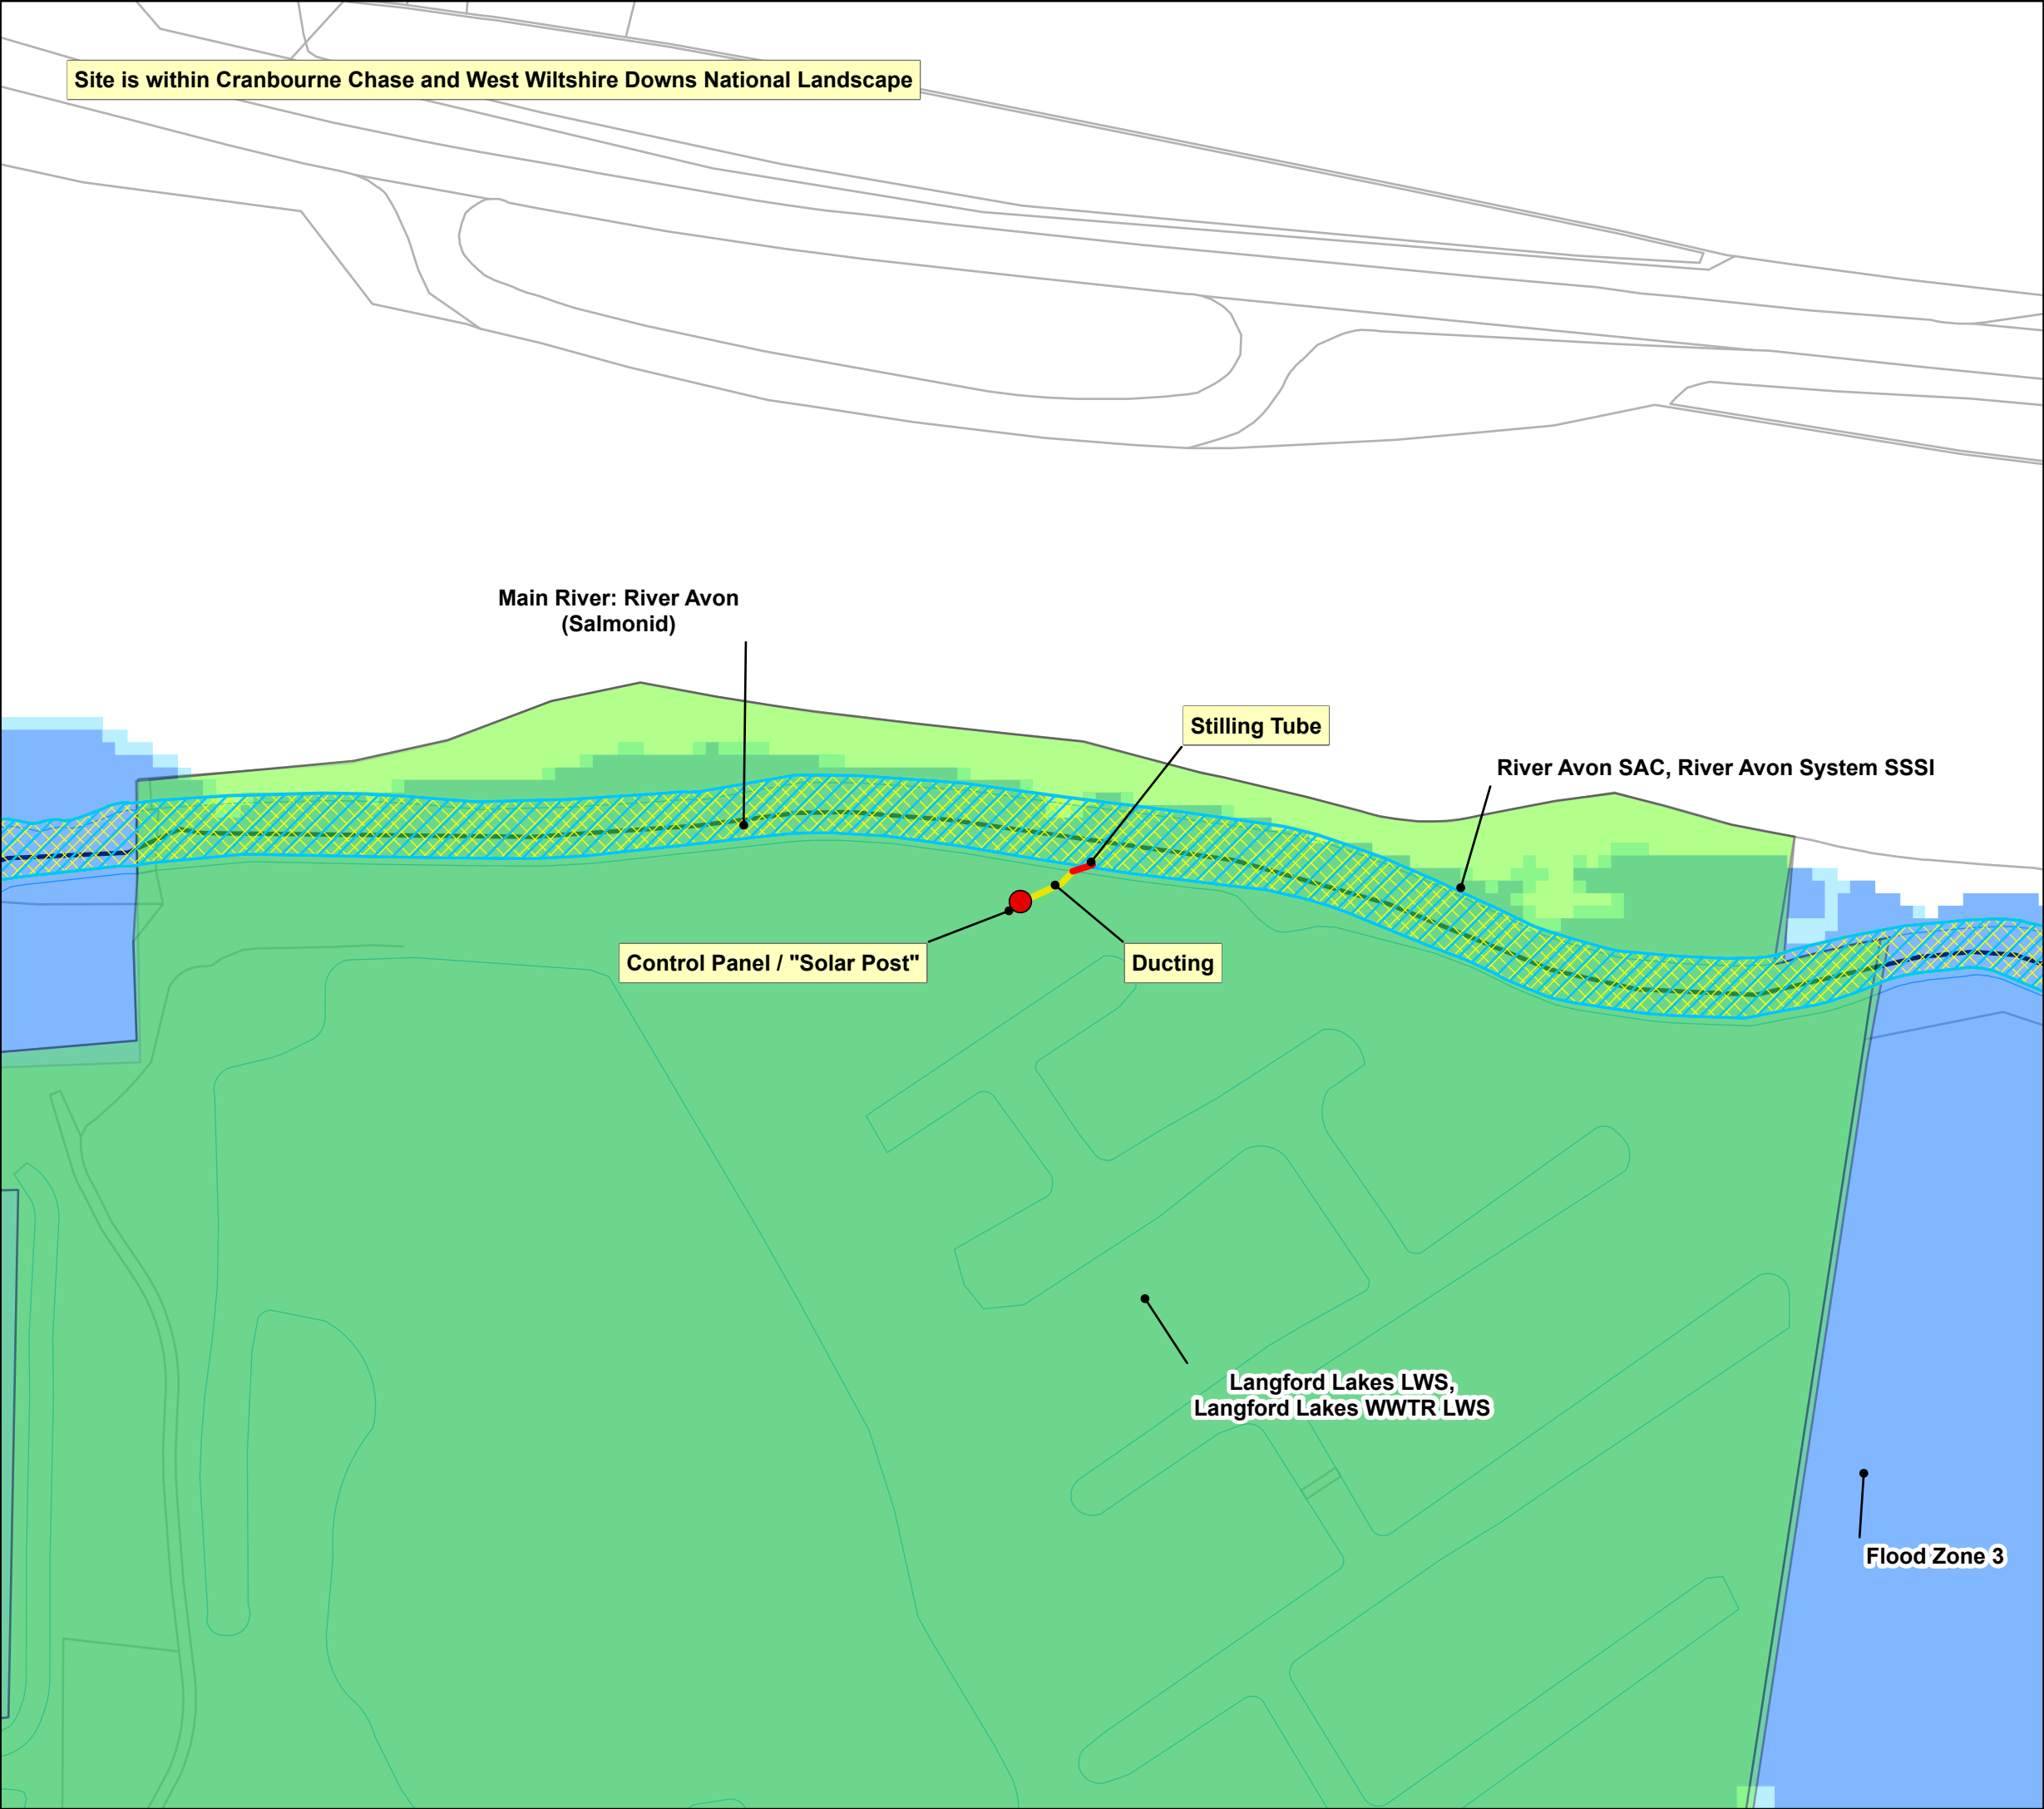

Legend

Solar_Post

Stilling_Tube

Ducting

Special_Area_of_Conservation

Site_of_Special_Scientific_Interest

National_Nature_Reserve

National_Park

Local_Wildlife_Site

Local_Nature_Reserve

Main_Rivers

Flood_Zones

Flood_Zone

Flood_Zone_2

Flood_Zone_3

C00533 - Langford Lakes
Stilling Tube and Solar Post
Environmental Appraisal Plan (A3)

Grid Reference: 404604, 137121	Date: 05/11/2025	
Drawing Number: C00533/ENV/LAL/01	N	1:1,000

This map may be used for Wessex Water Projects only.

© Crown copyright and database rights (2025) OS AC0000848304

Local Wildlife Sites: Local Wildlife Site records are provided by Environmental Record Centres (ERCs) in the Wessex Water region. Further information on these sites is available from the relevant ERC.

Information in this plan is provided for identification purposes only. No warranty as to accuracy or completeness of environmental features or Wessex Water assets is given or implied. The precise route of pipe work may not exactly match that shown. Wessex Water does not accept liability for inaccuracies. Sewers and lateral drains adopted by Wessex Water under the Water Industry (Schemes for Adoption of Private Sewers) Regulations 2011 are to be plotted over time and may not yet be shown. In carrying out any works, you accept liability for the cost of any repairs to Wessex Water apparatus damaged as a result of your works. You are advised to commence excavations using hand tools only. Mechanical digging equipment should not be used until pipe work has been precisely located. If you are considering any form of building works and pipe work is shown within the boundary of your property or a property to be purchased (or very close by) a surveyor should plot its exact position prior to commencing works or purchase. Building over or near Wessex Water's apparatus is not normally permitted.

Wessex Water

YTL GROUP

Environment and Planning Services

Document Path: K:\E&Q\Environmental\EPS_GIS\CWQM_Smart_Rivers\Hanging Langford\Hanging Langford.aprx