


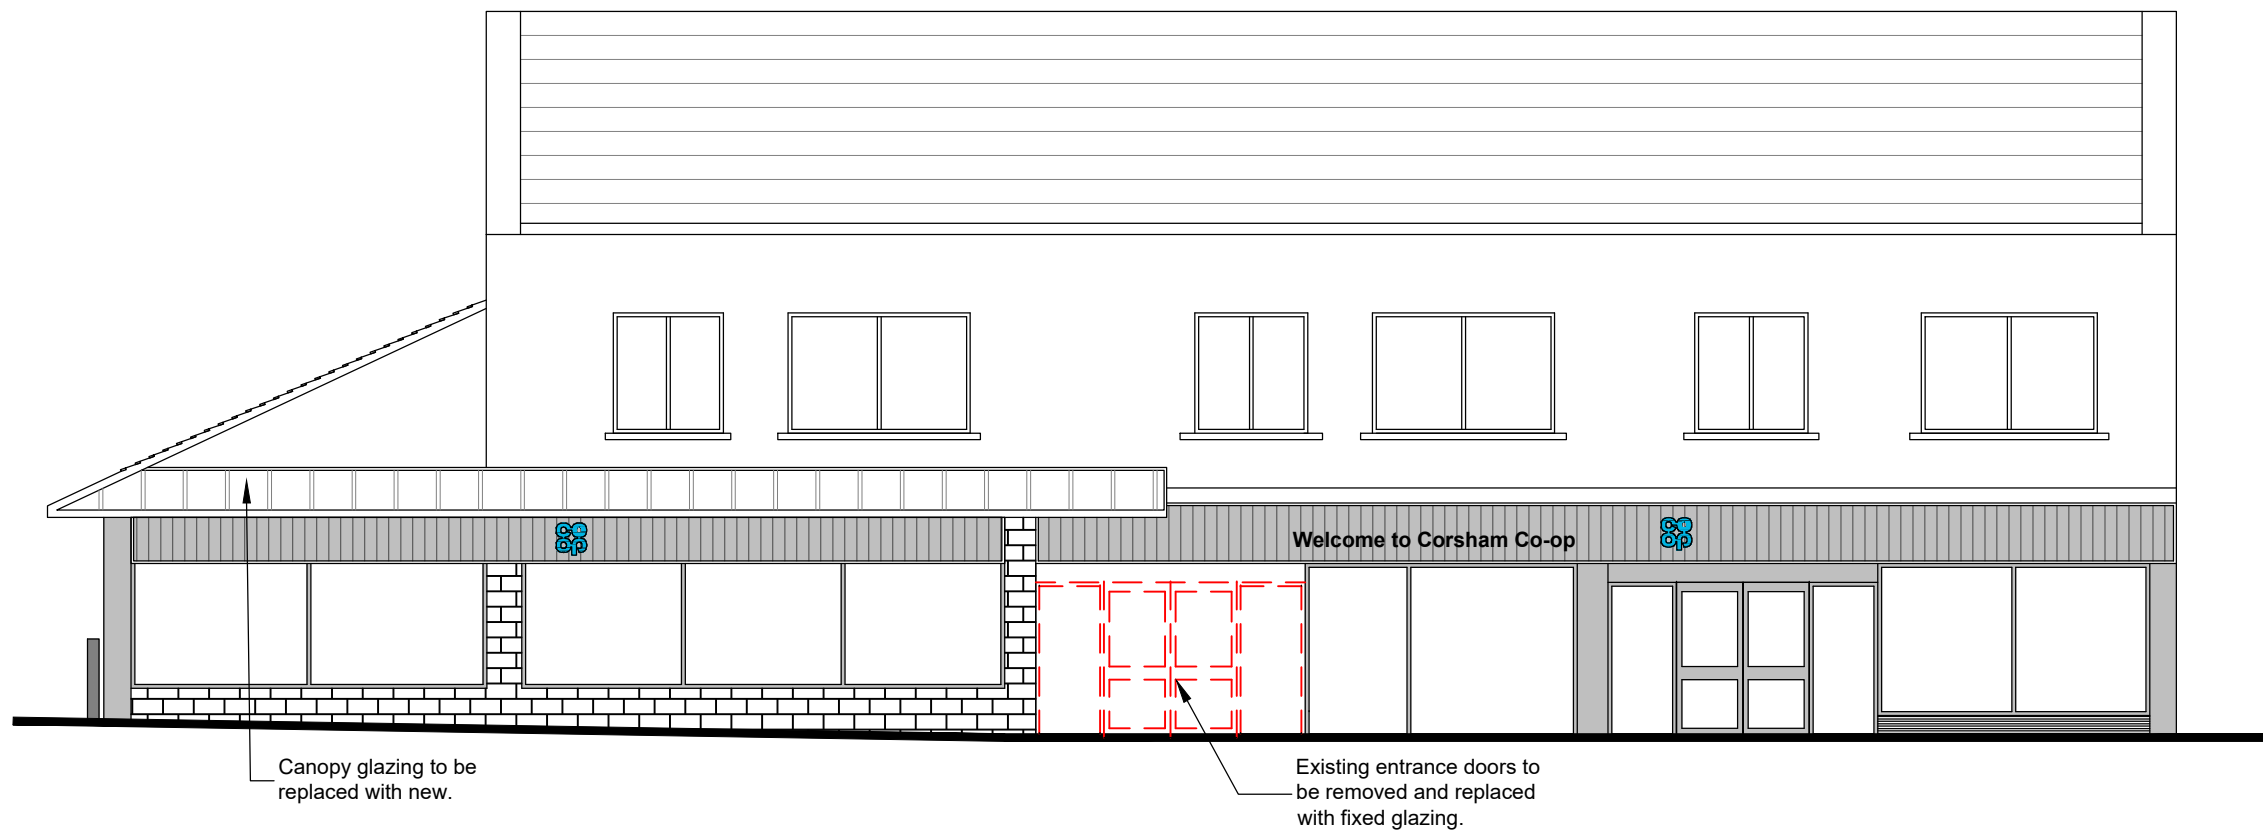
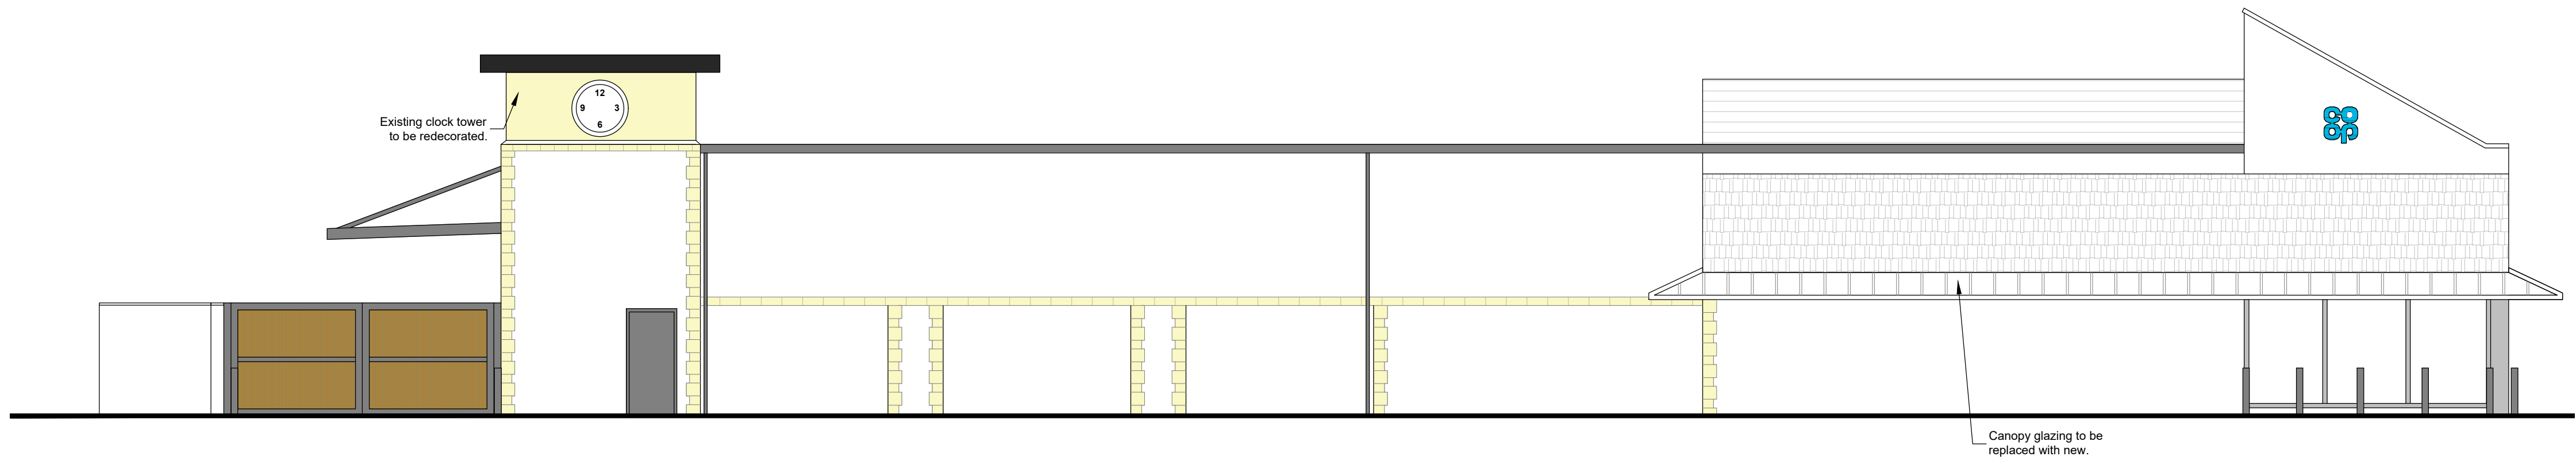


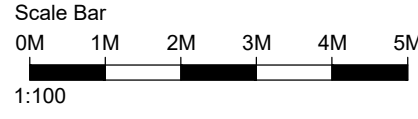



Existing Elevation A @ 1:100

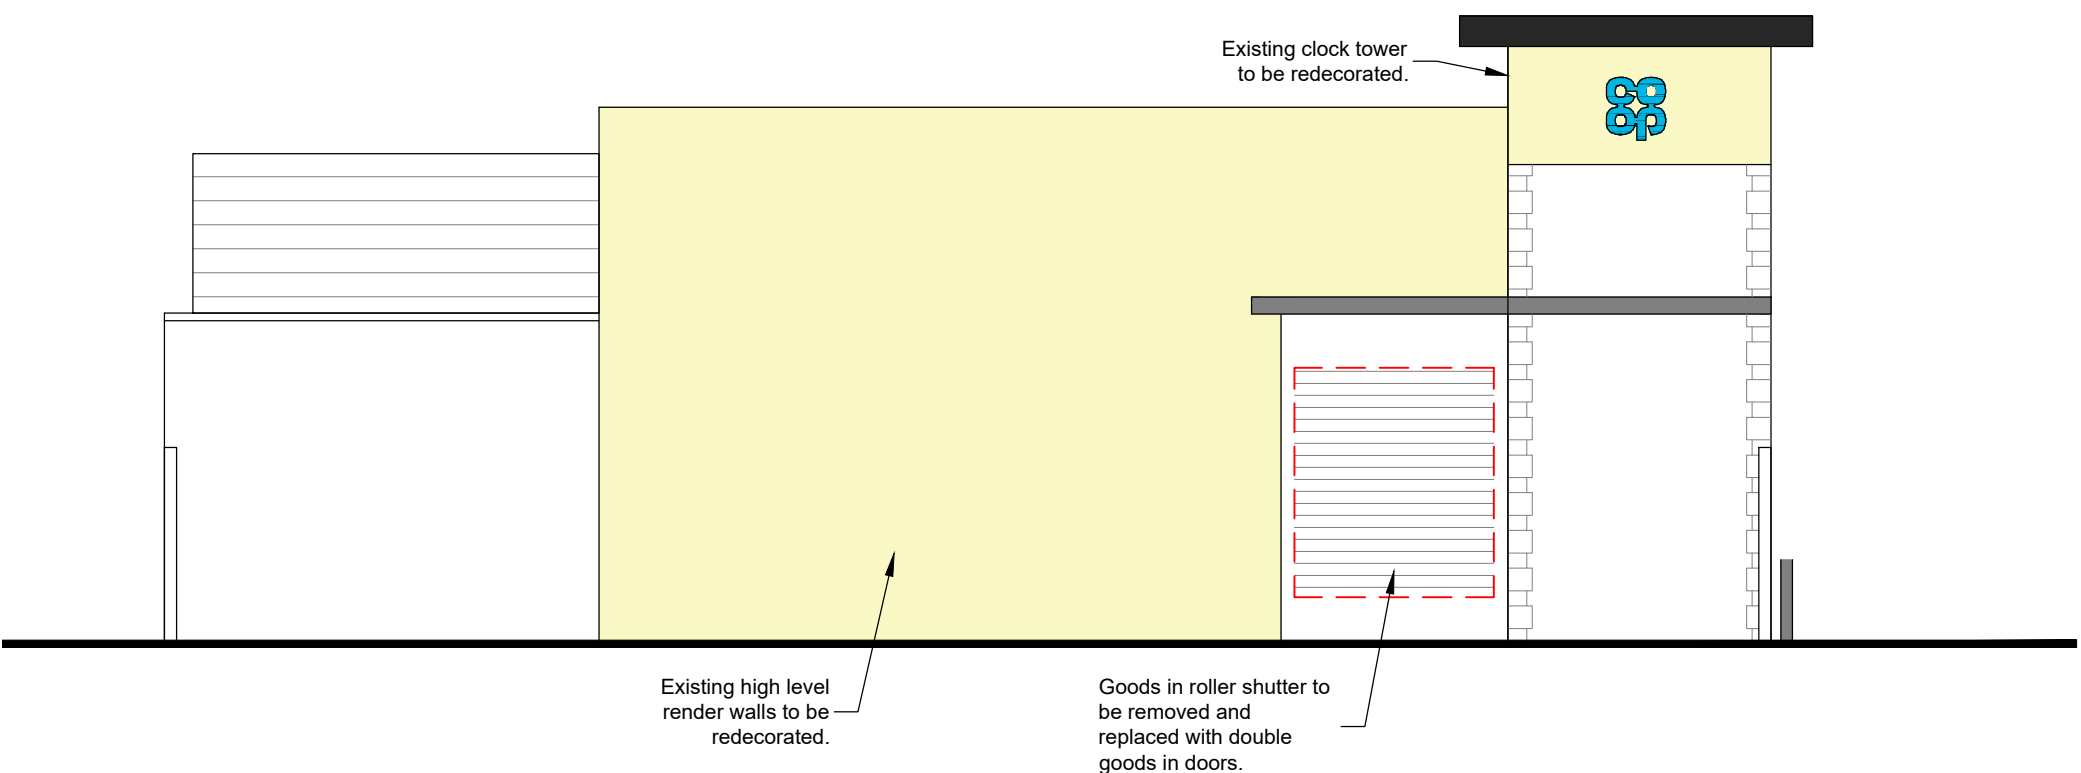


Existing Elevation B @ 1:100

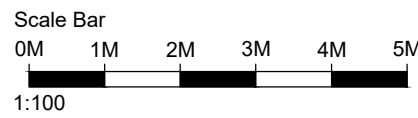

Existing Elevation C @ 1:100

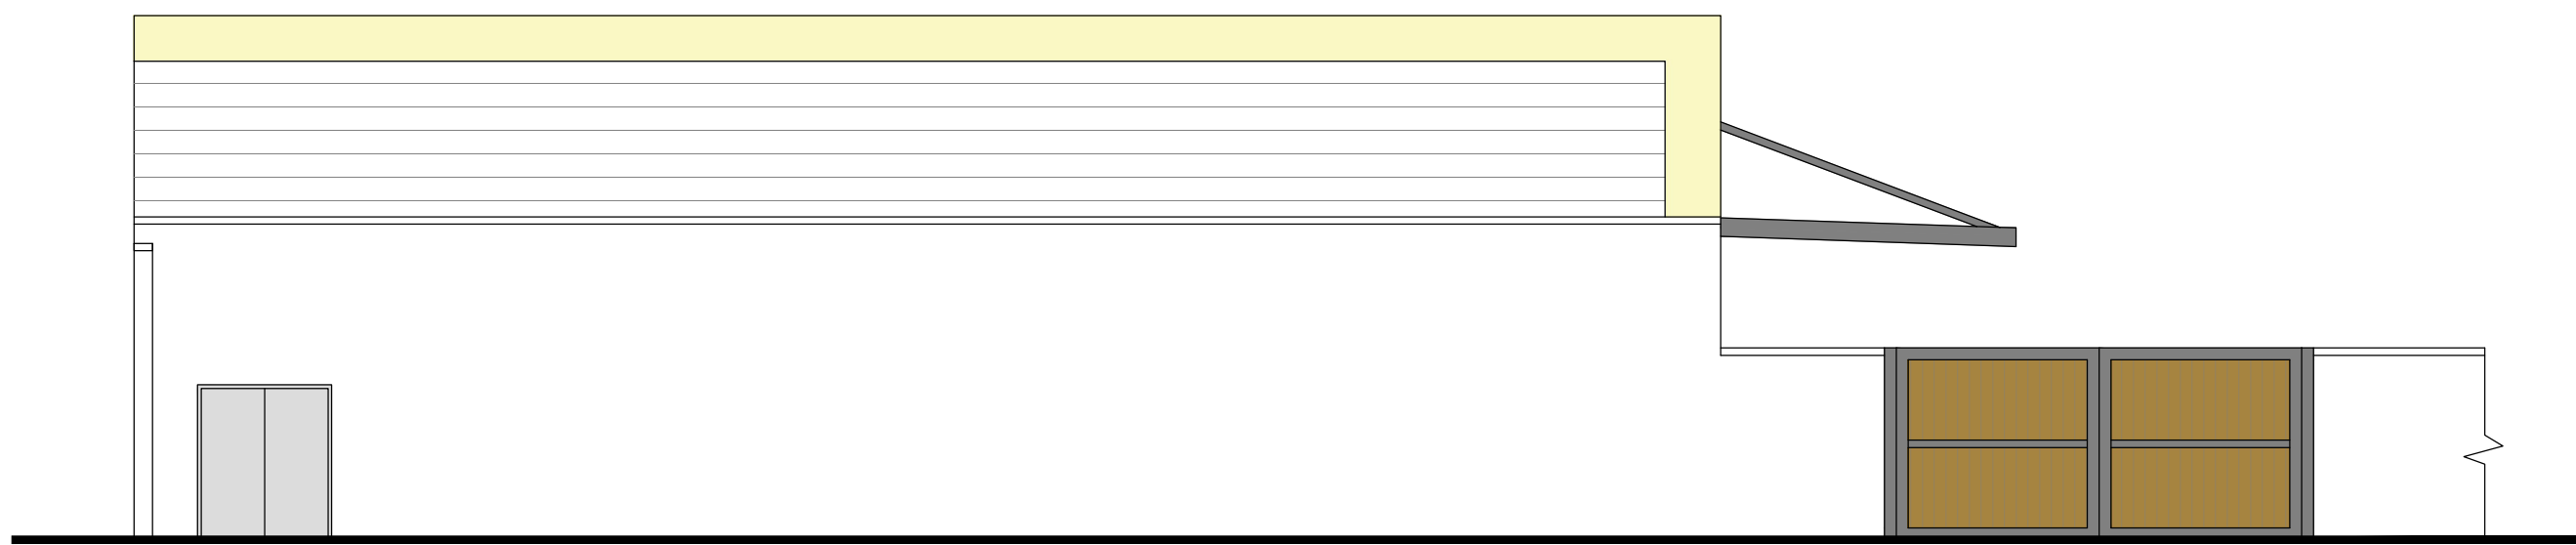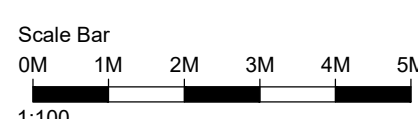

Existing Elevation D @ 1:100

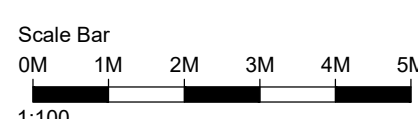

P1	Amended to suit planner comments	12/11/2025	WD	CS
Revision	Date	By	Chk	
All dimensions to be verified on site, and the Architect informed of any discrepancy. All drawings and specifications should be read in conjunction with the Health and Safety Plan, all conflicts should be reported to the appointed Principal Designer.				

COOP

CORSHAM - REFIT

1, MARTINGATE CENTRE, CORSHAM SN13 0HL

Sheet Name: EXISTING ELEVATIONS

Purpose of issue: PLANNING

Status: S2

Date: 23/05/25

Checked by: DH

Drawn by: GM

Scale @ A1: AS STATED

Project No: 8816.52

Revision: P1

Drawing No : 8816.52-BOW-A1-DR-A-0002

