




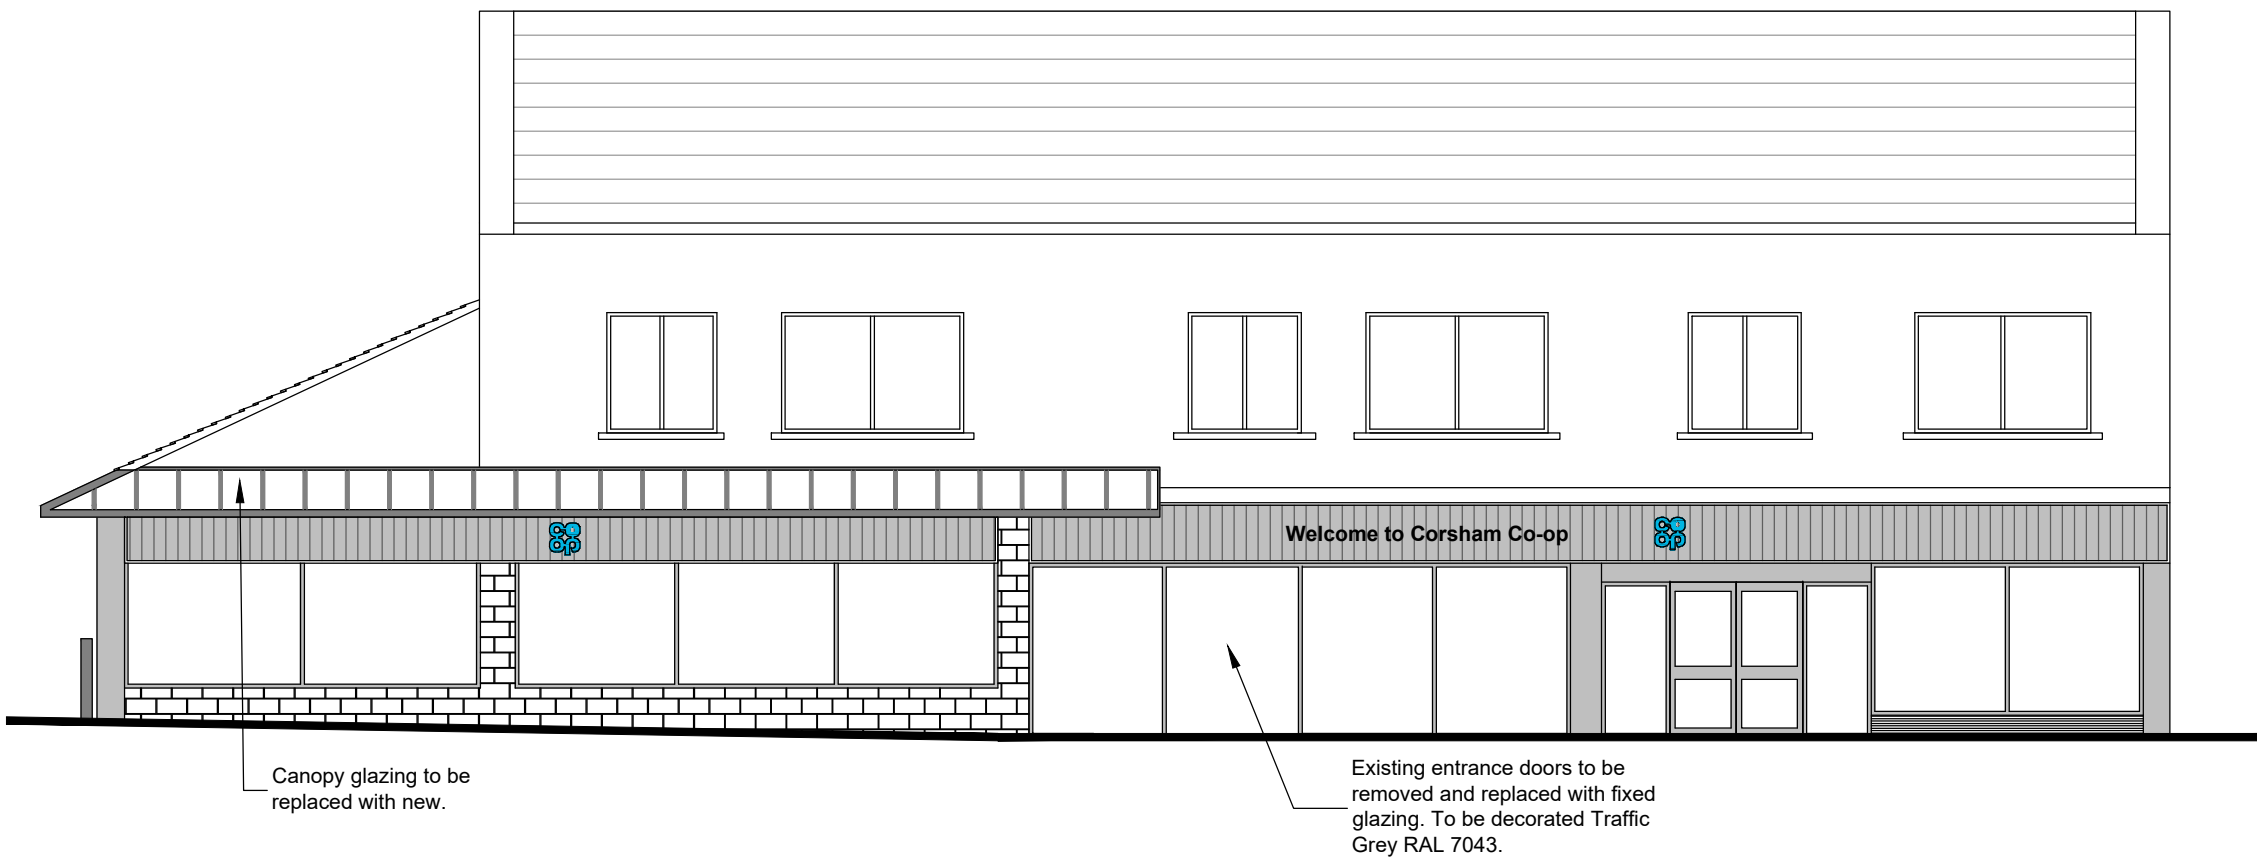


Proposed Elevation A @ 1:100

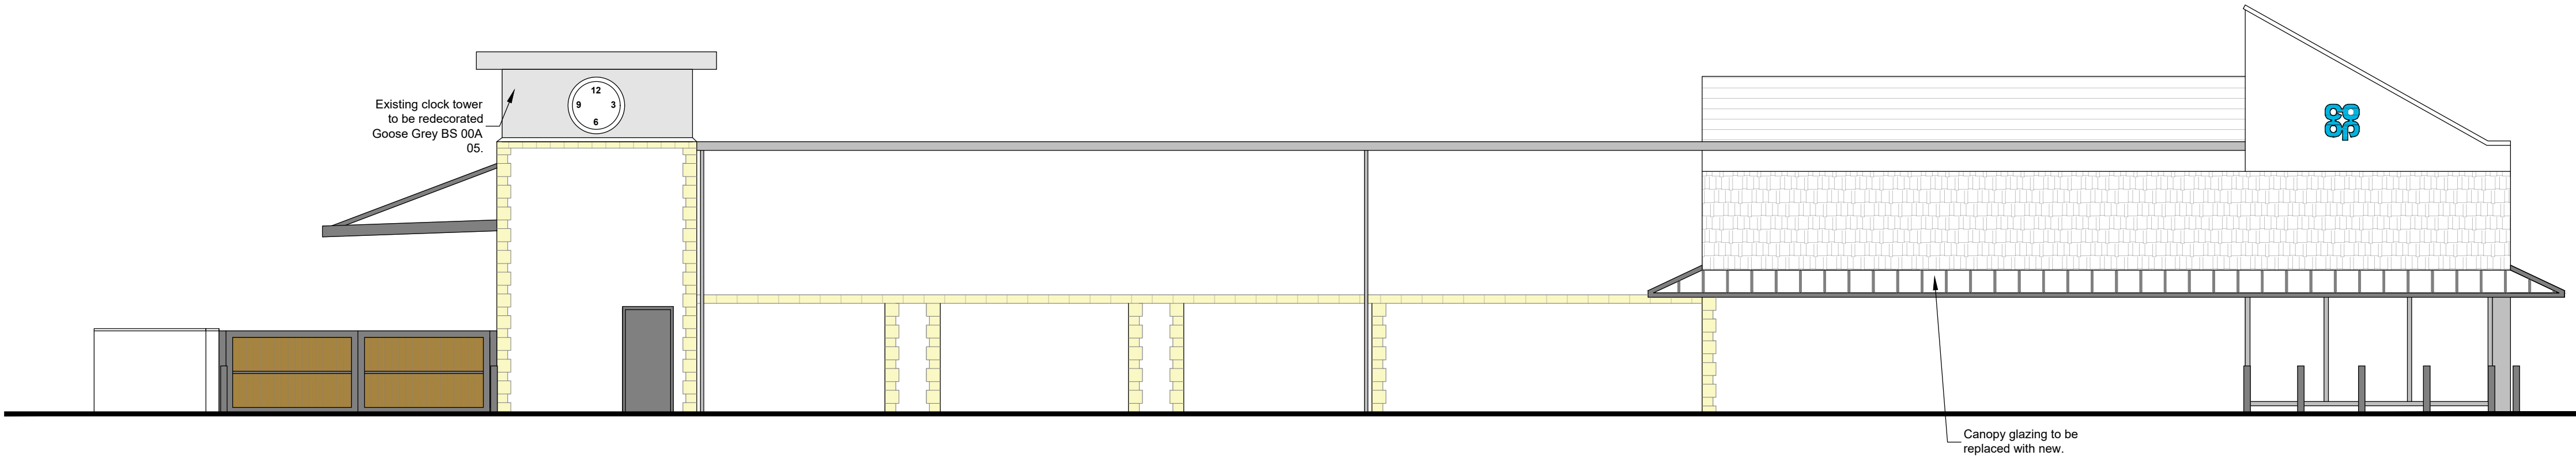

Proposed Elevation B @ 1:100

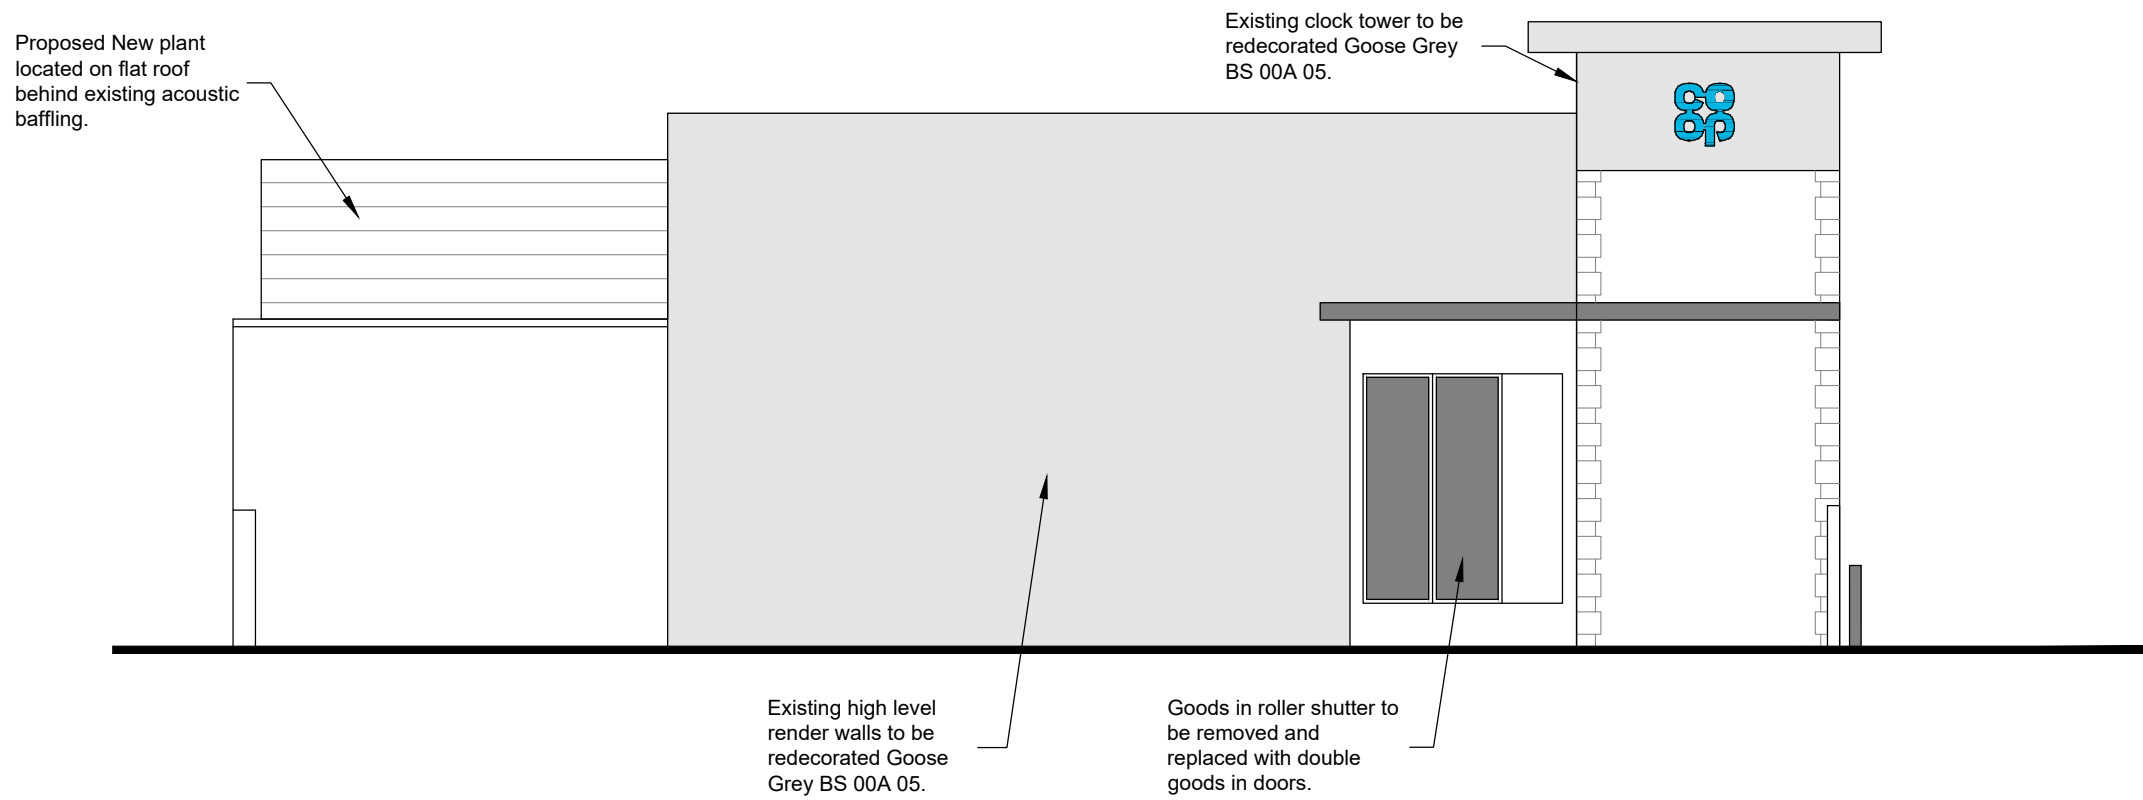

Proposed Elevation C @ 1:100

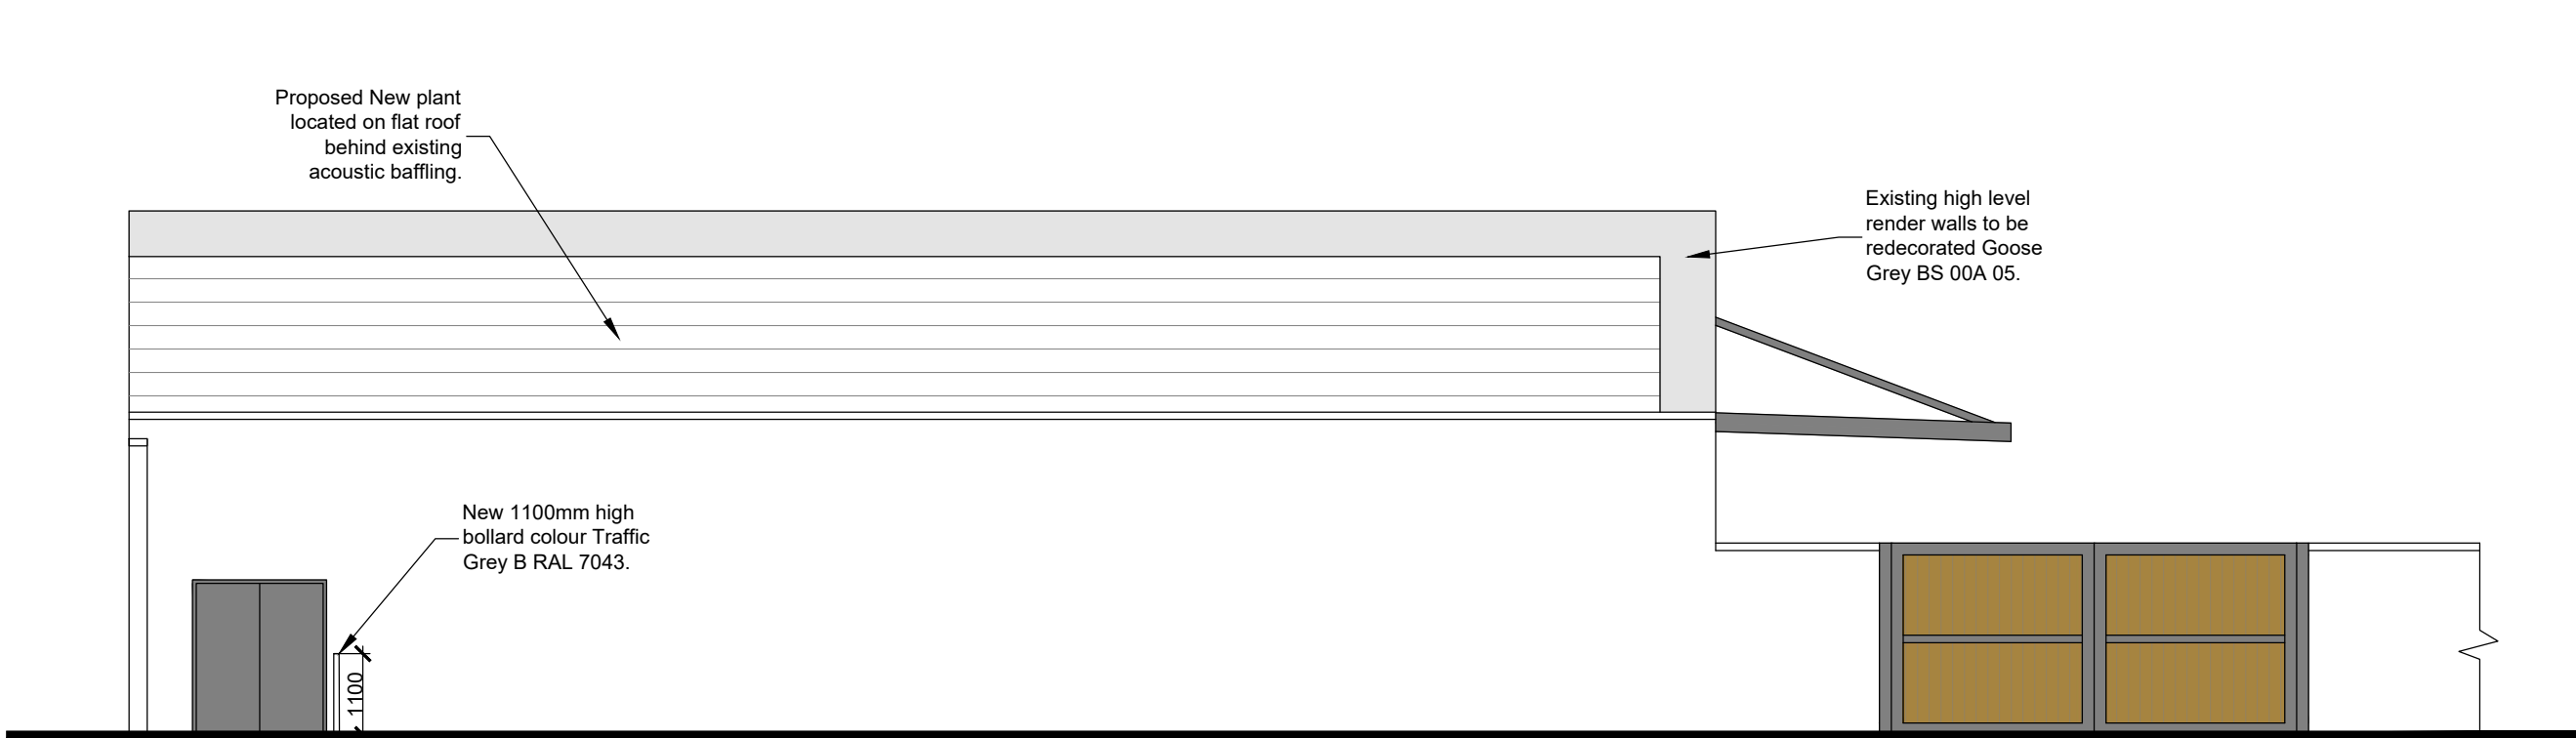

Proposed Elevation D @ 1:100

P1	Updated to suit planner comments	12/11/2025	WD	CS
Revision	Date	By	Chk	

All dimensions to be verified on site, and the Architect informed of any discrepancy. All drawings and specifications should be read in conjunction with the Health and Safety Plan; all conflicts should be reported to the appointed Principal Designer.

© 2025 BOWMAN RILEY ARCHITECTS LIMITED. ALL RIGHTS RESERVED.

COOP
CORSHAM - REFIT
1, MARTINGATE CENTRE, CORSHAM SN13 0HL
Sheet Name: PROPOSED ELEVATIONS
Purpose of issue: PLANNING Status: S2
Date: 23/05/25 Checked by: DH
Drawn by: GM Scale @ A1: AS STATED
Project No: 8816.52 Revision: P1
Drawing No : 8816.52-BOW-A1-01-DR-A-0004

