

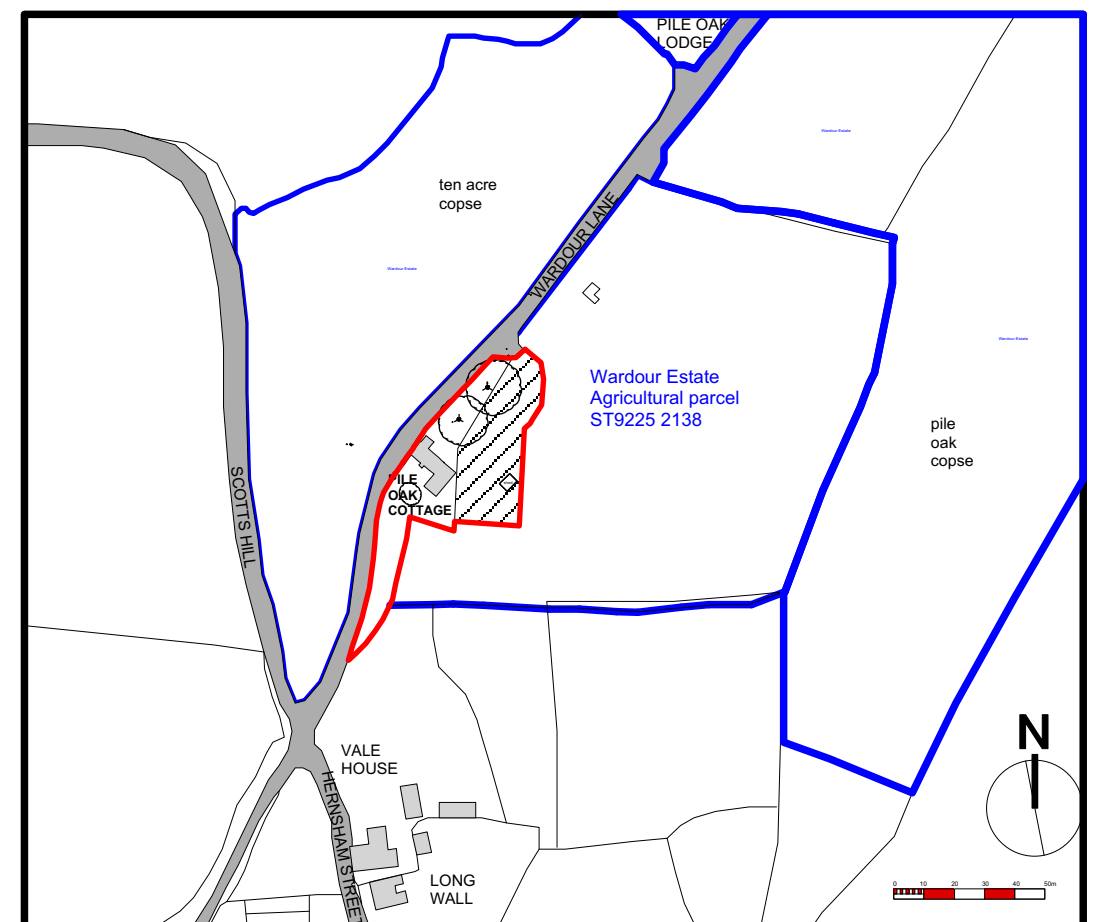


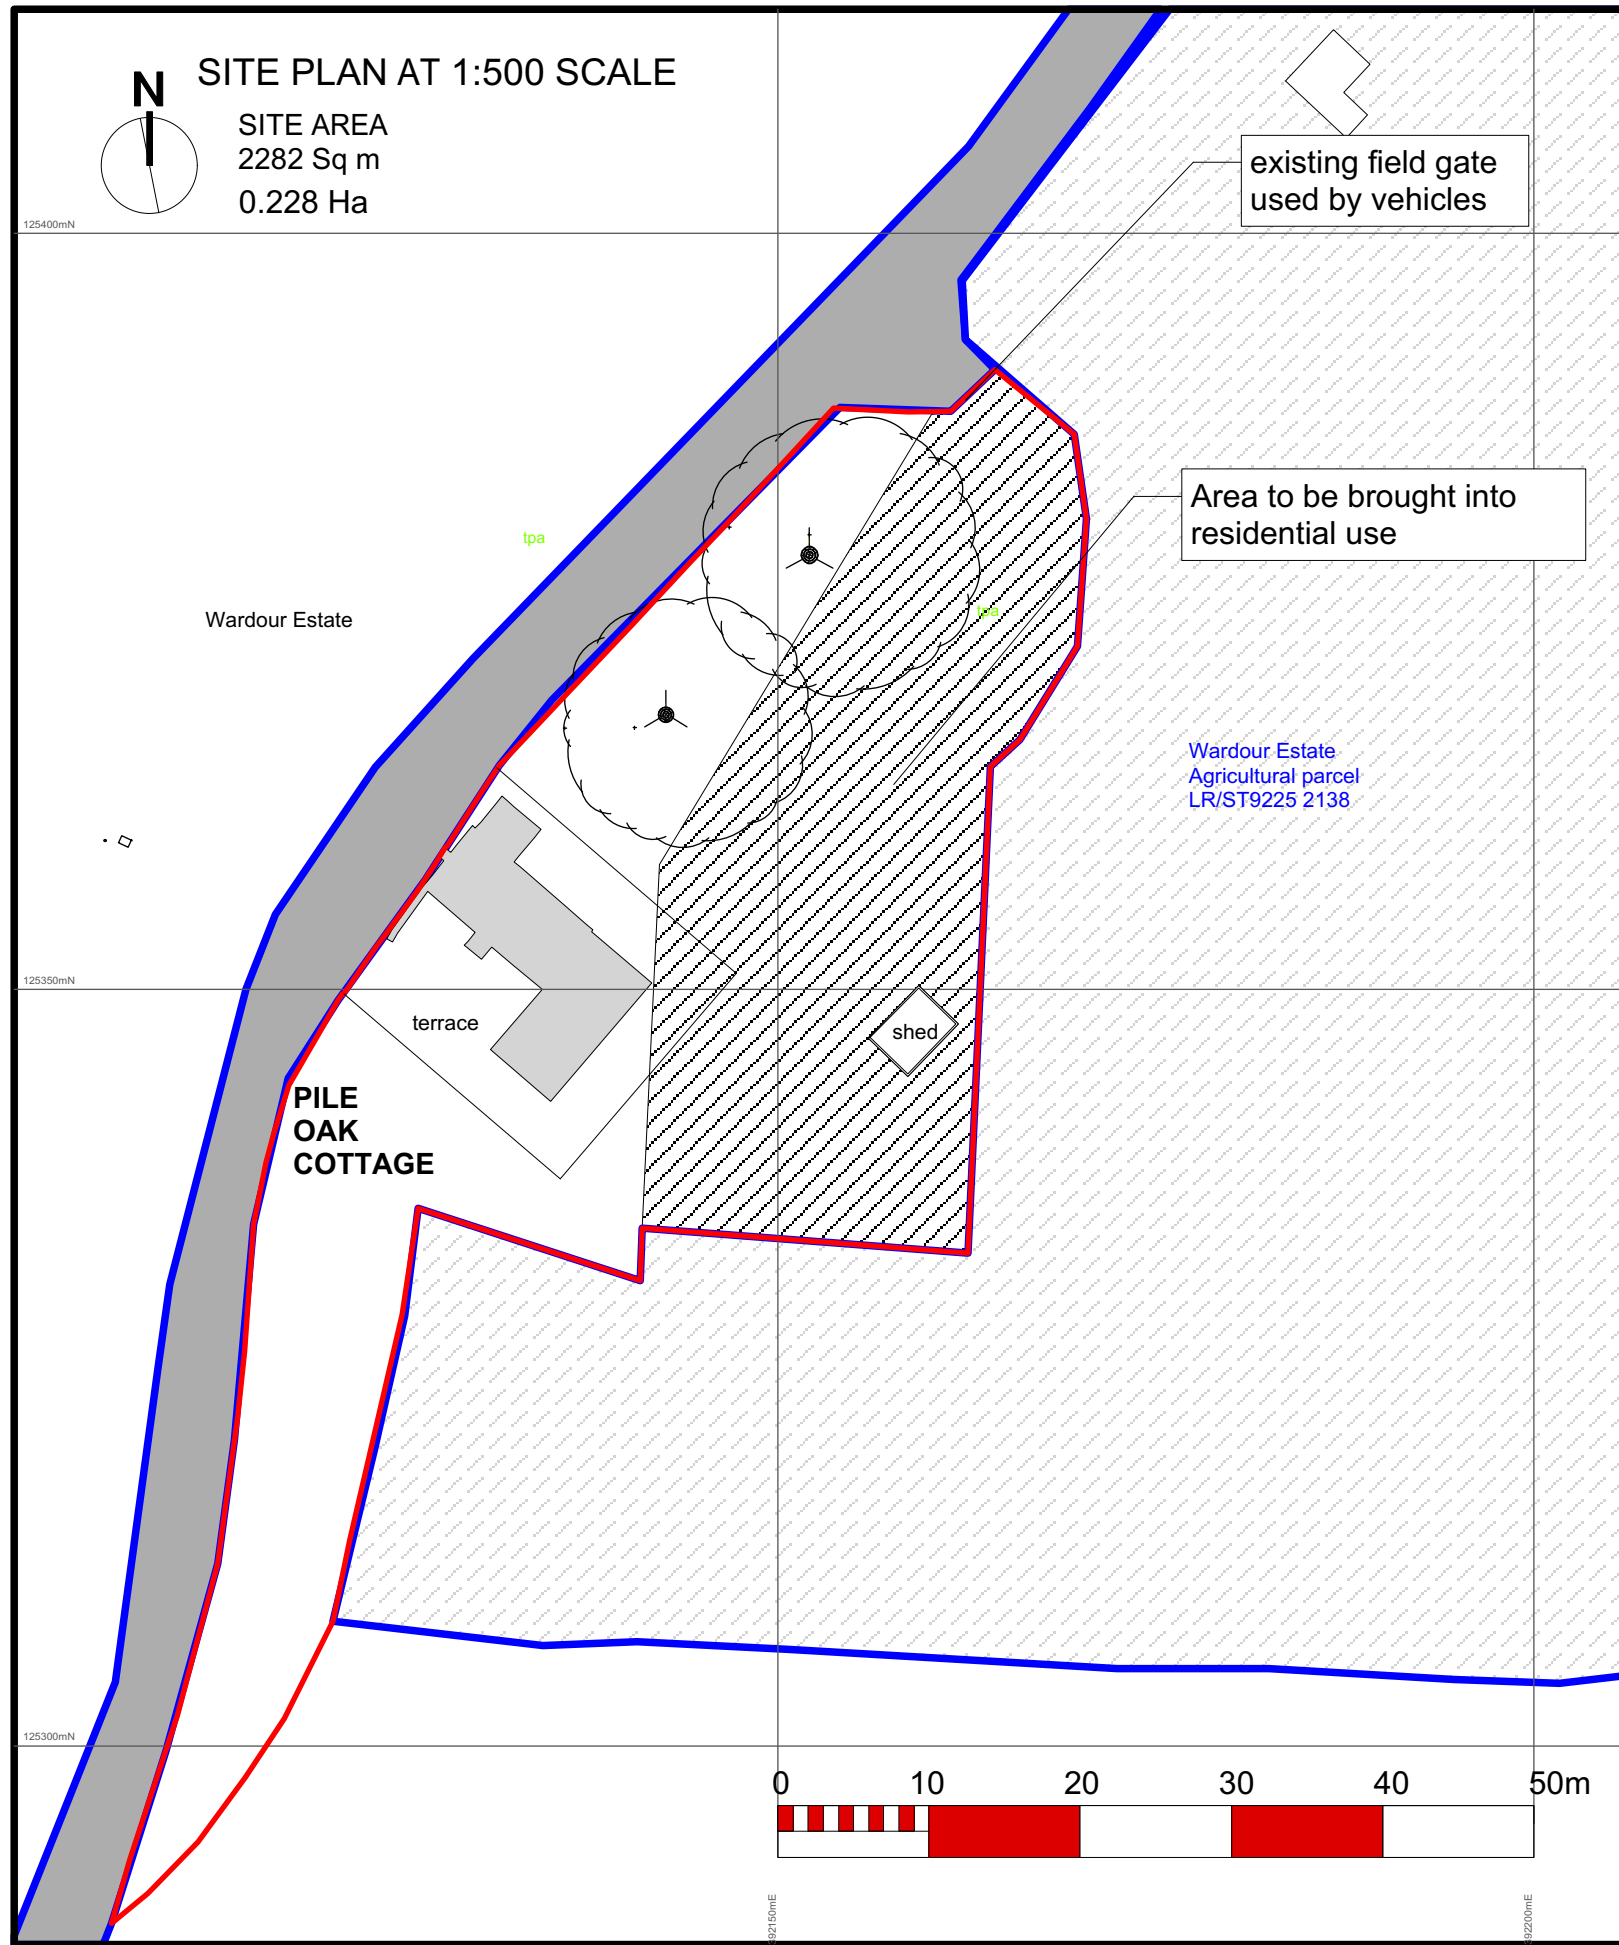

LOCATION PLAN AT 1:2500 SCALE

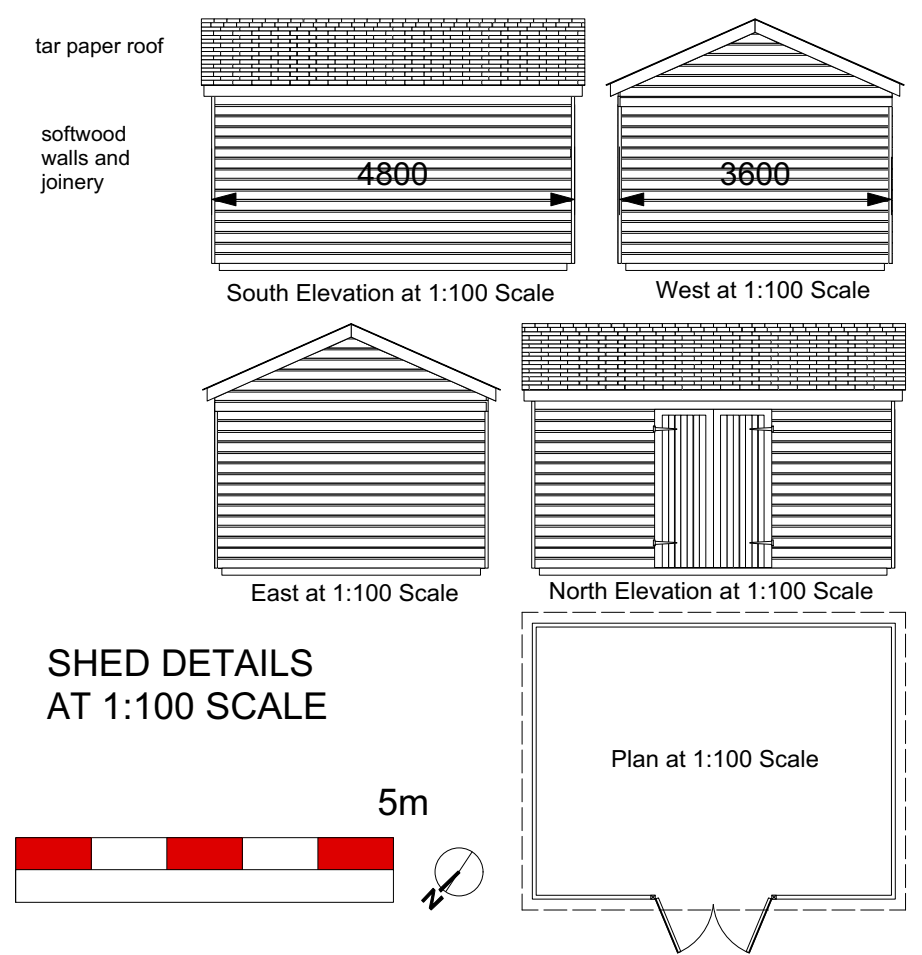

Wardour Estate
Pile Oak Cottage
Donhead
SP7 9EH

Proposed
Boundary
and shed
10th Nov 2025

1:100, 1:500,
1:2500
SCALE at A3

**WE
PO2b**

Ralph Perry Robinson
Easton Farm House
Berwick St John
Wiltshire
SP7 0HS

ralph@phpp.co.uk