


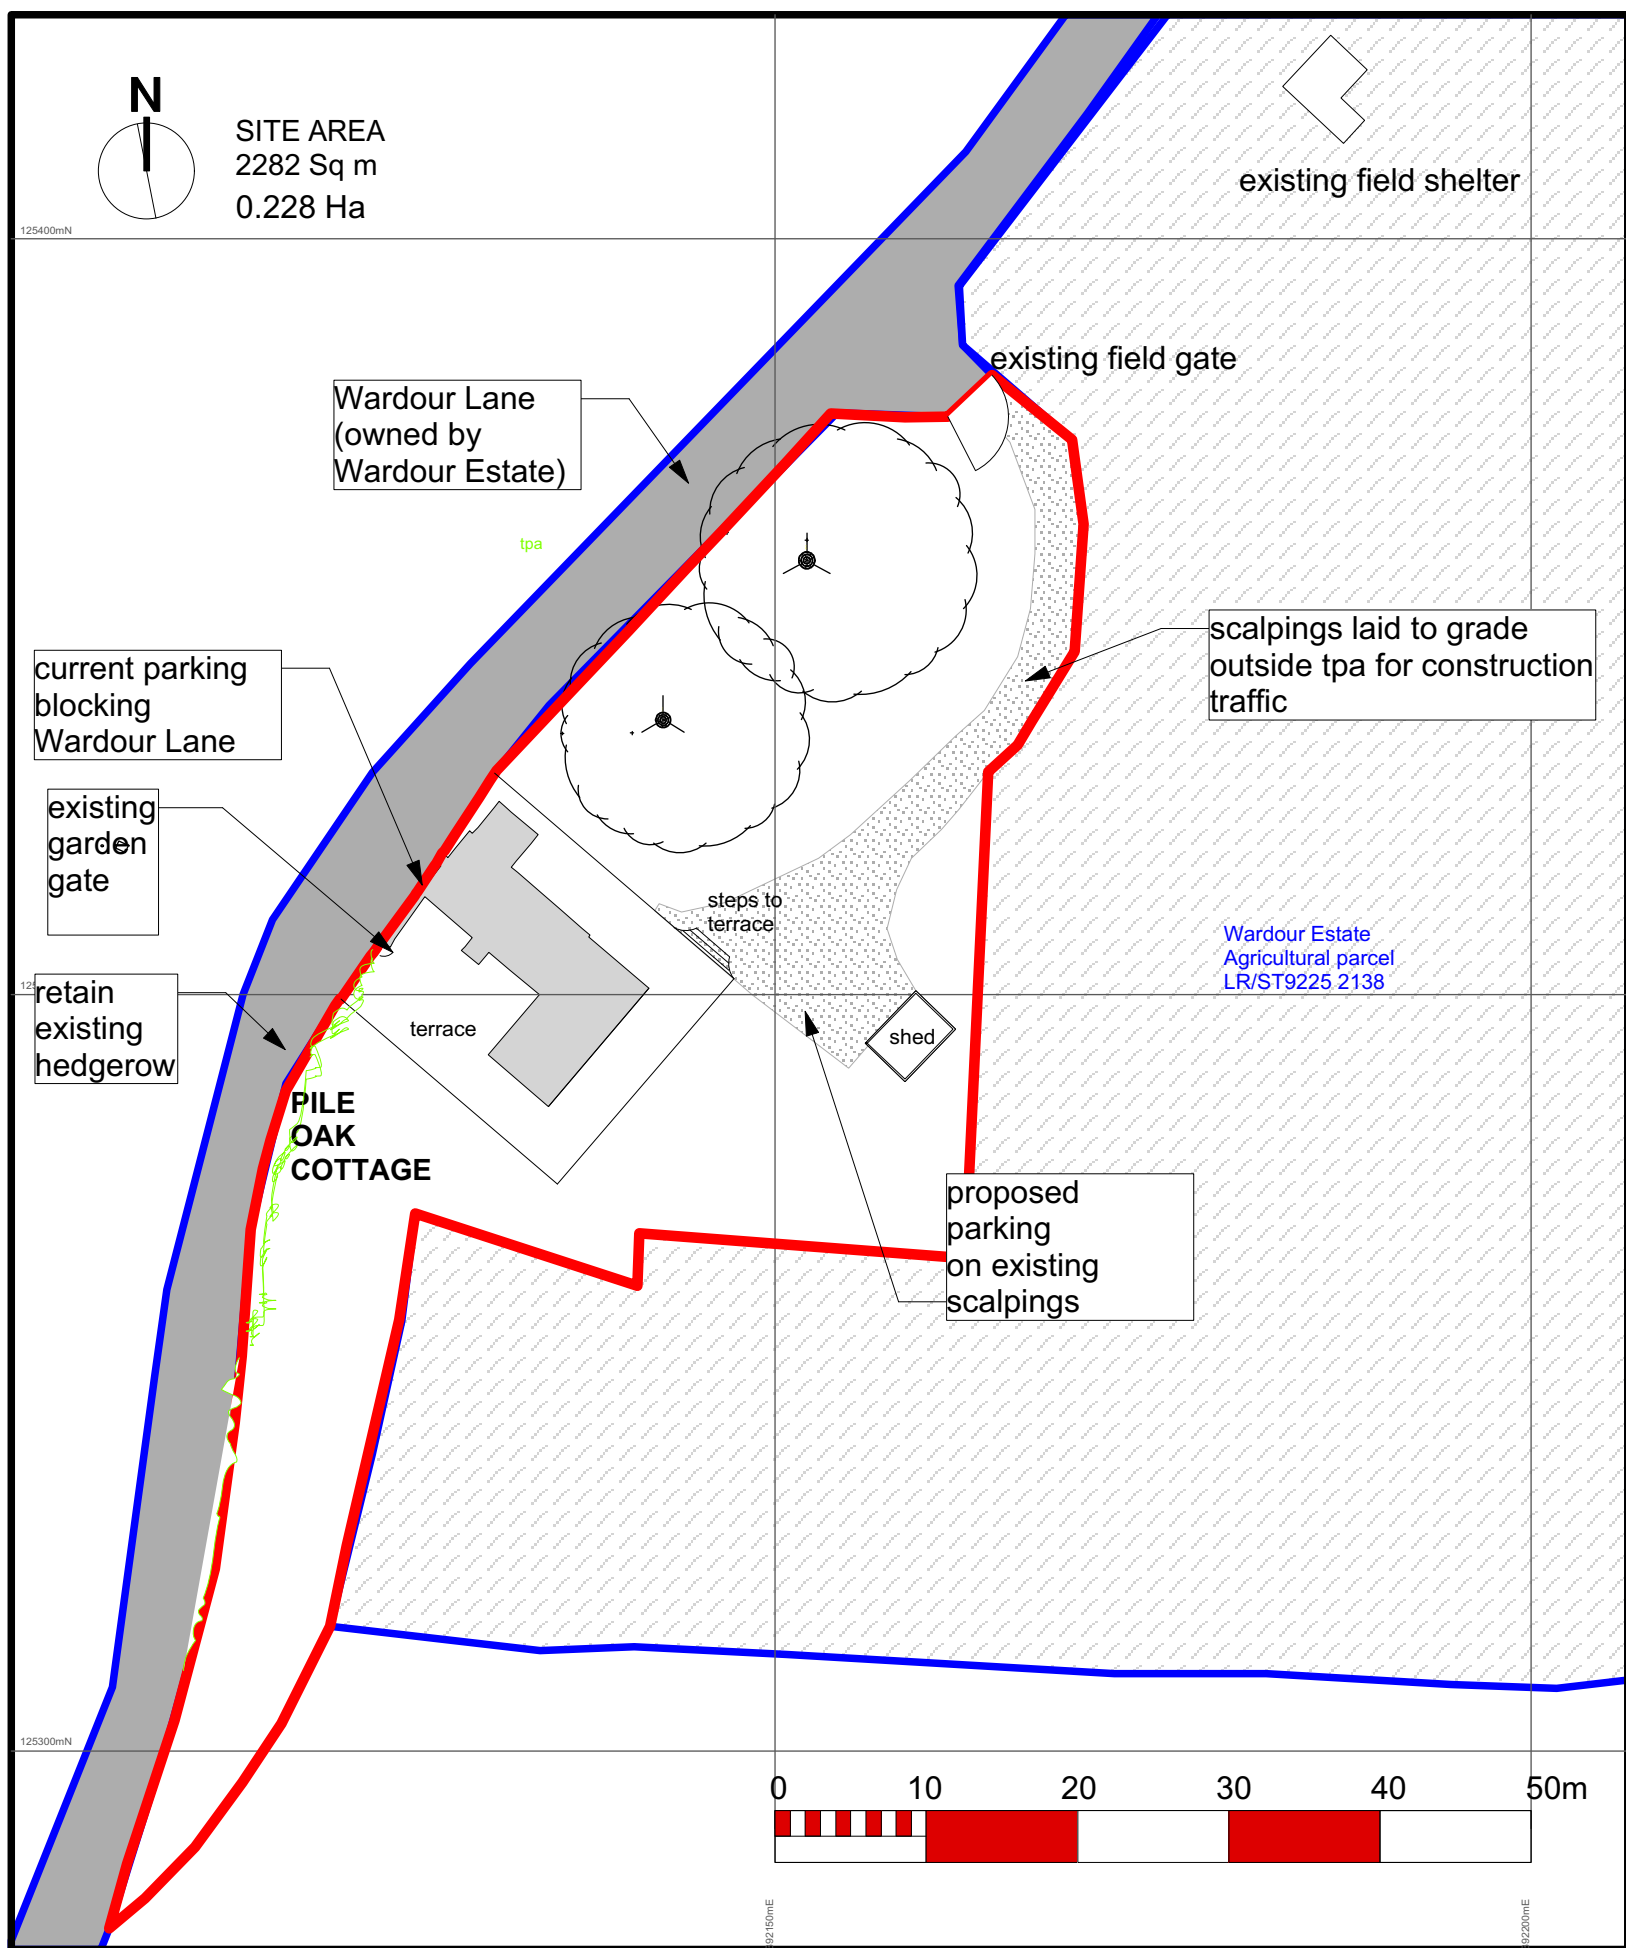

PARKING and ACCESS PLAN AT 1:500 SCALE

Wardour Estate
Pile Oak Cottage
Donhead
SP7 9EH

Proposed
Parking and
access
12th Nov 2025

1:500
SCALE at A3

WE
PO3

Ralph Perry Robinson
Easton Farm House
Berwick St John
Wiltshire
SP7 0HS

ralph@phpp.co.uk

