* This drawing is copyright of Open plan man design©. All rights reserved. do not scale this drawing. check all dimensions on site. this drawing is only to be used on the site for which designed all materials specified are subject to confirmation on site prior to works commencing.

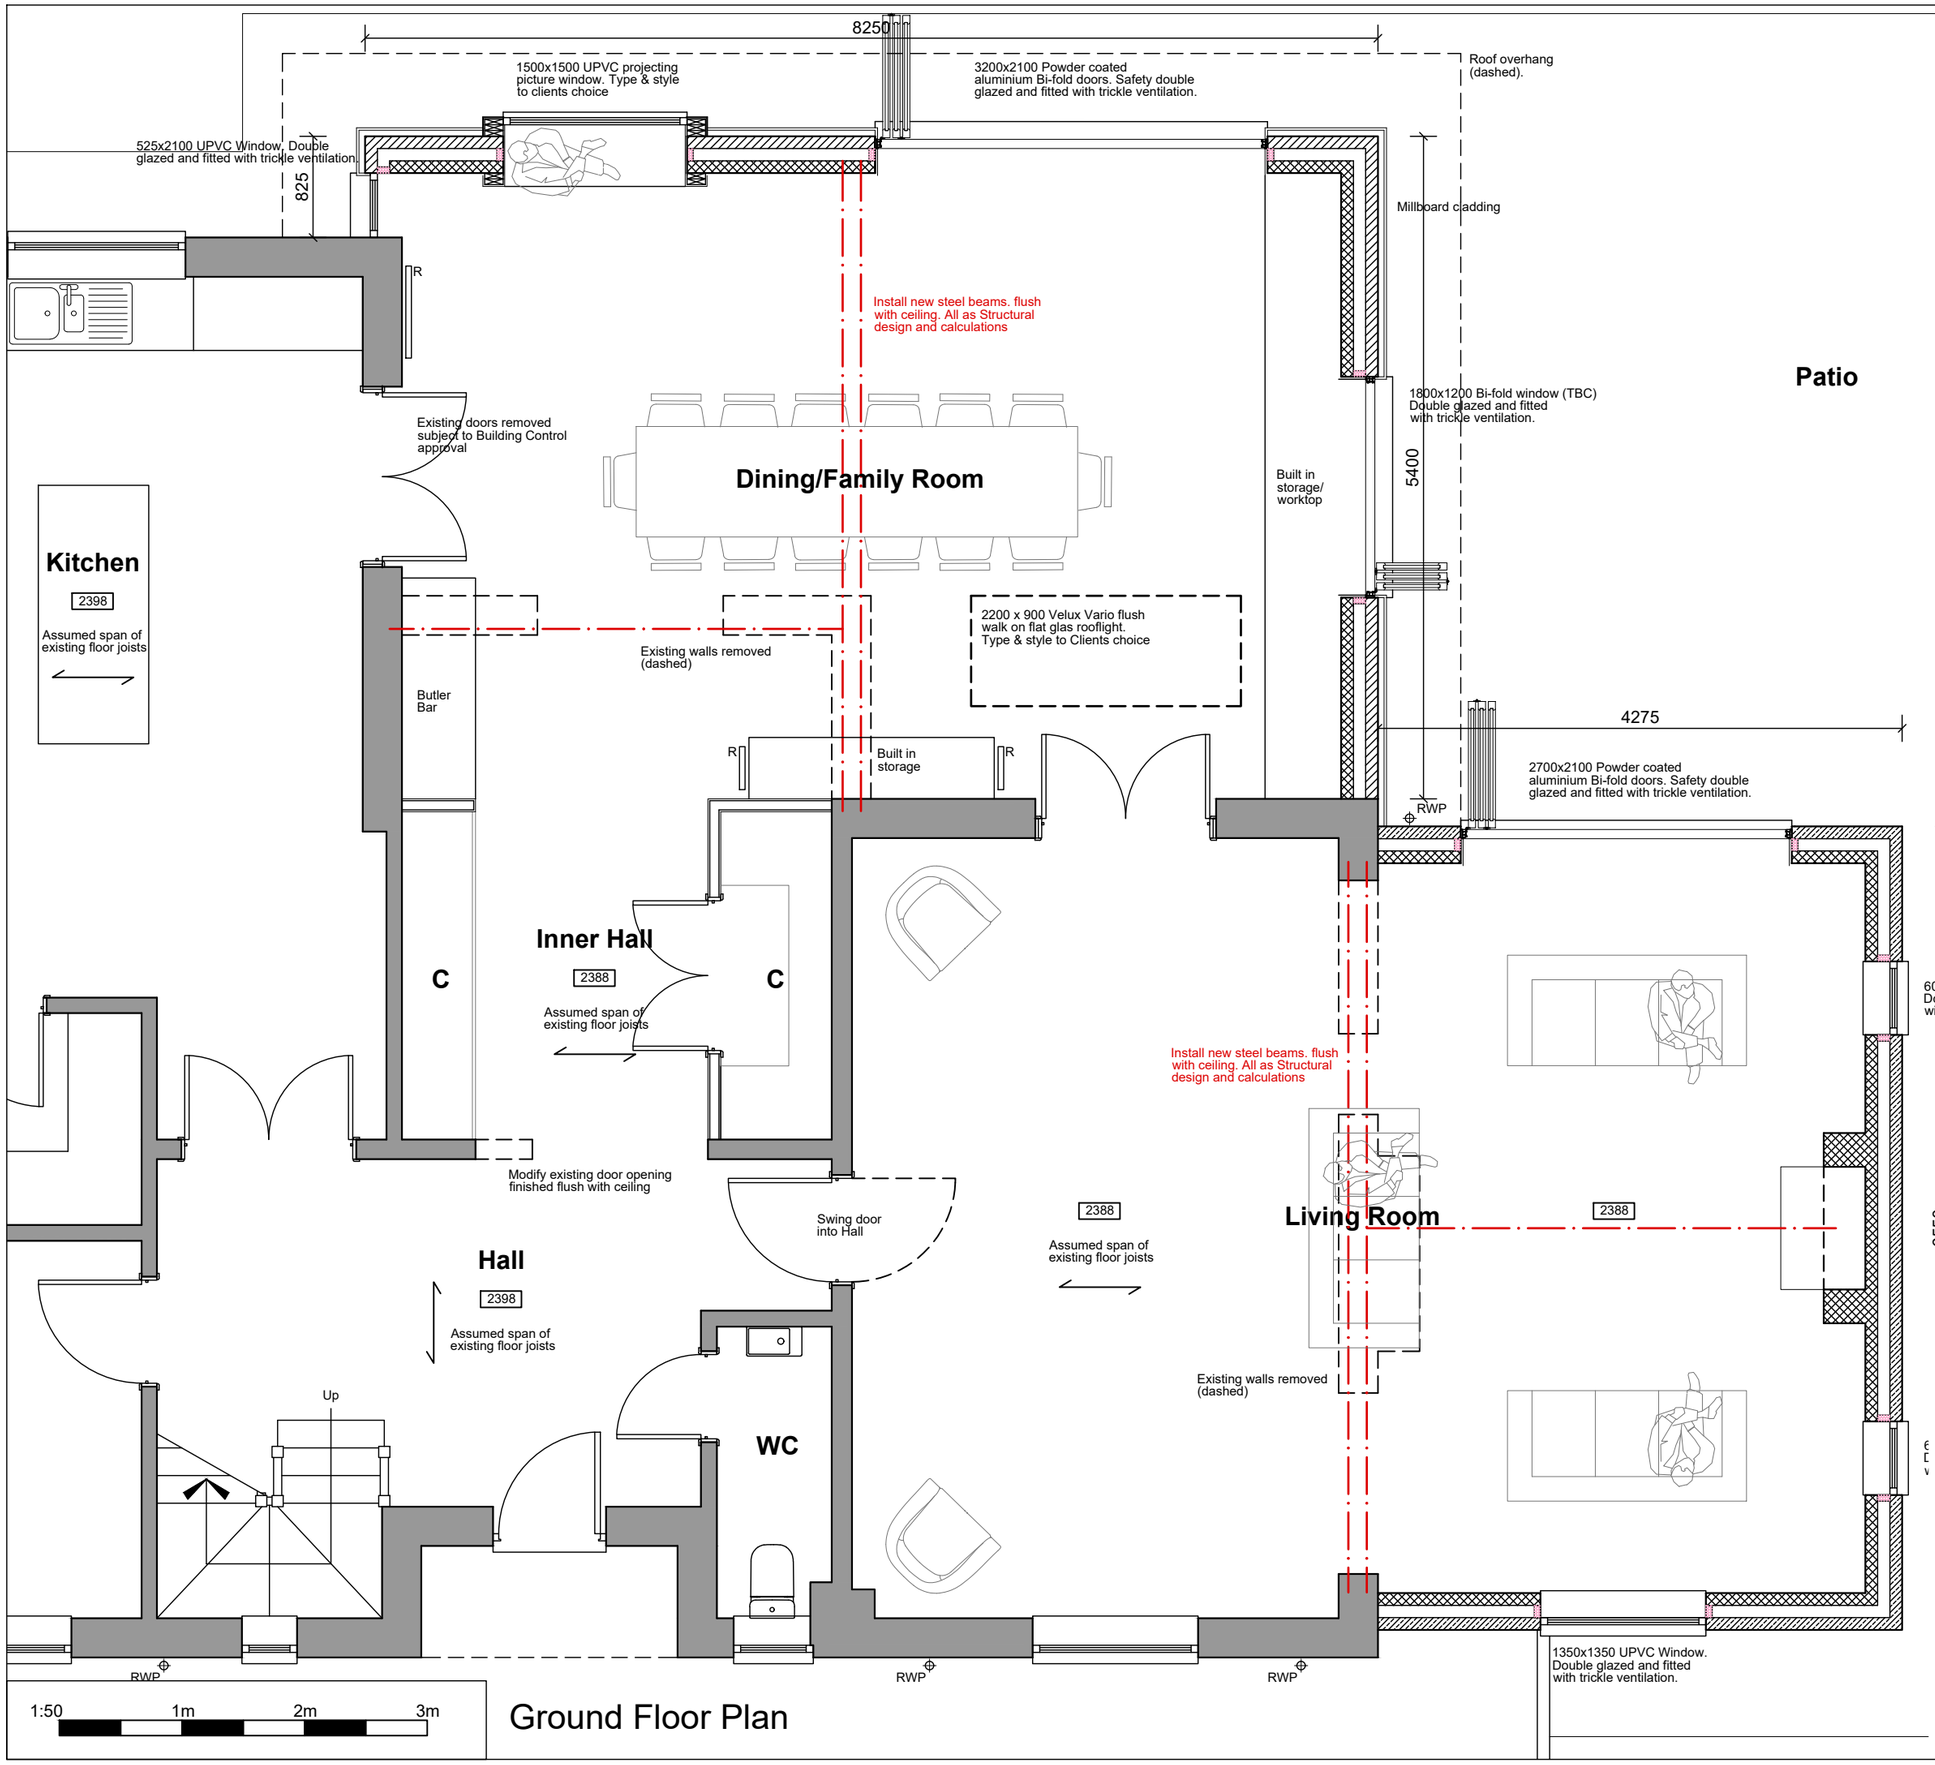

For Planning

Ground Floor Plan

Rev.	Description.	Date.	Initial.

OPEN PLAN MAN® DESIGNlimited

18 Bewley Crescent
Lacock
Wiltshire
SN15 2PL

Info@opmdesign.co.uk

Client:	Mr & Mrs Holley
Project:	Proposed Single Storey Rear & Side Extension At 37 Wisteria House, Dauntsey, Wiltshire, SN15 4HN
Drawing Title:	Proposed Ground Floor Plan -

Scale:	Date:	Drawn:	Checked:
1:50@A3	Nov 25	JLG	JH

Drawing No:	Revision:
HWH/25/1100	