
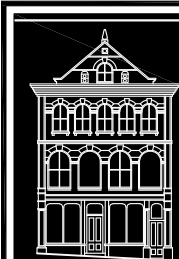


REV	DETAIL OF REVISION	BY	DATE
-----	--------------------	----	------

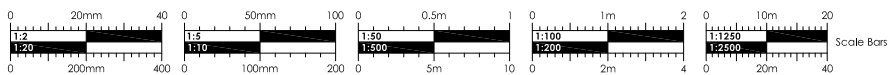

CLARK & MASLIN
Unit 5, Charlton Business Park
Crudwell Road, Malmesbury
Wiltshire, SN16 9RU
Telephone: 01666 822911
Planning Architecture Conservation

Client MRS A LUCY		Document Type PLANNING DRAWING	
Project PROPOSED EXTENSION & ALTERATIONS LAVENDER COTTAGE, 14 GASTON LANE, SHERSTON, MALMESBURY, WILTSHIRE, SN16 0LY		Scale 1:500	PG Size A4
Description PROPOSED BLOCK PLAN		Date NOV '25	Drawn -
		Drawing No 5727/61	Revision -