




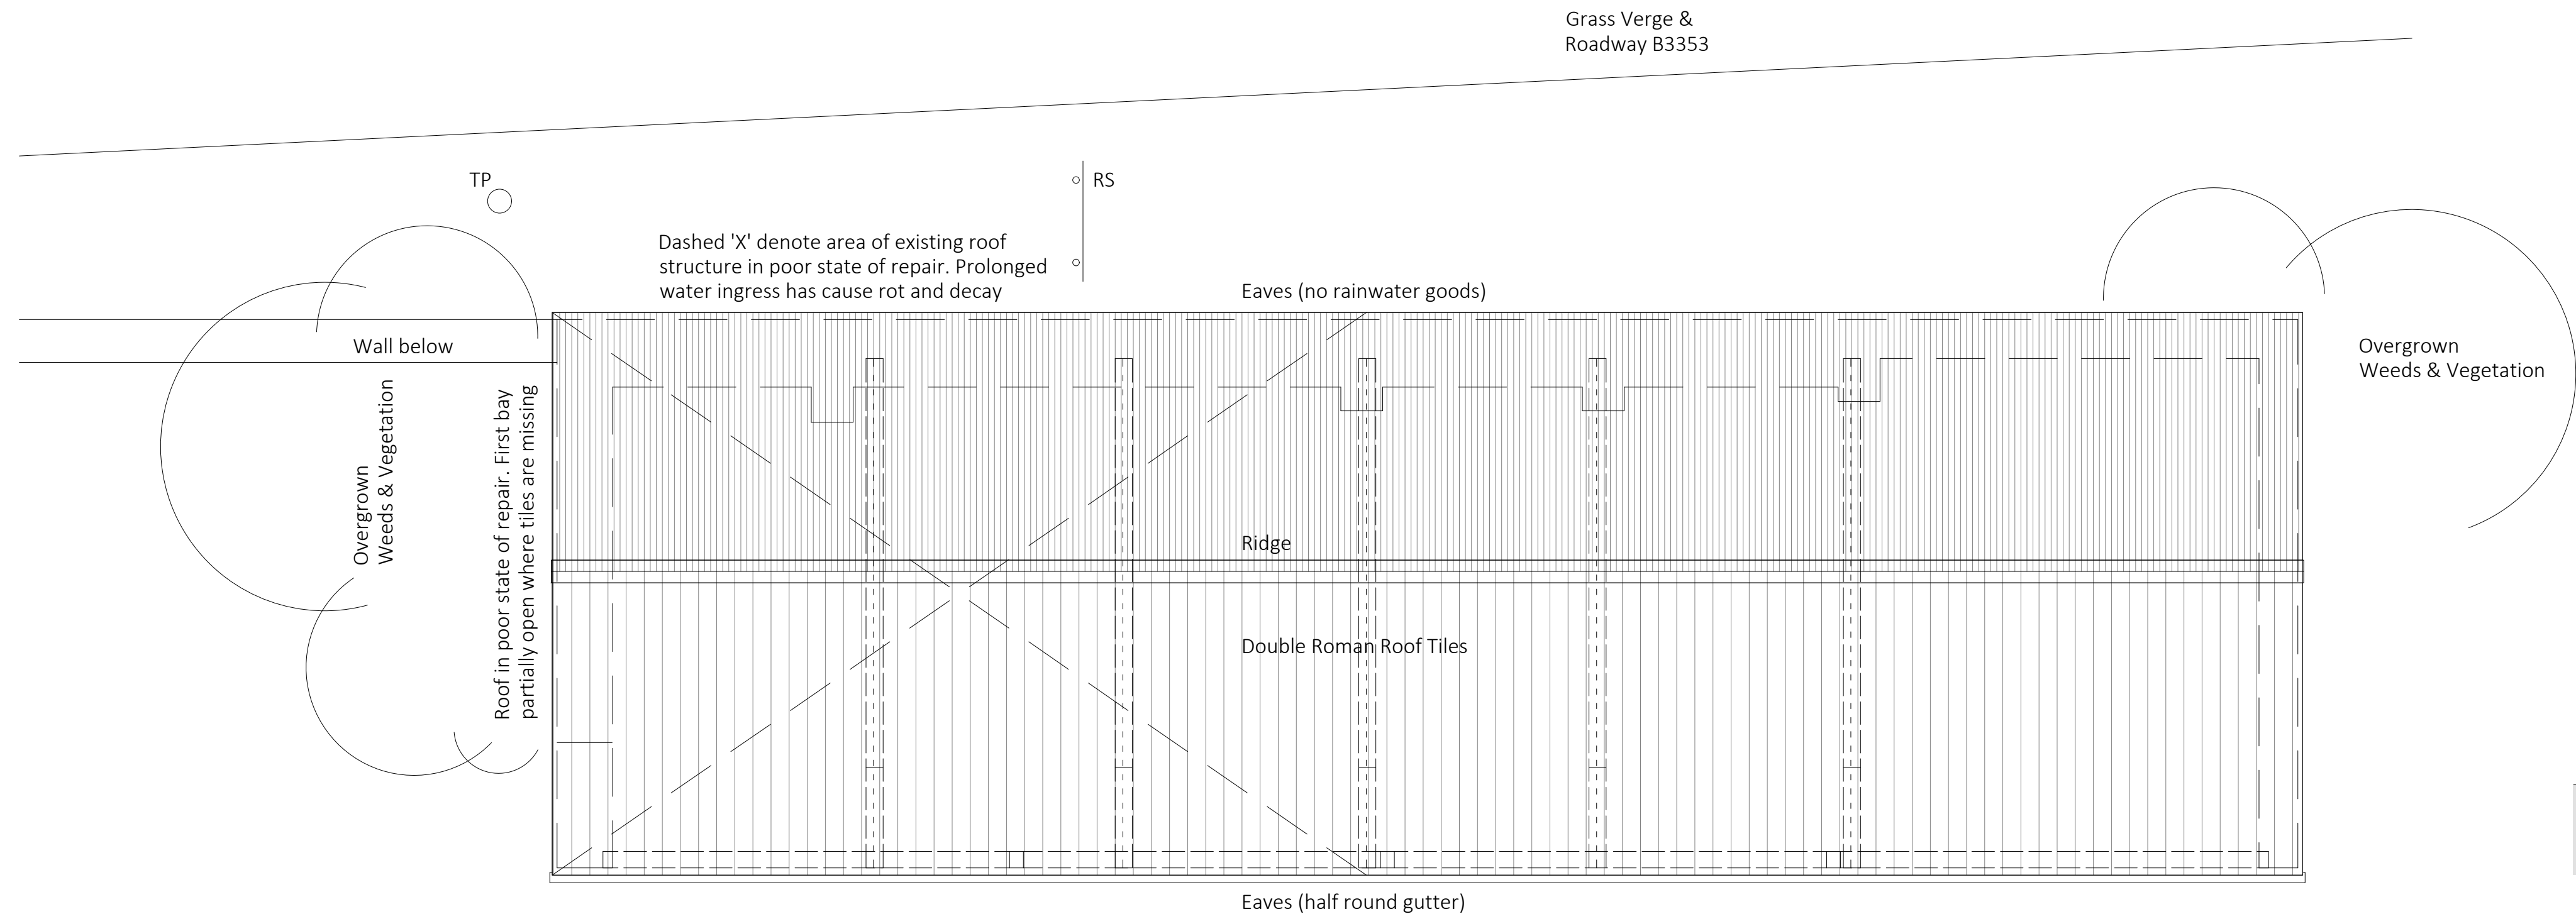

ROOF PLAN

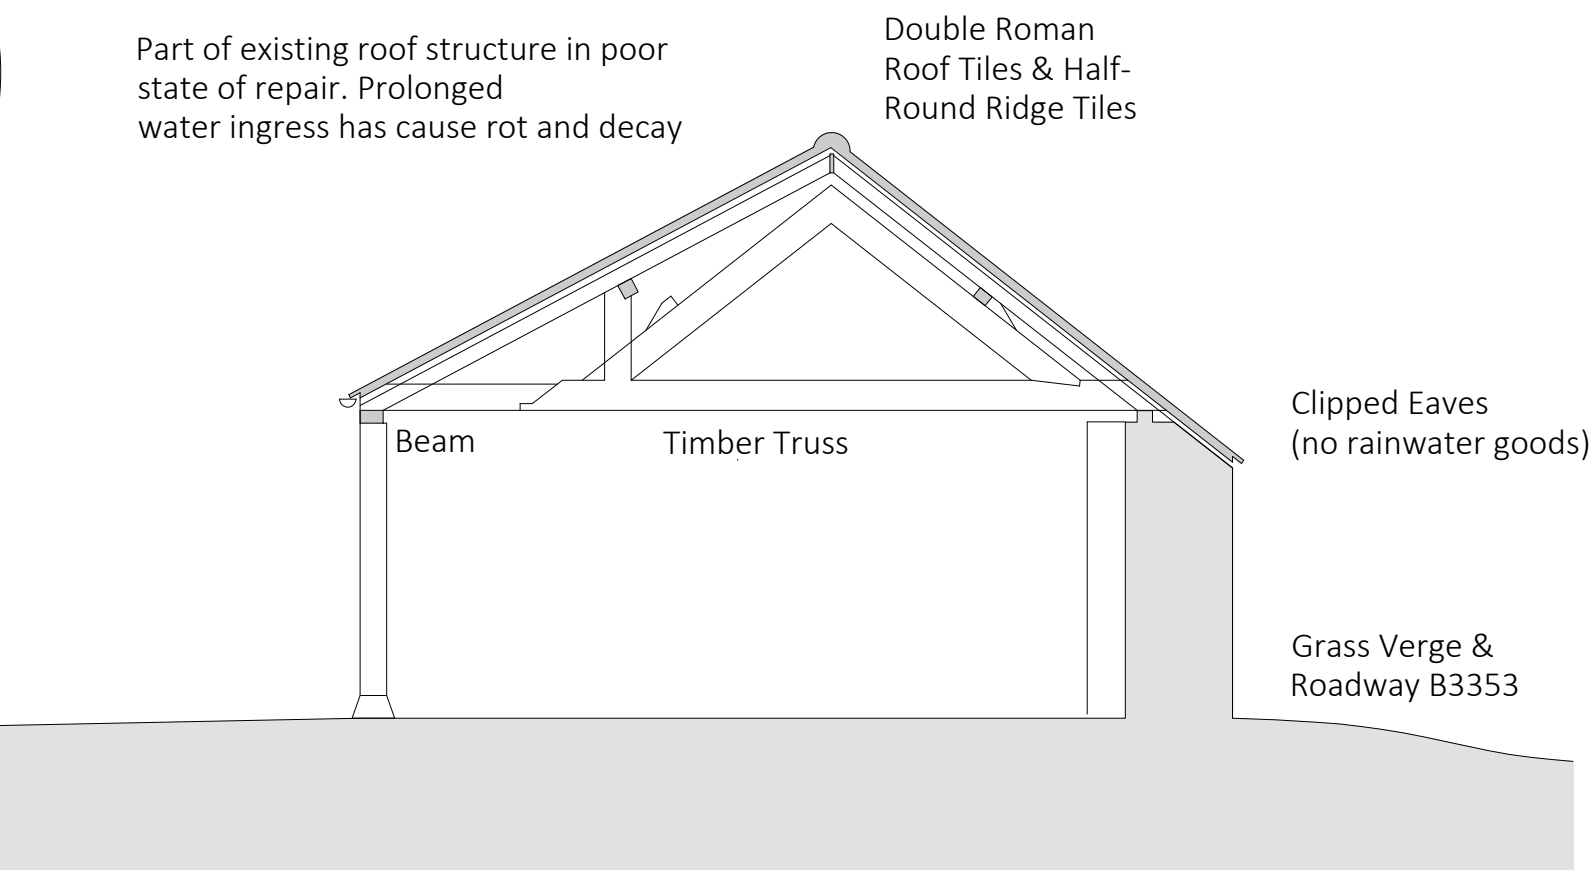

TYPICAL SECTION

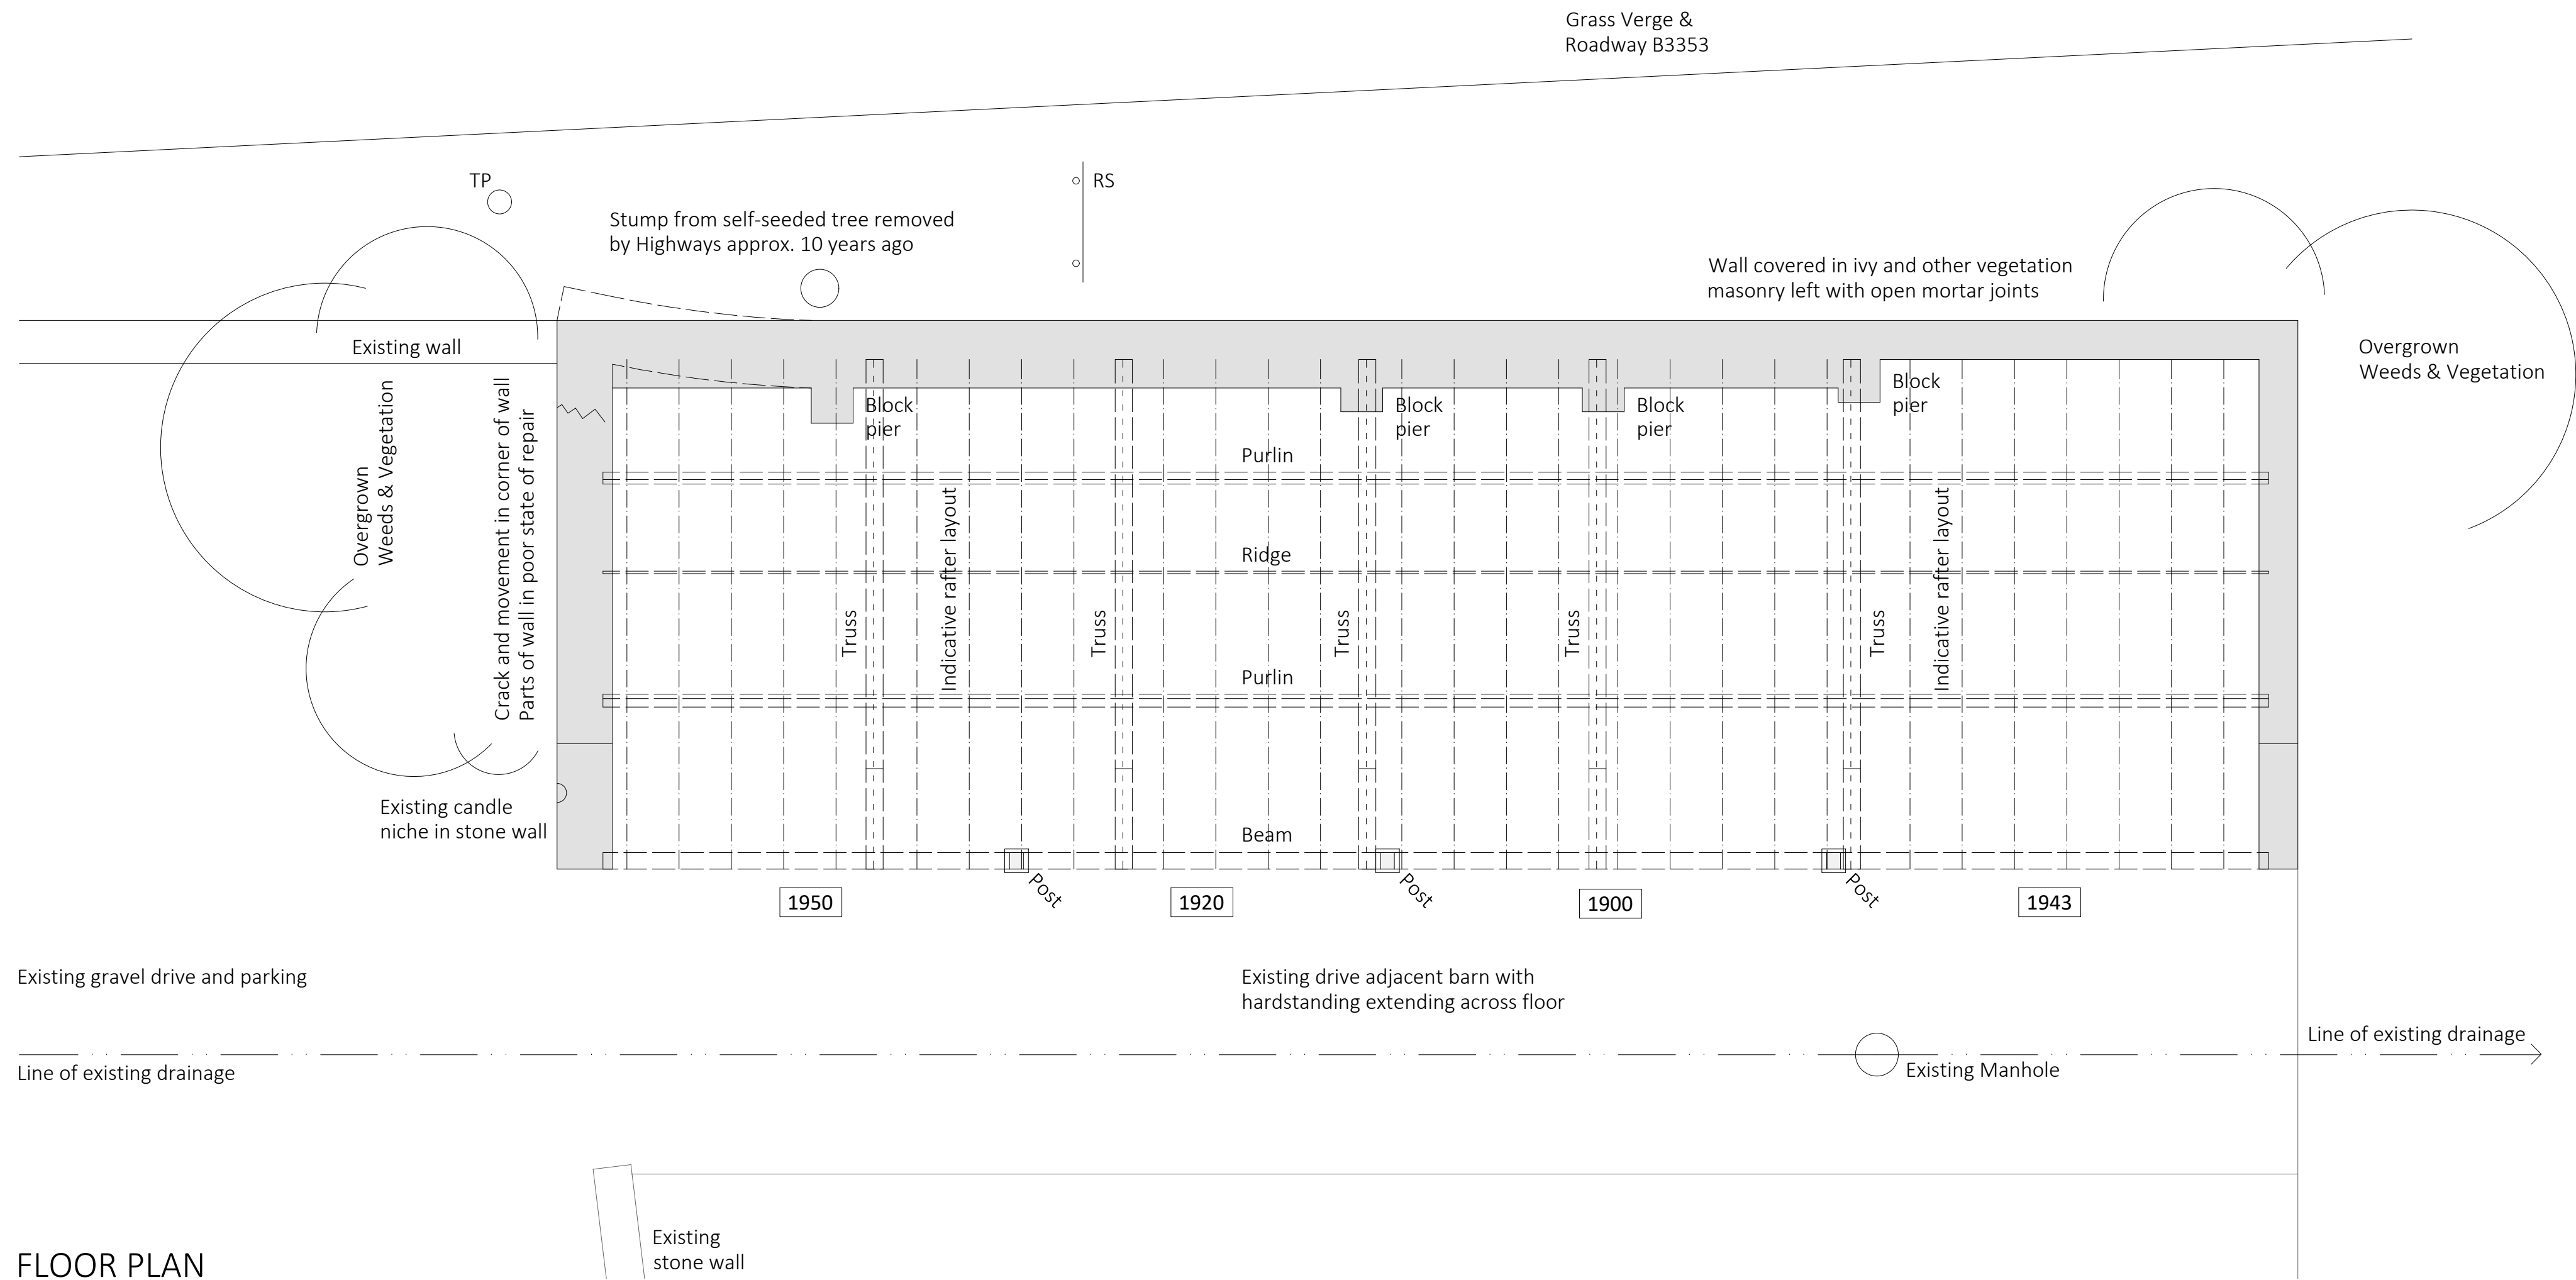

FLOOR PLAN