



This drawing is copyright of CLARK & MASLIN Ltd and may not be copied or reproduced without permission. Figured dimensions are to be taken in preference to scaled dimensions. Large scale drawings to have preference to small scale drawings. Dimensions for fixed-in items are to be checked on site prior to manufacture.

REV	DETAIL OF REVISION	BY	DATE
-----	--------------------	----	------

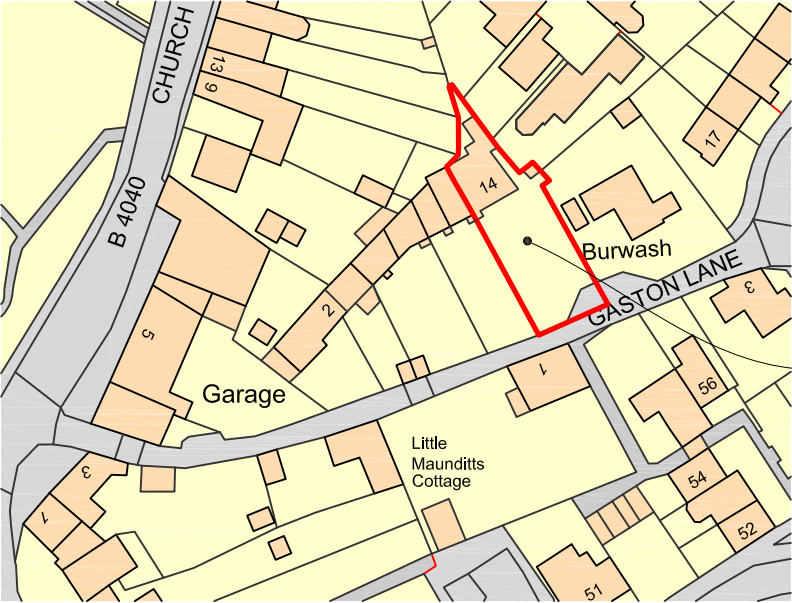

THE SITE

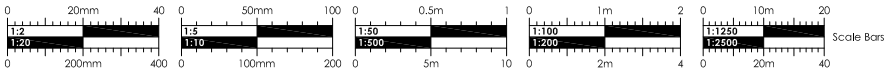



CLARK & MASLIN

Unit 5, Charlton Business Park
Crudwell Road, Malmesbury
Wiltshire, SN16 9RU
Telephone: 01666 822911

Planning Architecture Conservation

Client MRS A LUCY		Document Type SURVEY DRAWING	
Project PROPOSED EXTENSION & ALTERATIONS LAVENDER COTTAGE, 14 GASTON LANE, SHERSTON, MALMESBURY, WILTSHIRE, SN16 0LY		Scale 1:1250	PG Size A4
Description SITE LOCATION PLAN		Date FEB '25	Drawn -
		Drawing No 5727/02	Revision -