


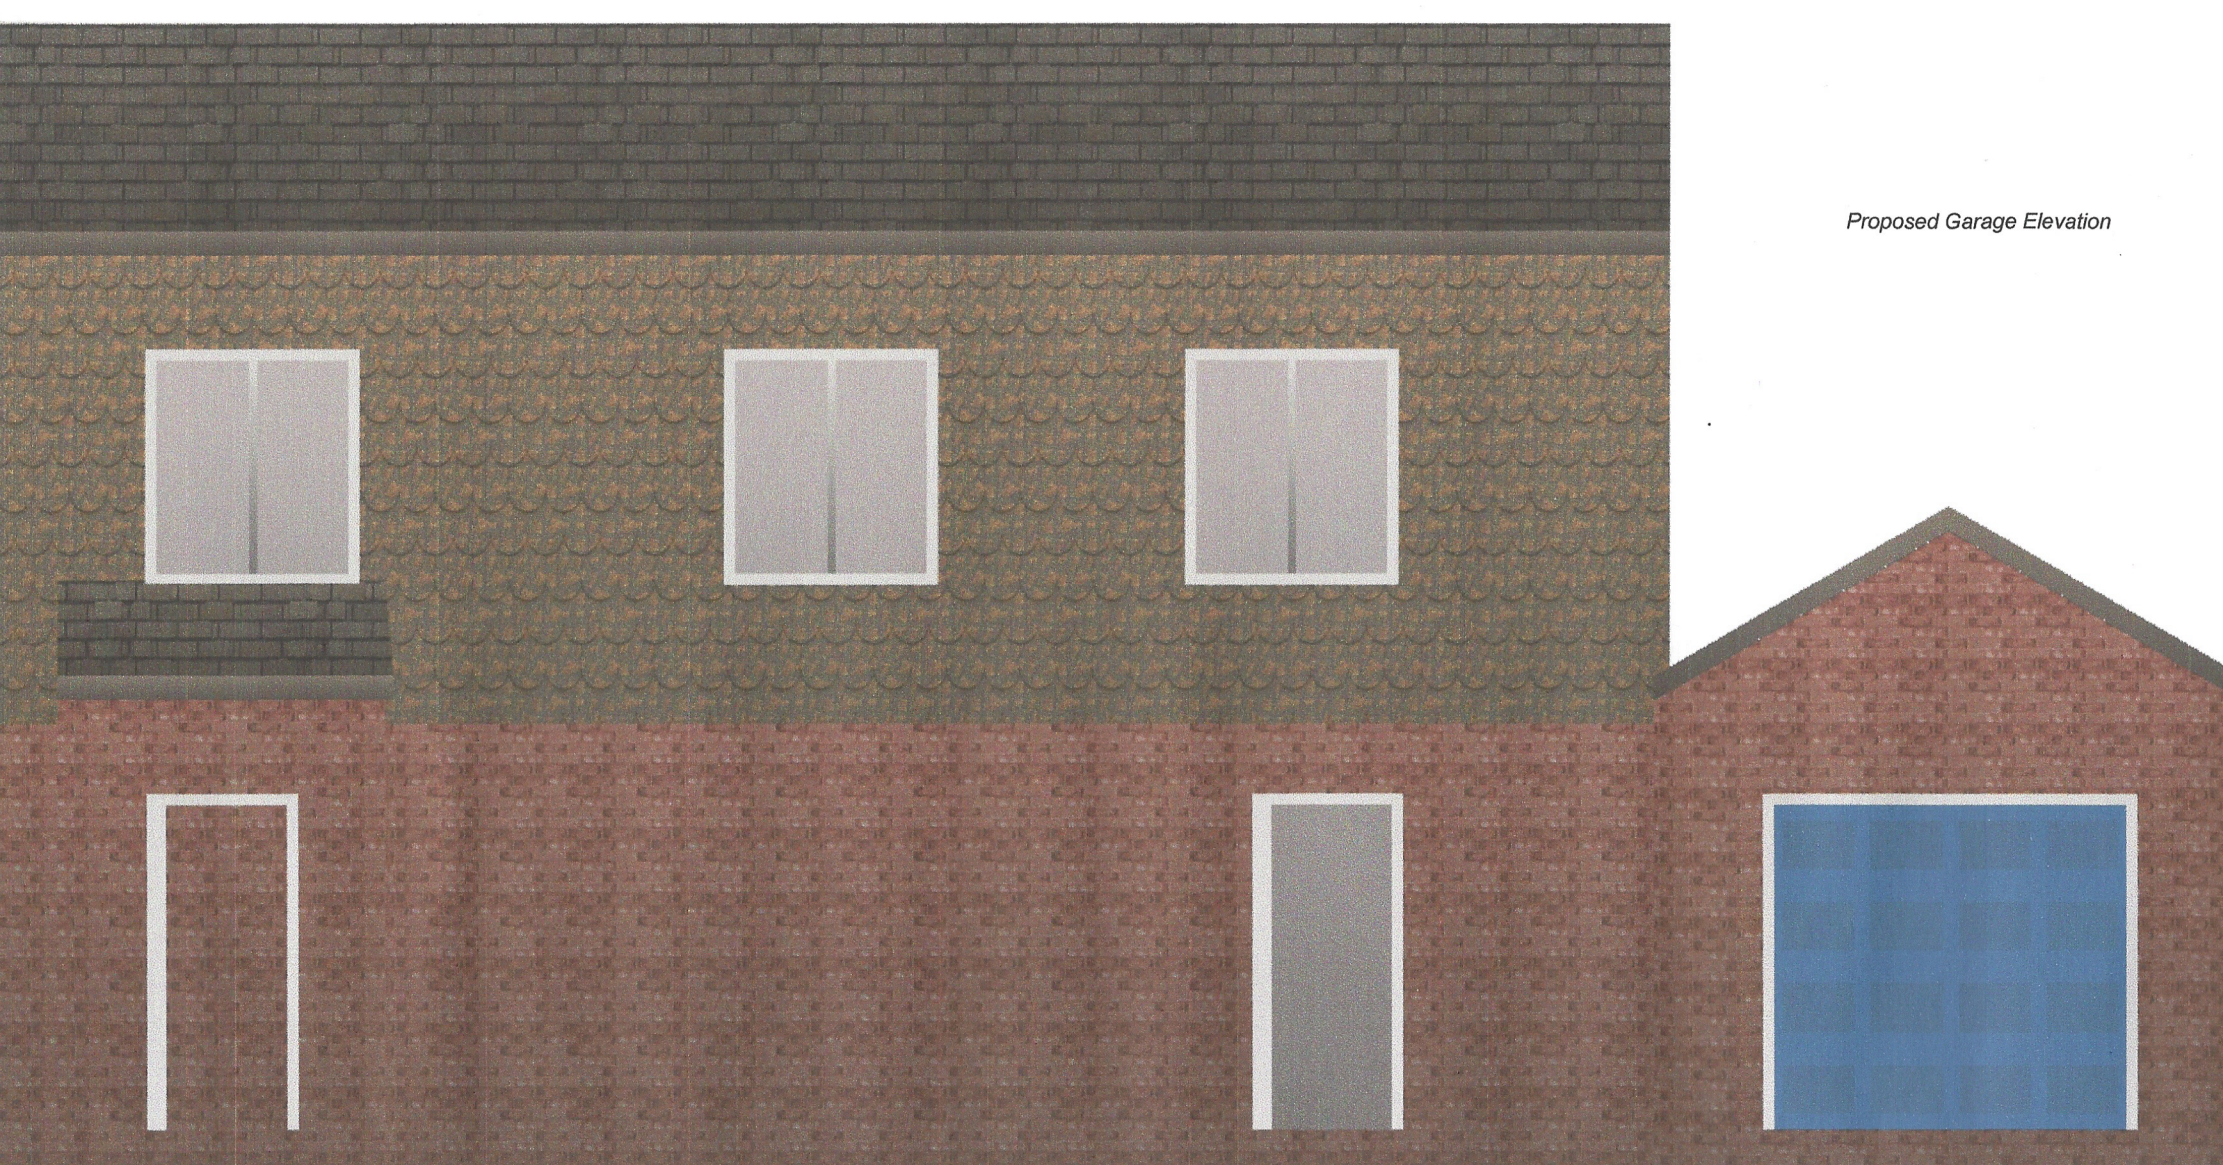

*Proposed Garage Elevation*

0m 5m 1:50 A3