




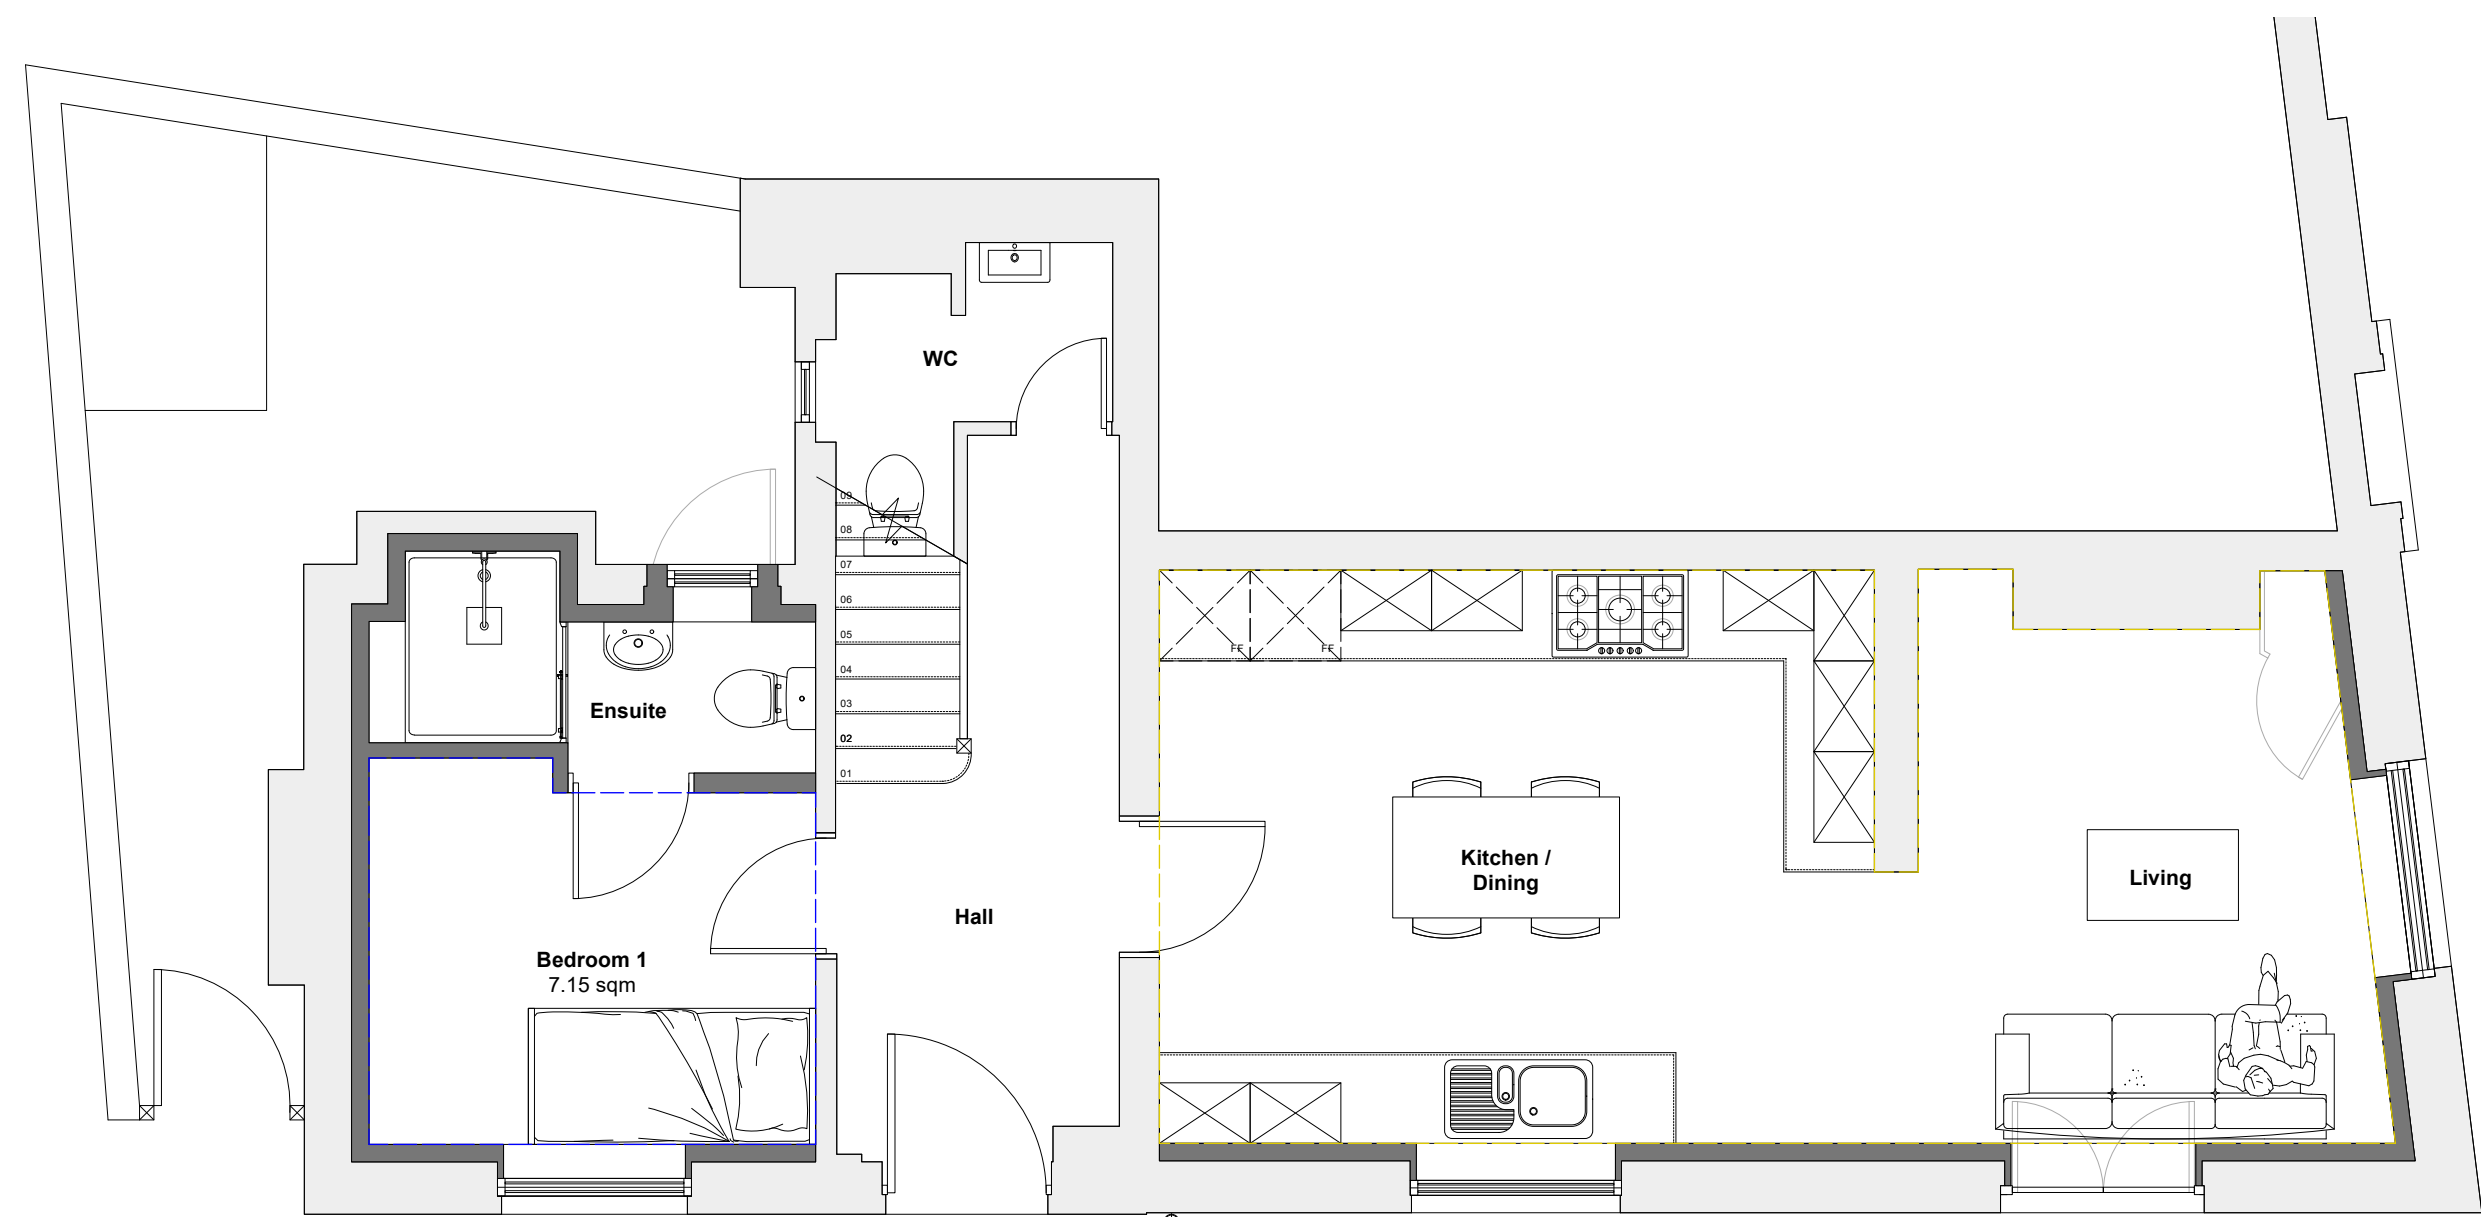

PLN Proposed GF Plan
01 1:50

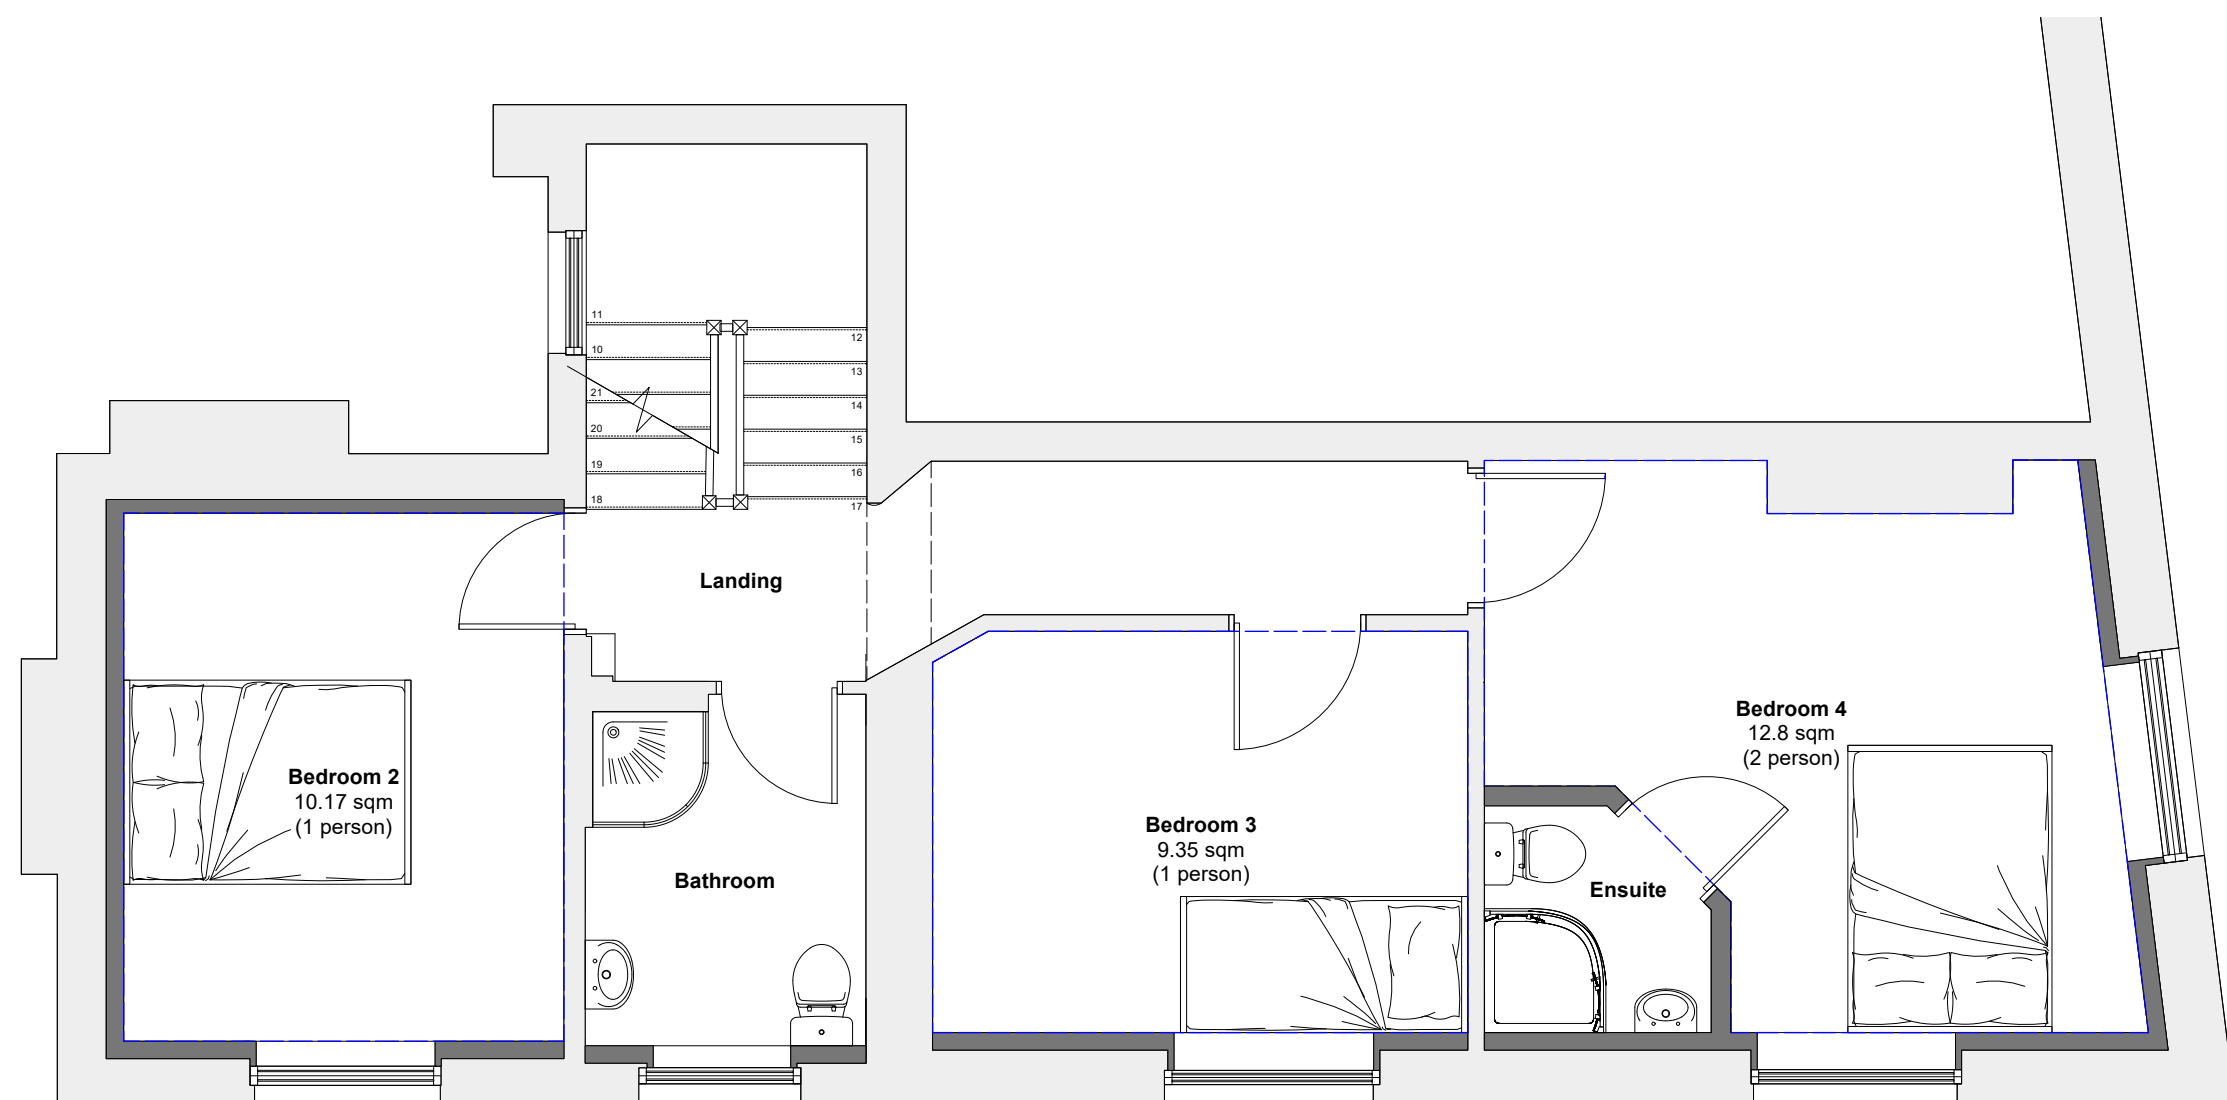

PLN Proposed FF Plan
02 1:50

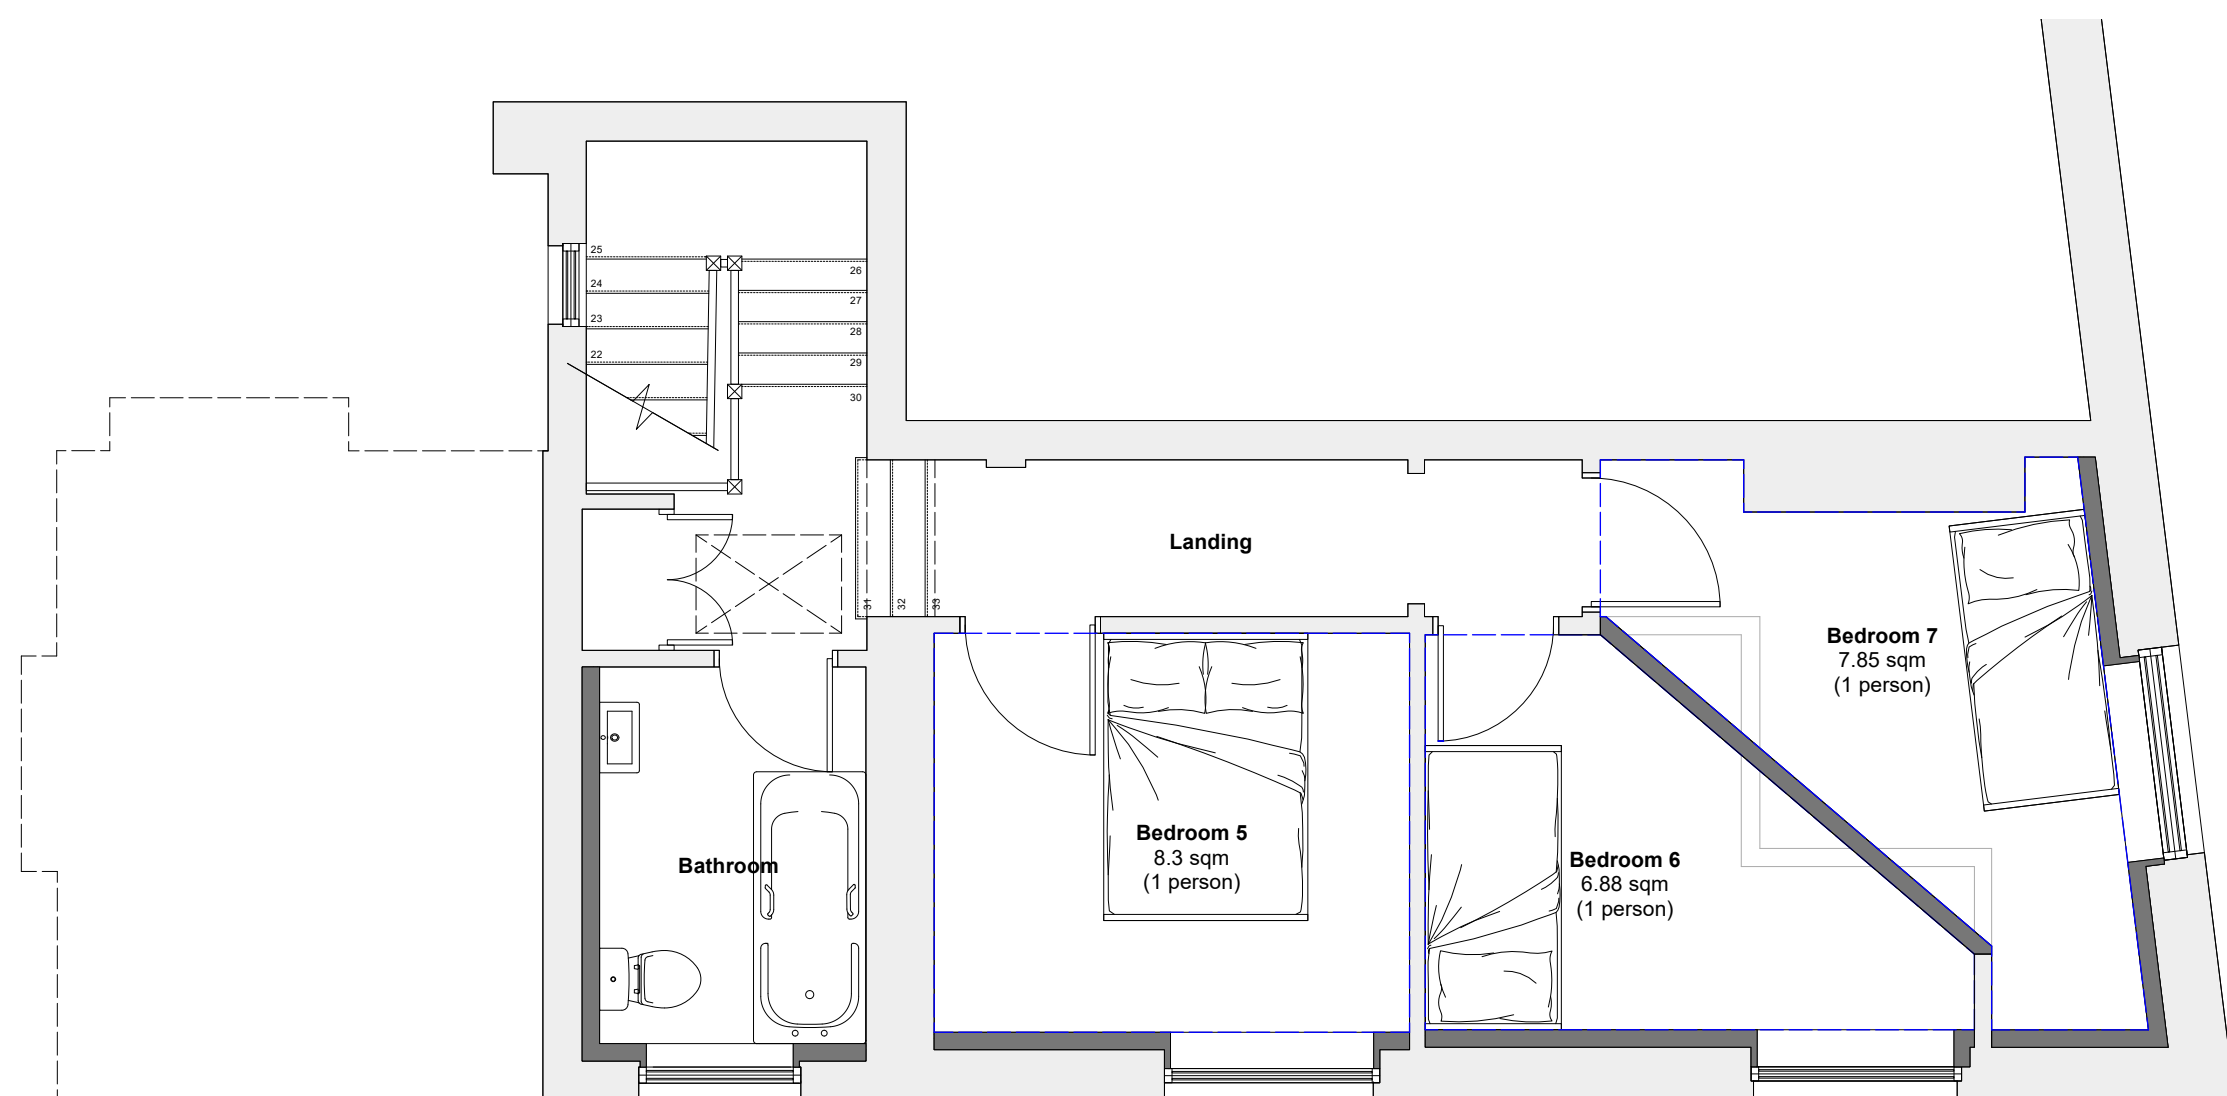

PLN Proposed SF Plan
03 1:50



ELV Proposed W Elevation
01 1:50



ELV Proposed S Elevation
02 1:50

DO NOT SCALE FROM THIS DRAWING. ALL DIMENSIONS TO BE CHECKED ON SITE PRIOR TO COMMENCEMENT. ANY DISCREPANCIES TO BE REPORTED IMMEDIATELY TO THE ARCHITECT.

0 1 2 3 4 5
Metres 1:50

REV A: Revert FF Bathroom to existing and add Ensuite to Bedroom 4(10/11/2025)

PSA architecture
PAUL STEVENS ARCHITECTURE LTD
Unit 3 Boathouse Meadow Business Park
Cherry Orchard Lane
Salisbury
Wiltshire
SP2 7LD

Tel No: 01722 349384
THIS DRAWING IS COPYRIGHT. IT MUST NOT BE COPIED, USED OR DISCLOSED TO THIRD PARTIES WITHOUT PRIOR PERMISSION.

PROJECT:
**97 Brown Street,
Salisbury,
SP1 2BA**

DRAWING:
**Proposed
Plan & Elevations**

SCALE: 1:50 @ A1
DATE: 04 2025

DESIGN: ☐ PLANNING: ☒ BLDG REGS: ☐
TENDER: ☐ CONSTRUCTION: ☐
DRAWN: CEB DATE: 17/04/2025
CHECKED: DATE:

JOB No:
1134

DWG No: **02** REV: **A**

CURRENT: ☐
SUPERSEDED: ☐