



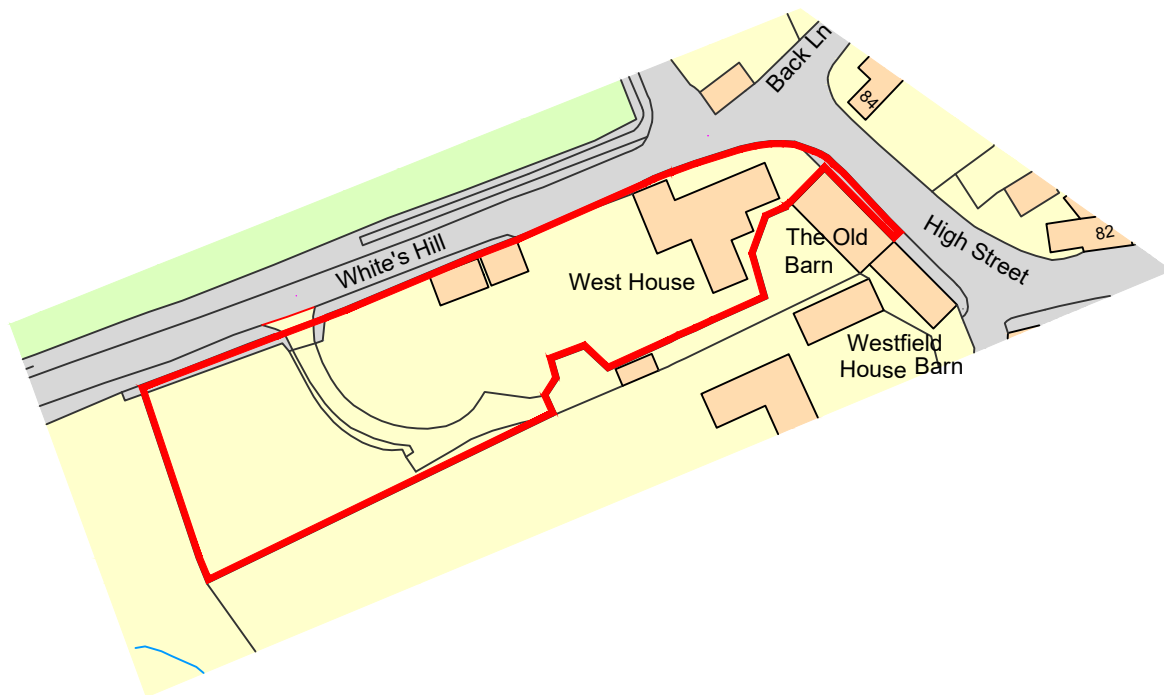

LOCATION PLAN

1:1250

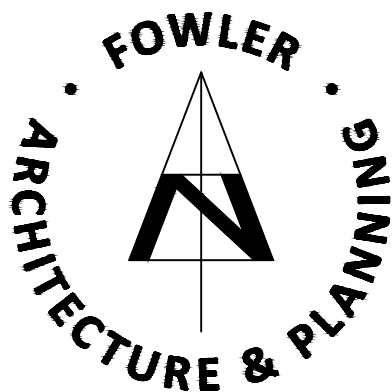

Contractors, Sub Contractors and Suppliers are to check all relevant dimensions and levels of site and buildings before commencing any shop drawings or building work.

This drawing is copyright and may not be reproduced in any part of form without the written consent of Fowler Architecture and Planning

39 High Street
Pewsey
Wiltshire
SN9 5AF
tel (01672) 569444

enquiries@faap.co.uk

revisions	initial	date
project		
WEST HOUSE		
Ramsbury SN8 2QN		
drawing		
scale	drawn by	date
1:1250 @ A4	DB	Sept '25
240510-01		
drawing no		rev

project
WEST HOUSE
Ramsbury SN8 2QN

Location Plan

scale 1:1250 @ A4 drawn by DB date Sept '25

240510-01

drawing no

rev