



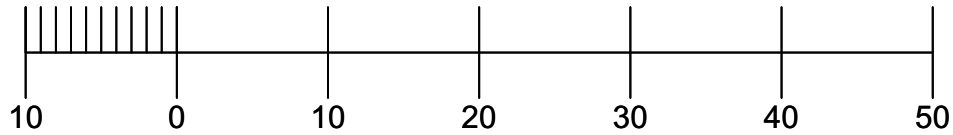

1 Block Plan of Site
Scale: 1:500

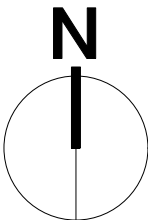

Issue Notes	Date	No.
Sheet No. 100_01		
Scale As Shown @ A3	Project No.	
Drawn By OW	Date 20/10/2025	
Project ID PLANNING		
Sheet Title Location Plan		
Project Title Land adjoining 1 Lamberts Marsh, Southwick, Trowbridge BA14 9NU		