


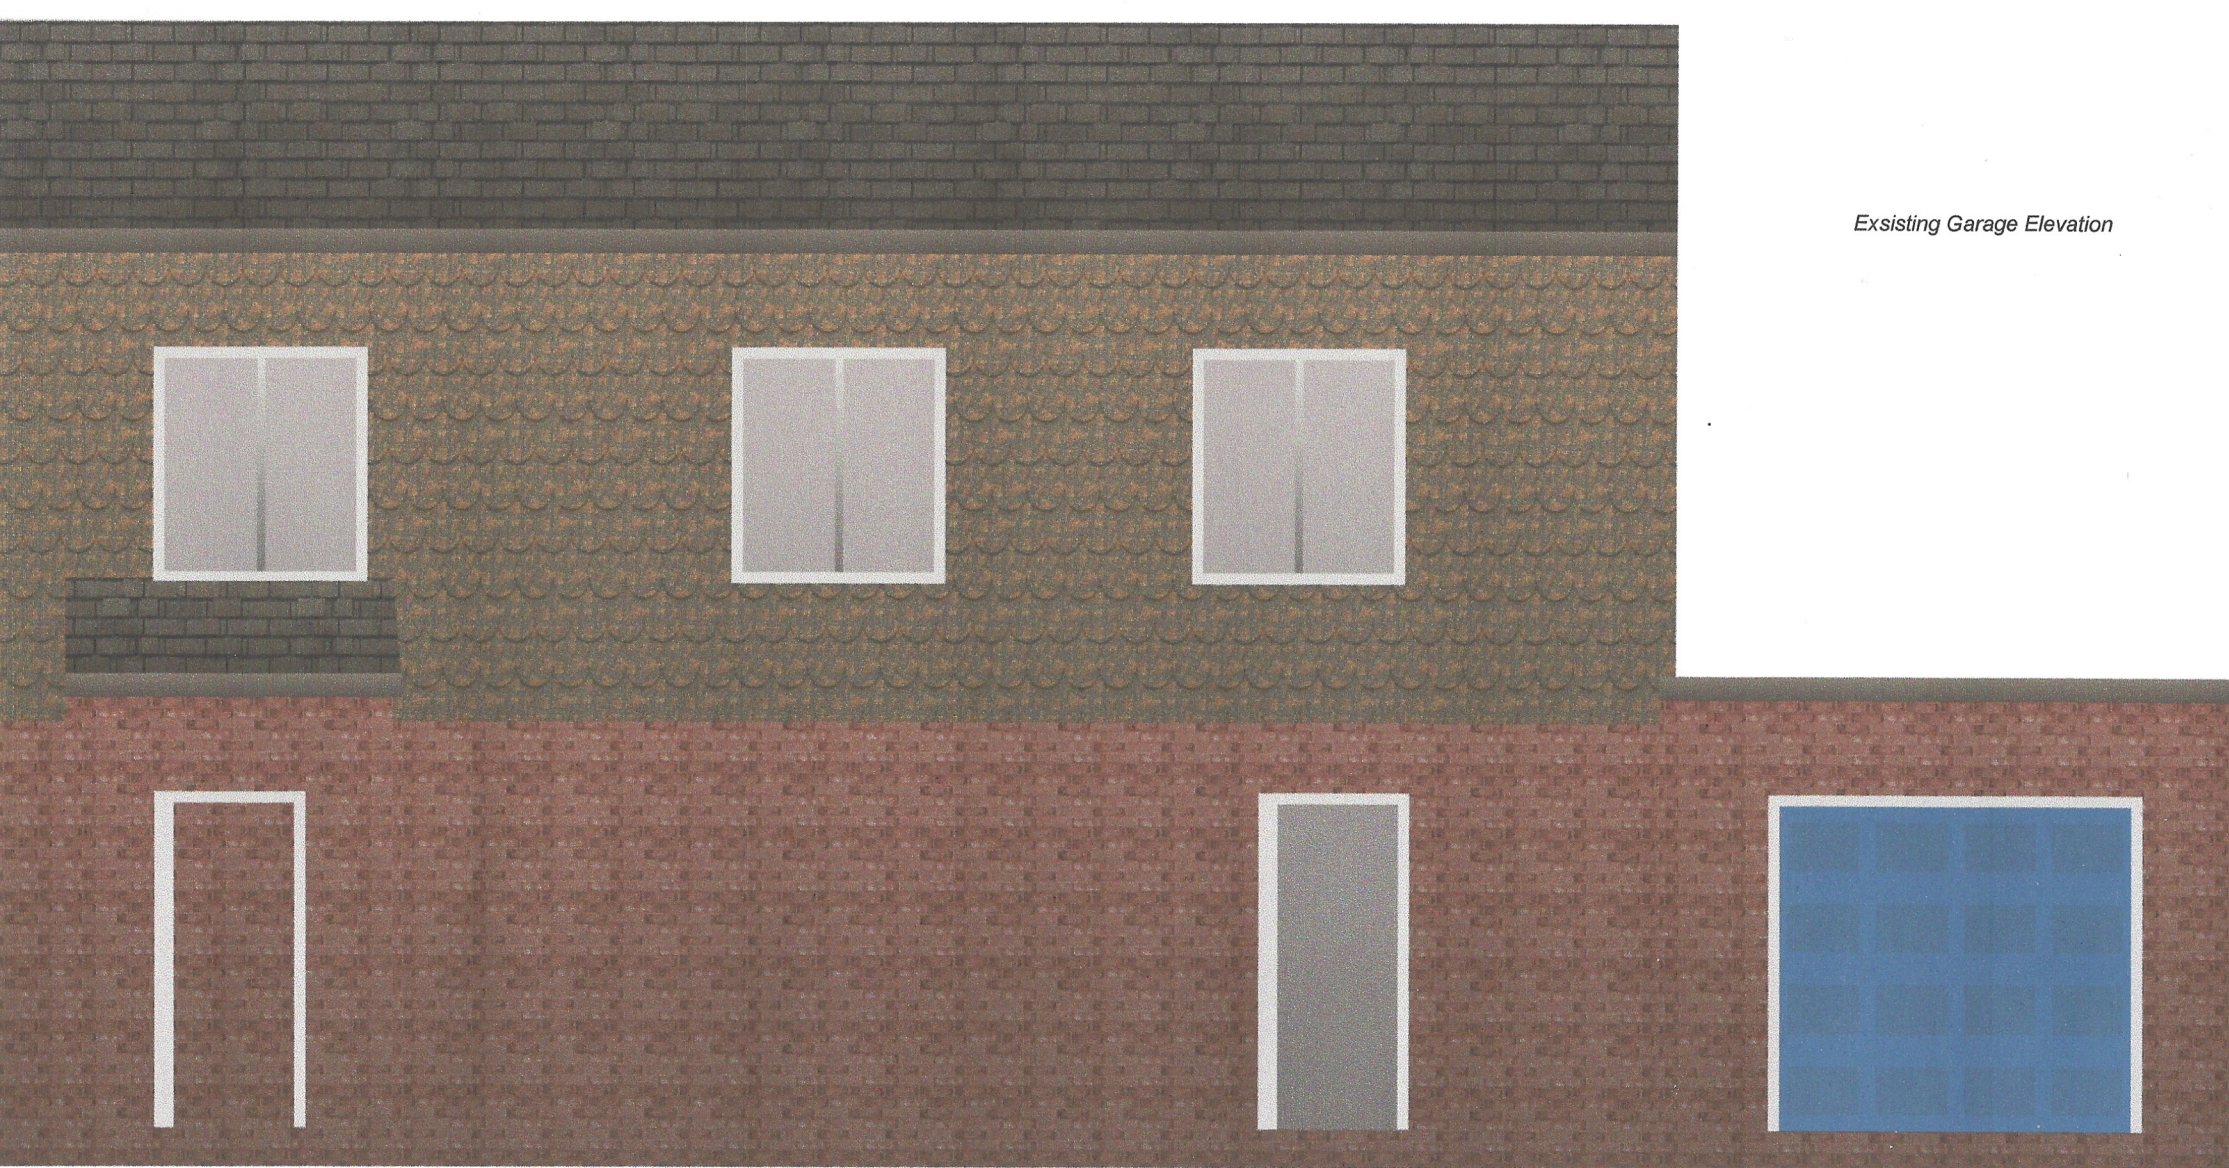

Existing Garage Elevation

0m 5m 1:50 A3