



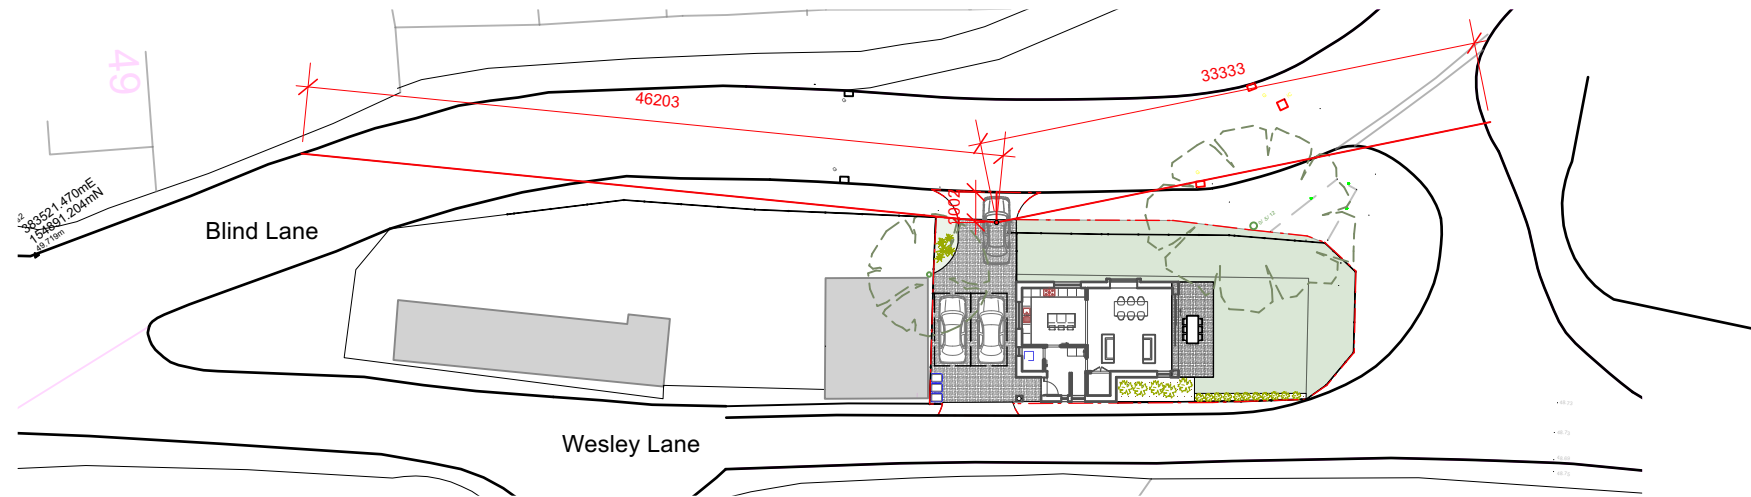

1 Proposed visibility splays
Scale: 1:500

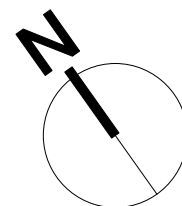

Issue Notes	Date	No.
Sheet No. 100_07		
Scale As Shown @ A3	Project No.	
Drawn By OW	Date 20/10/2025	
Project ID PLANNING		
Sheet Title Proposed visibility splays		
Project Title Land adjoining 1 Lamberts Marsh, Southwick, Trowbridge BA14 9NU		