




A ONE X NEW PICTORIAL TO BE FIXED TO THE EXISTING BRACKET
SIZE. 0.8m x 1100mm. H.A.G. 4.75m.

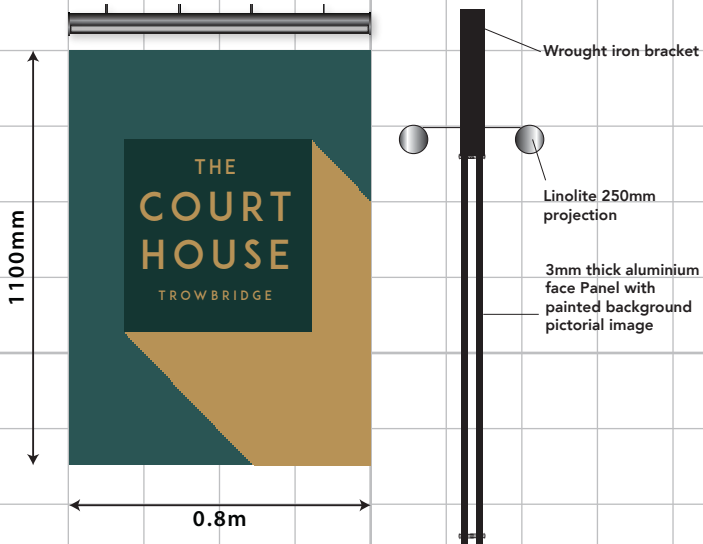


B ONE X A SET OF INDIVIDUAL HOUSENAME LETTERS ON A
TIMBER FASCIA WITH TROUGH LIGHT
SIZE. 8.8m x 900mm. H.A.G. 2.8m.

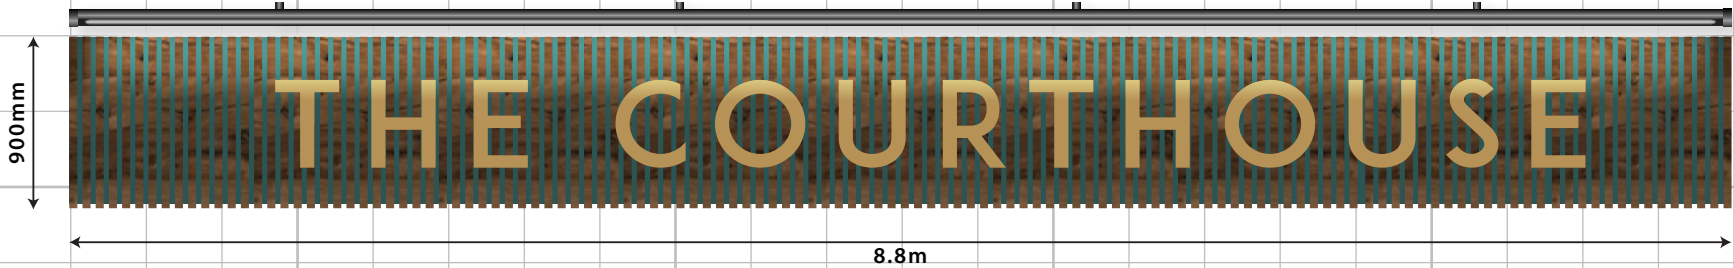

C TWO X CHALKBOARDS
SIZE. 0.55m x 1400mm.
H.A.G. 1.2m.

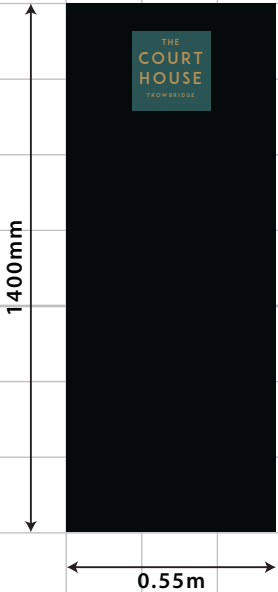

D EIGHT X LED FLOOD LIGHTS
SIZE. 0.23m x 168mm. H.A.G. 4/9.5m.

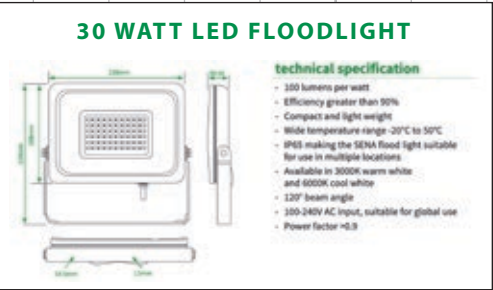

E FIVE X UP AND DOWN LIGHTS
SIZE. 0.06m x 155mm. H.A.G. 2.8m.





SLIMLINE TROUGH LIGHT DETAIL




TECHNICAL SPECIFICATION

- Slim 44mm aluminium profile*
- Dust and water tight - sealed to IP66
- Length: Any size to nearest millimetre (300mm minimum - 5000mm maximum per section)
- Magnifying lens with built in gasket
- Internal Tridonic LED drivers**
- 1610 lumens per metre output
- 11.5 watts per metre
- Quick-fix brackets
- 2 part fully sealed middle connector system
- 5 year parts warranty
- Conforms to EN60958 electrical safety requirements and tested by Nemko Ltd

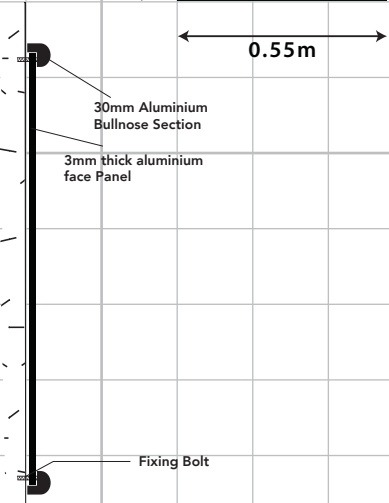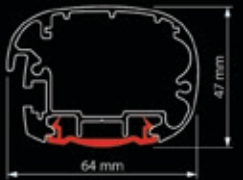

F ONE X SET OF SIGNWRITTEN SECONDARY TEXT
SIZE. 7.6m x 300mm. H.A.G. 6.8m.

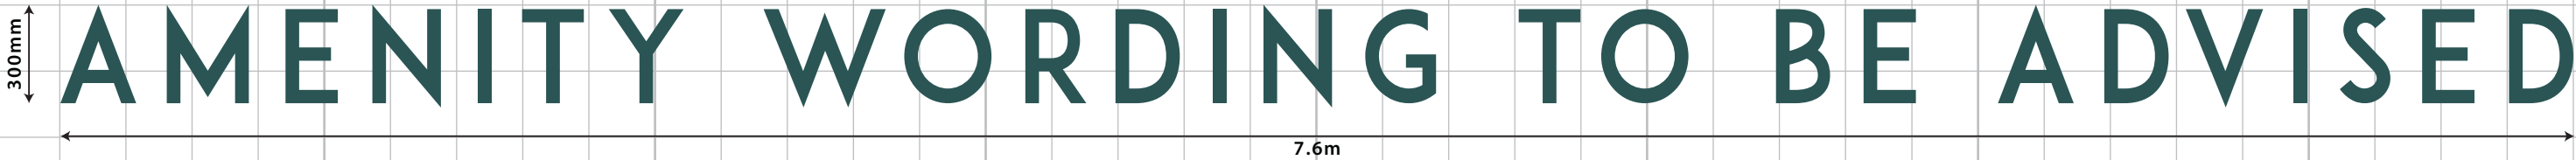



BS 16 C 39

RAL 6012


GOLD

PLEASE REFER TO PAINT MANUFACTURER SWATCHES PRIOR TO APPROVAL

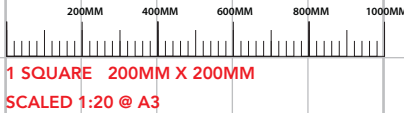

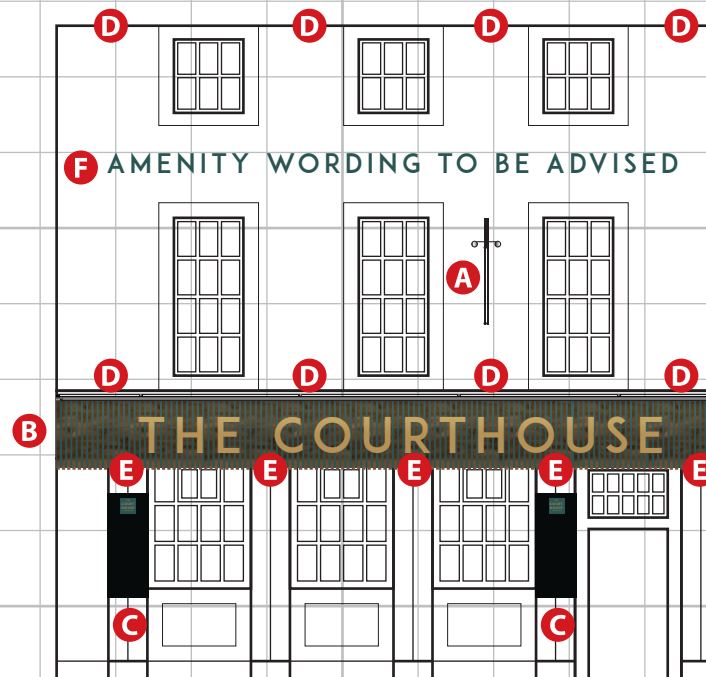

1M 2M 3M 4M 5M
1 SQUARE 1M X 1M
SCALED 1:100 @ A3

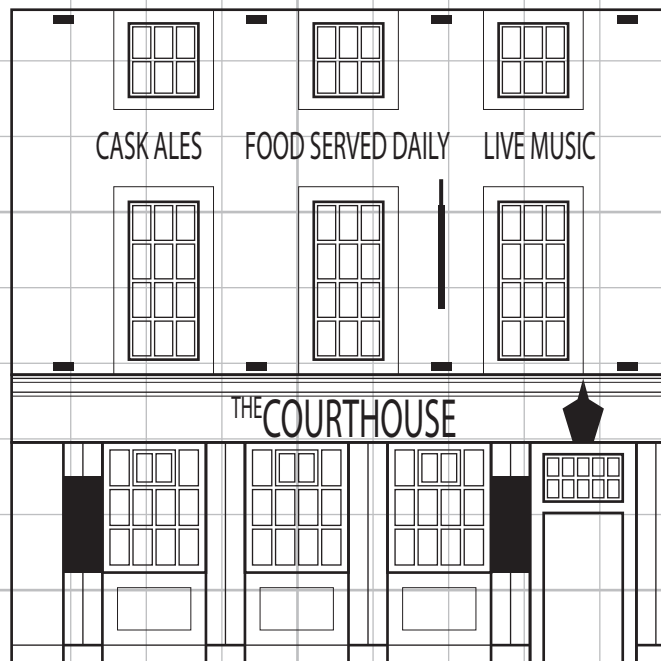

1M 2M 3M 4M 5M
1 SQUARE 1M X 1M
SCALED 1:100 @ A3



BS 16 C 39 | GF RENDER

DH ASH WHITE | FF RENDER

PLEASE REFER TO PAINT MANUFACTURER SWATCHES PRIOR TO APPROVAL

PROPOSED ELEVATIONS

