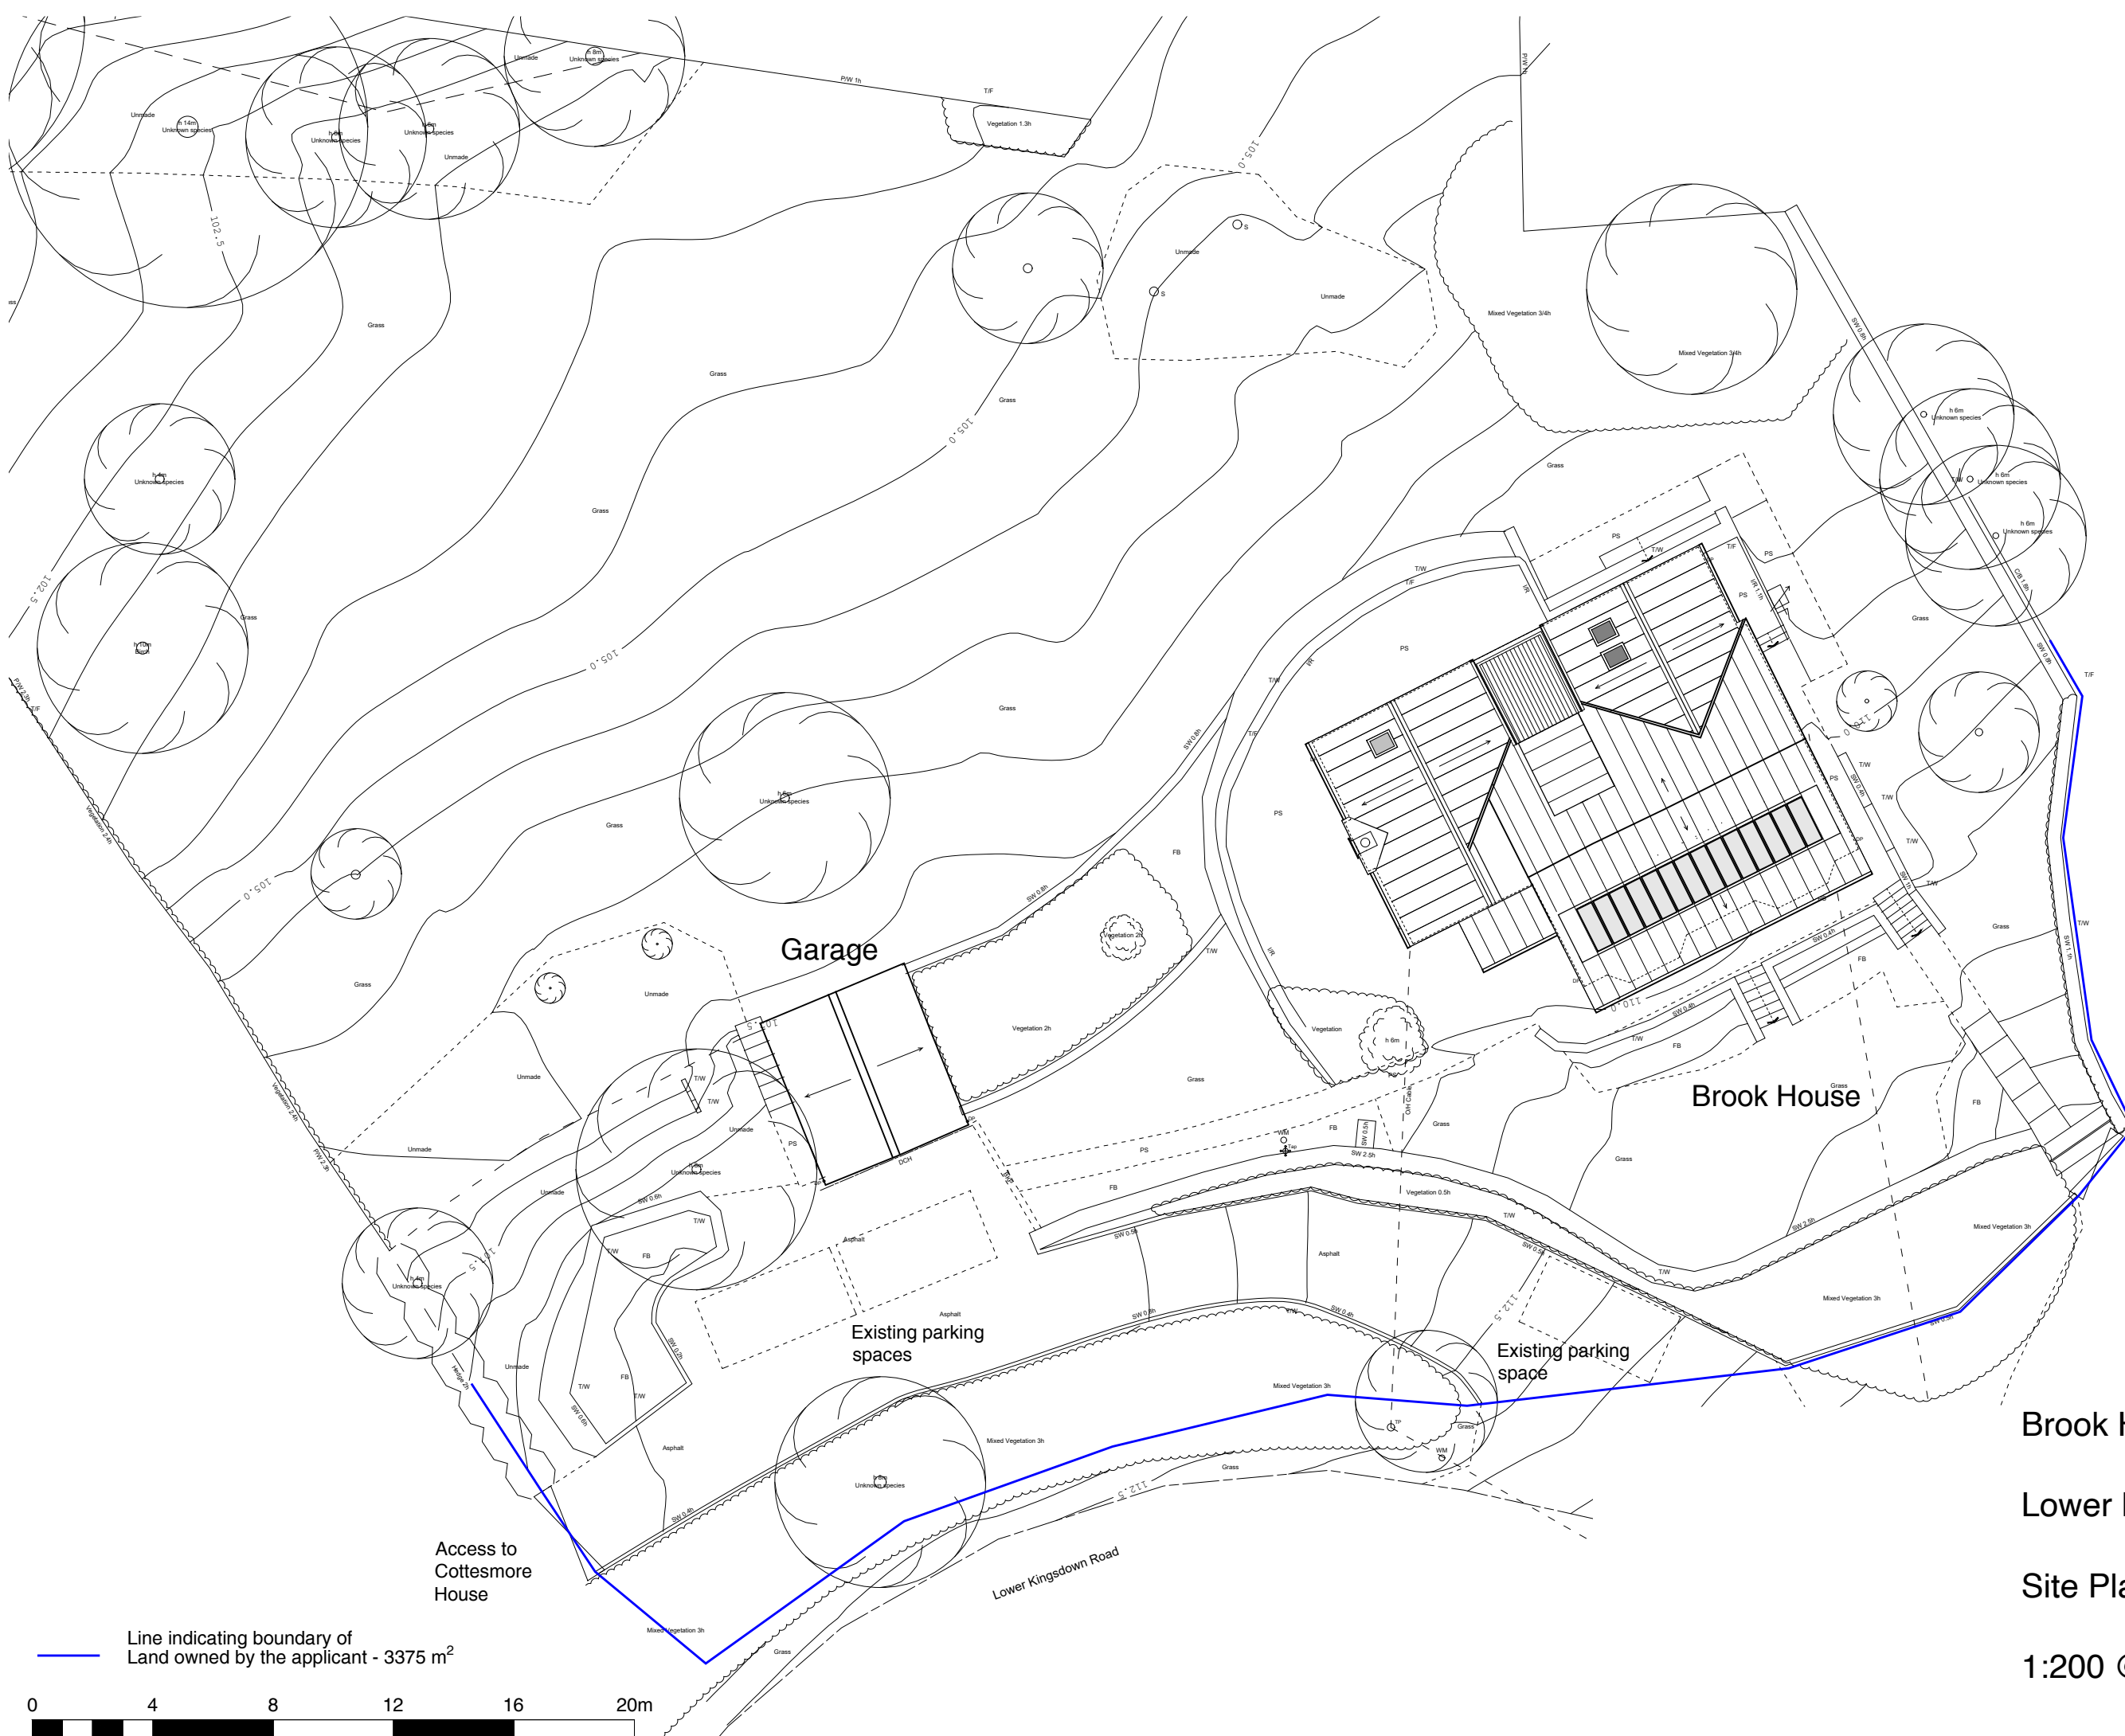
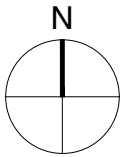


Brook House

Lower Kingsdown Road

Site Plan as Proposed

1:200 @A3