


Location Plan

Site Address: **Baldham House, Baldham, Seend, SN12 6PW**

Date Produced: **13-Nov-2025**

Scale: **1:1250 @A4**

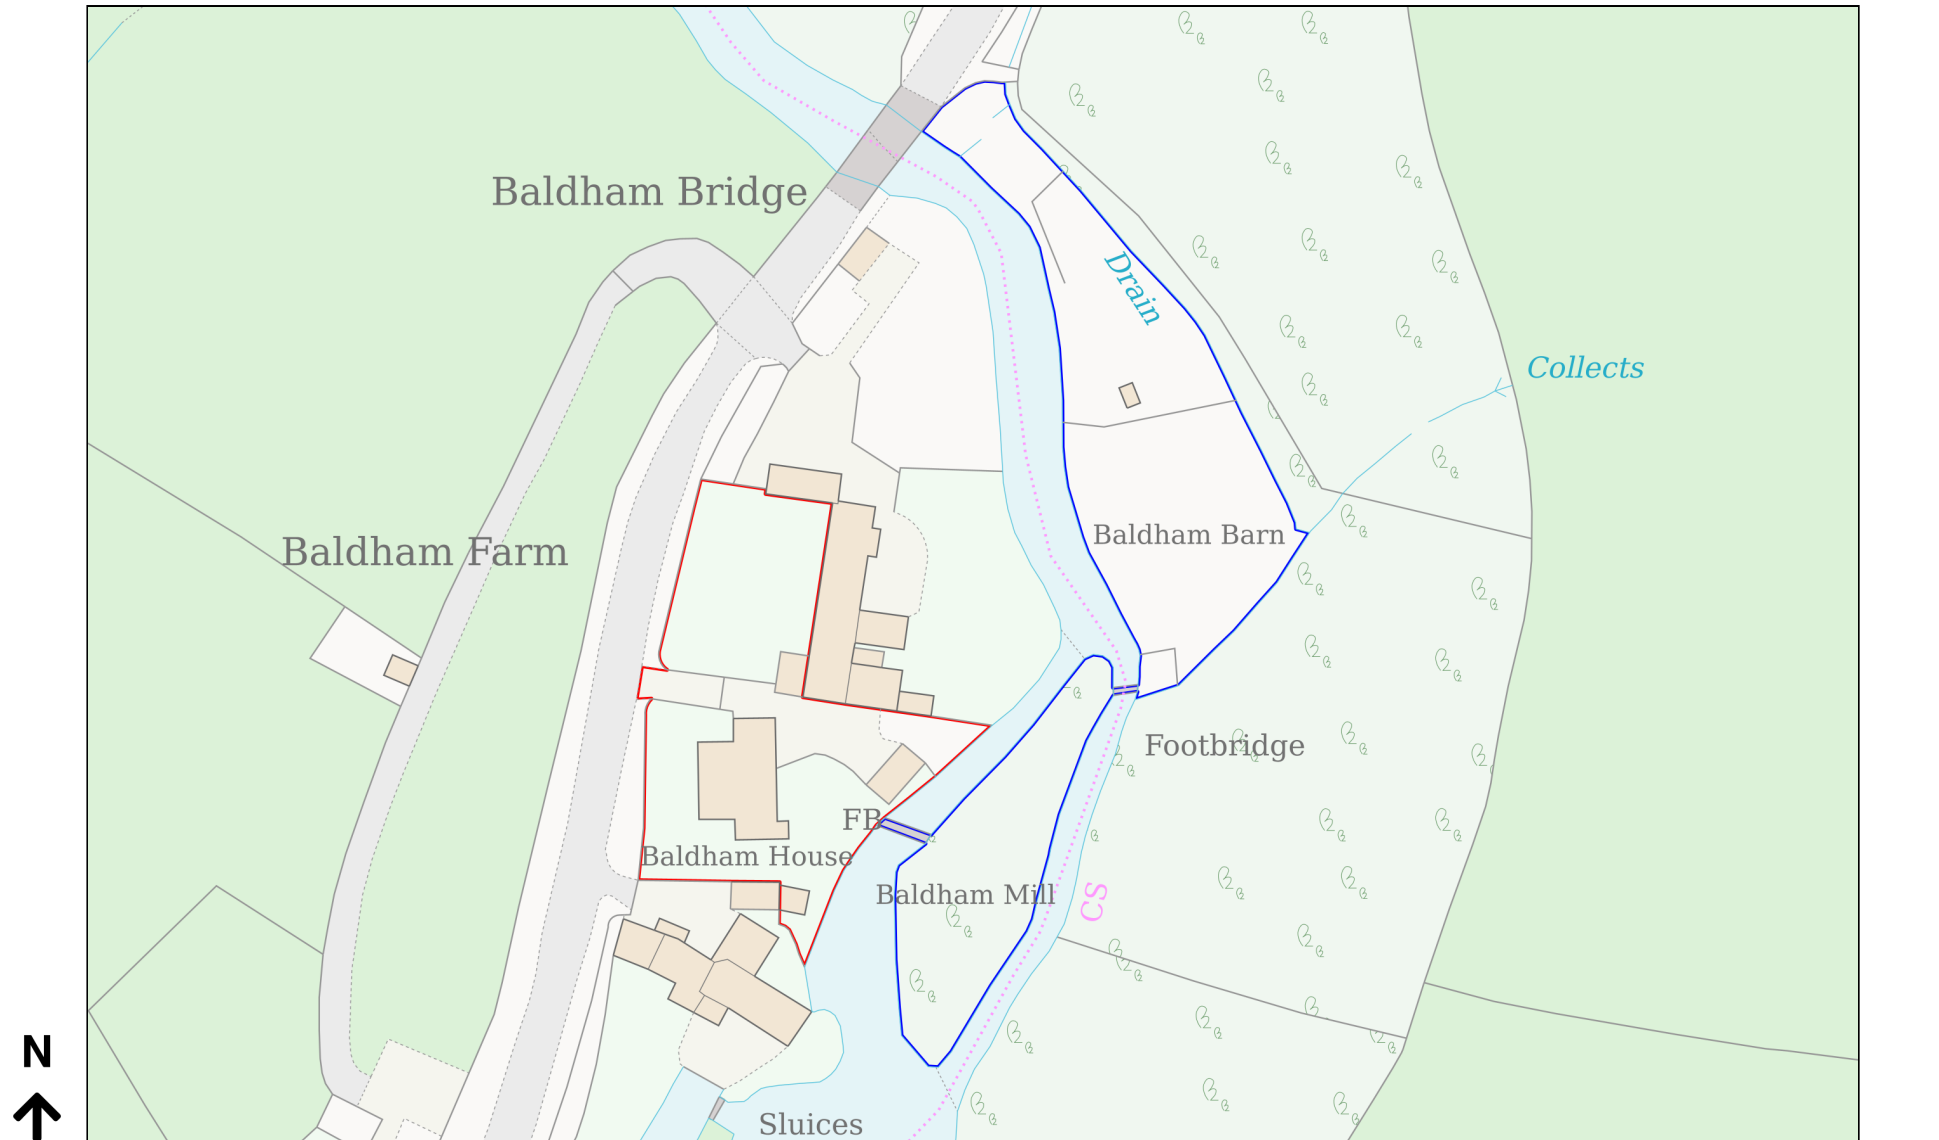

Planning Portal Reference: **PP-14486996v1**