




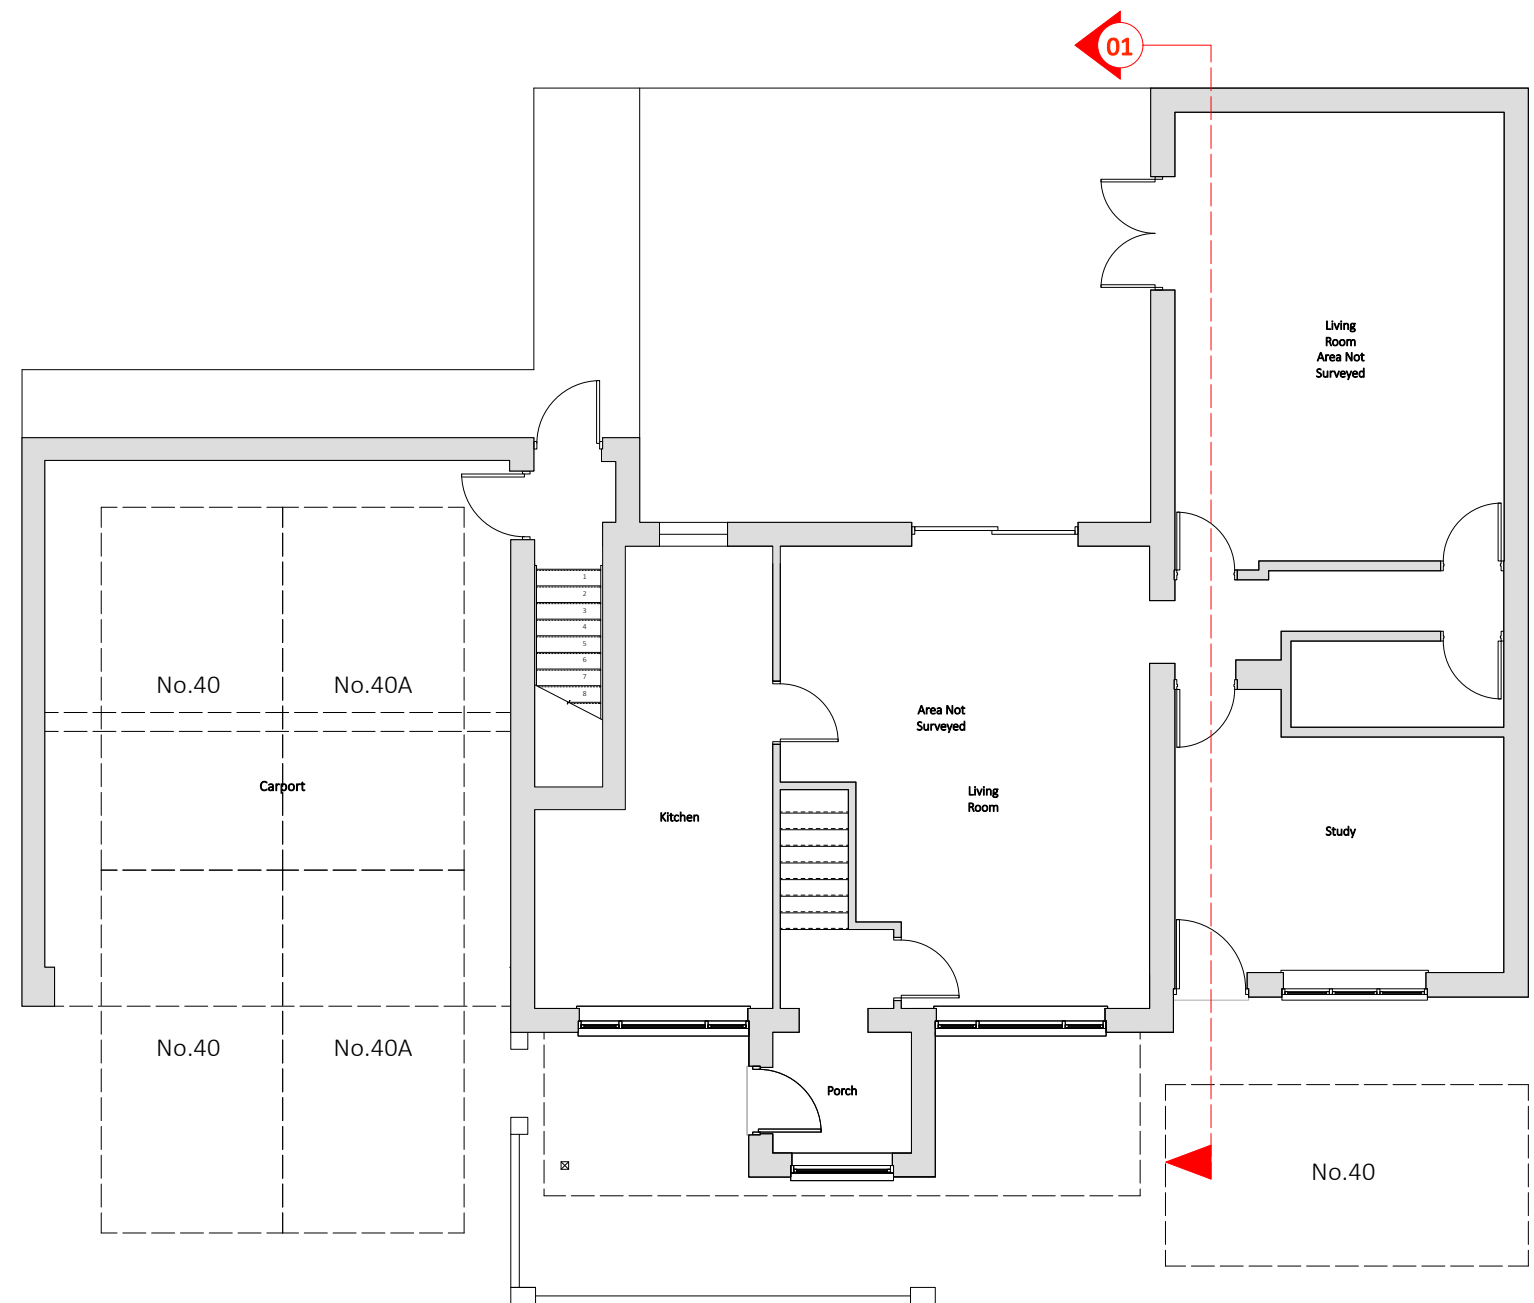


PLN
01 Existing GF Plan
1:100

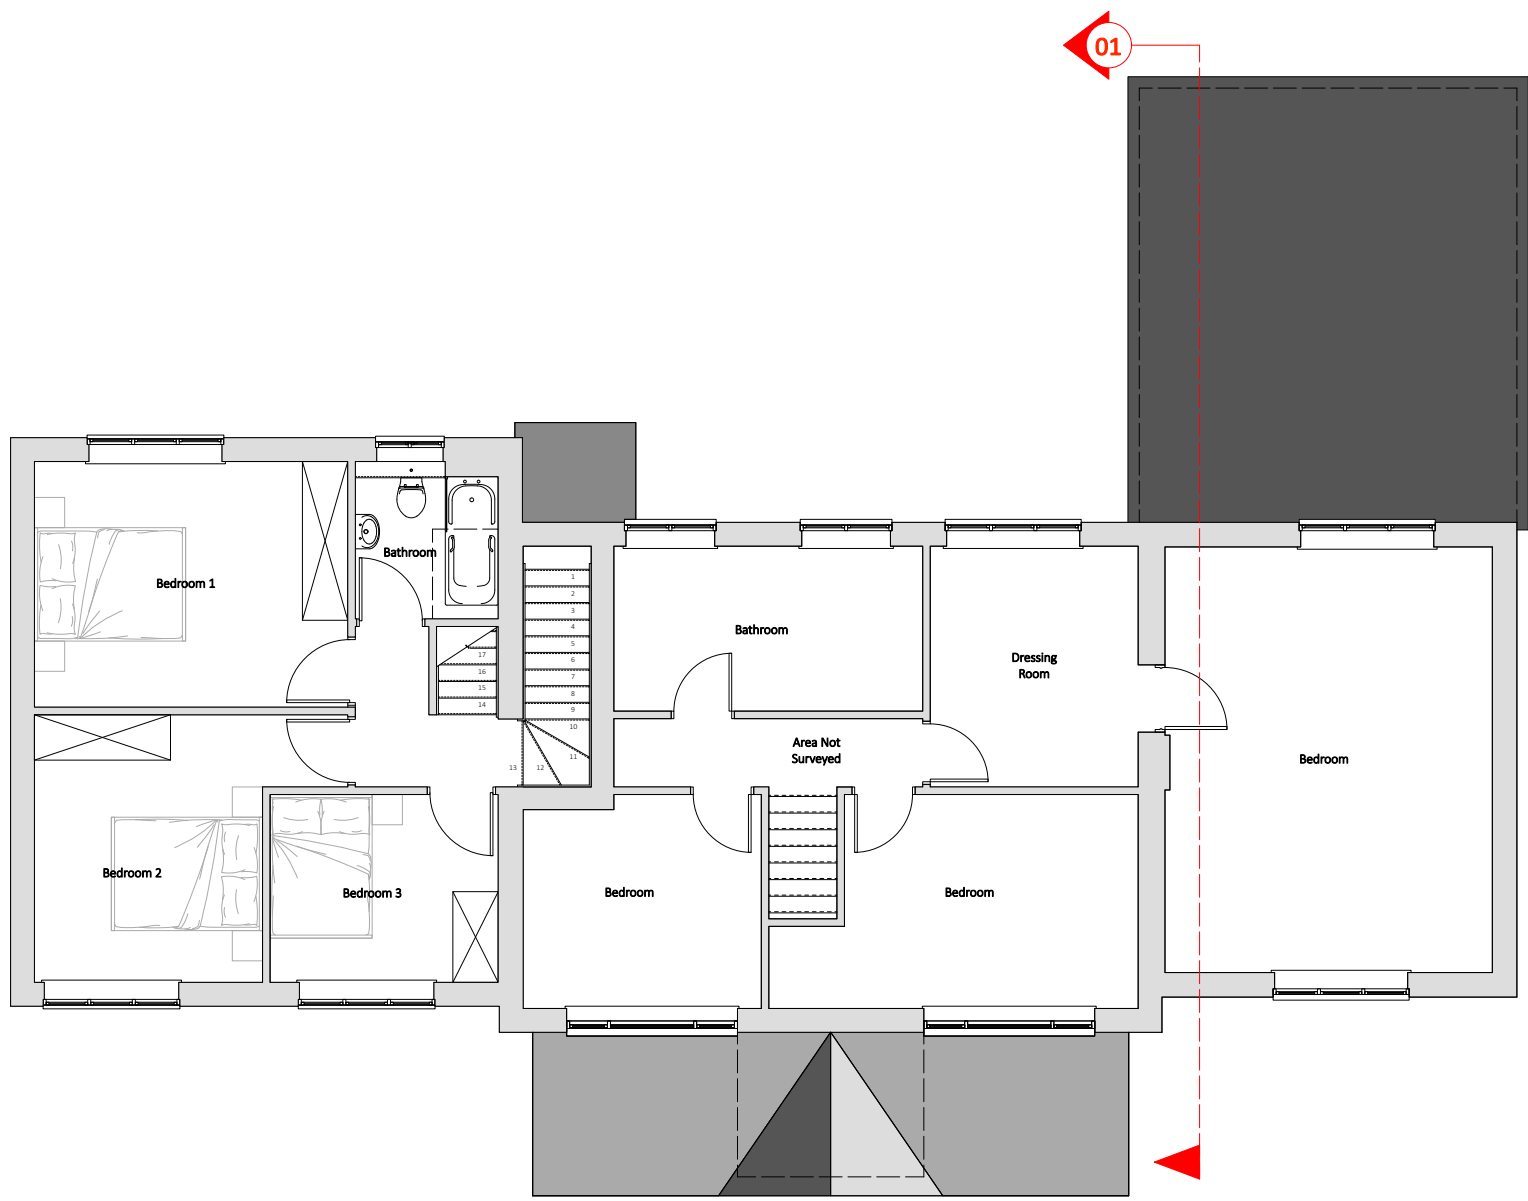


PLN
02 Existing FF Plan
1:100

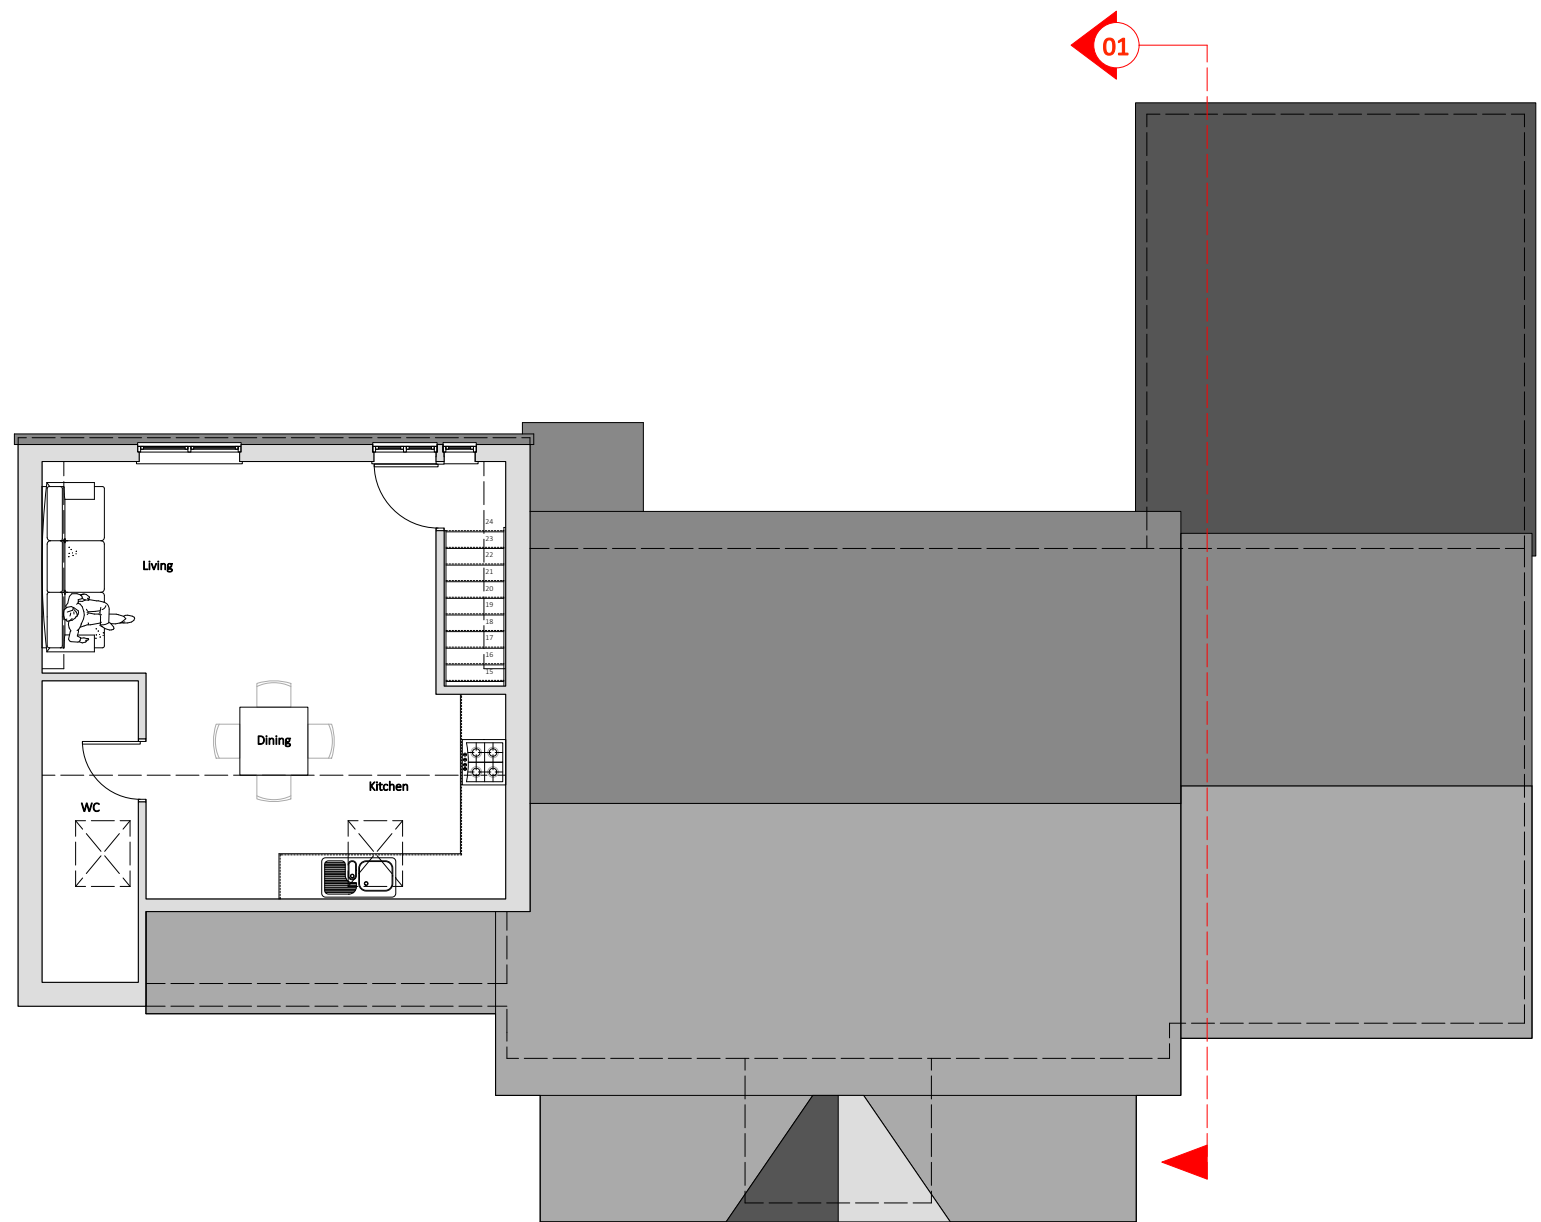


PLN
03 Existing SF Plan
1:100

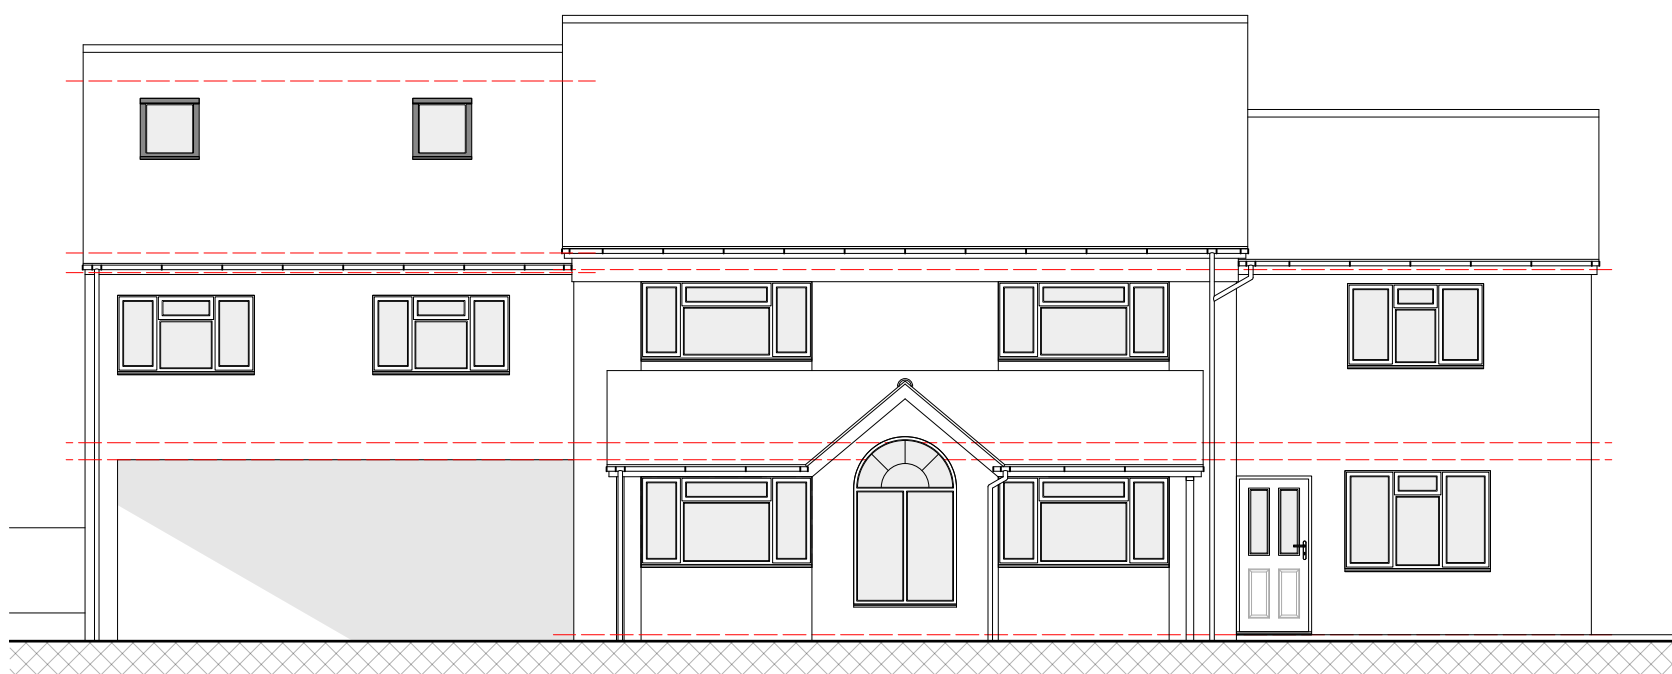


ELV
01 Existing W Elevation
1:100

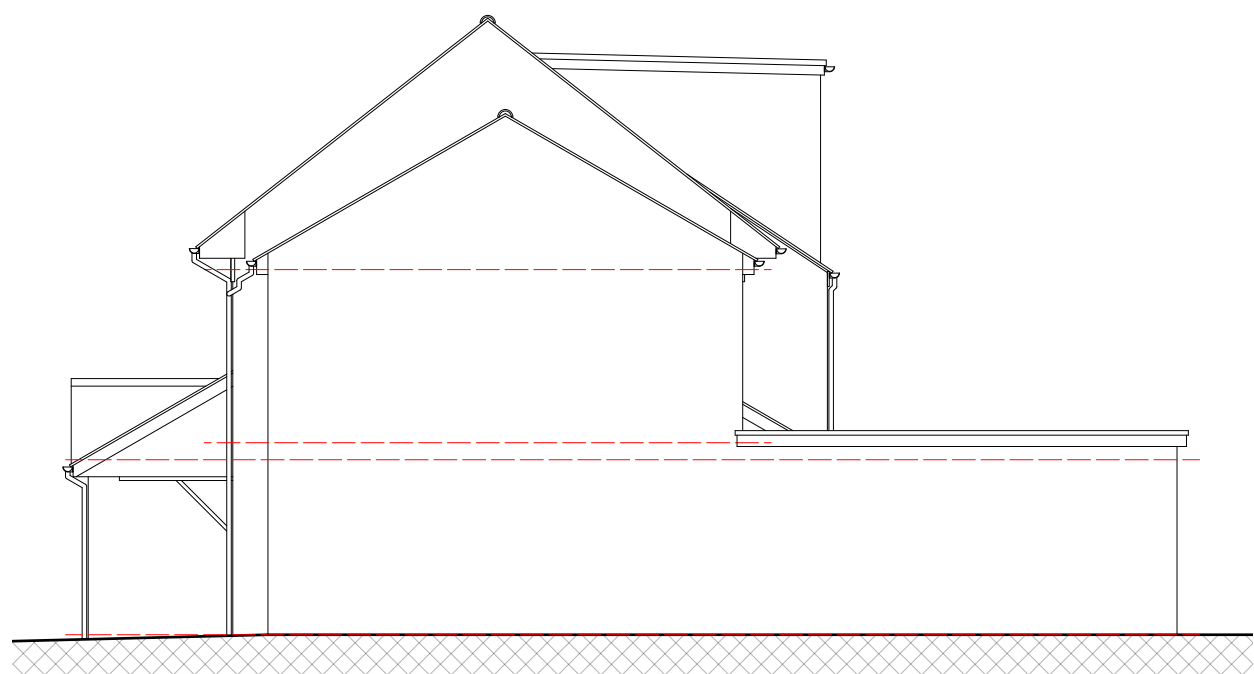


ELV
02 Existing S Elevation
1:100

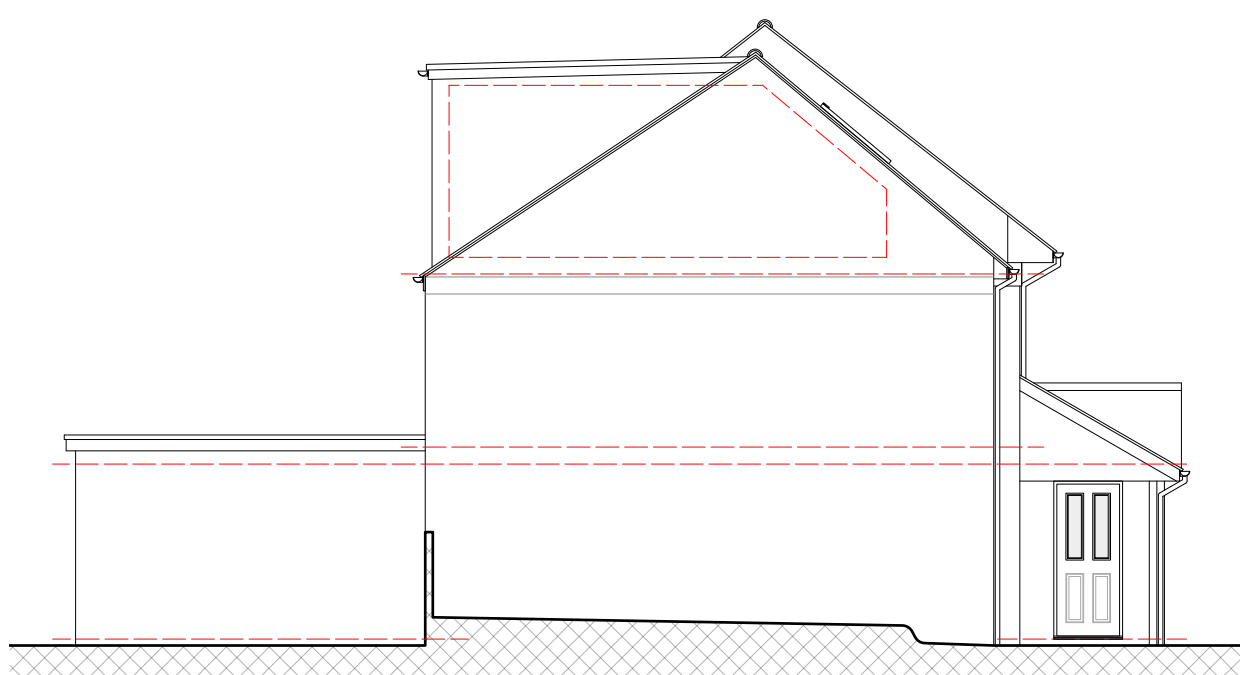

ELV
03 Existing N Elevation
1:100

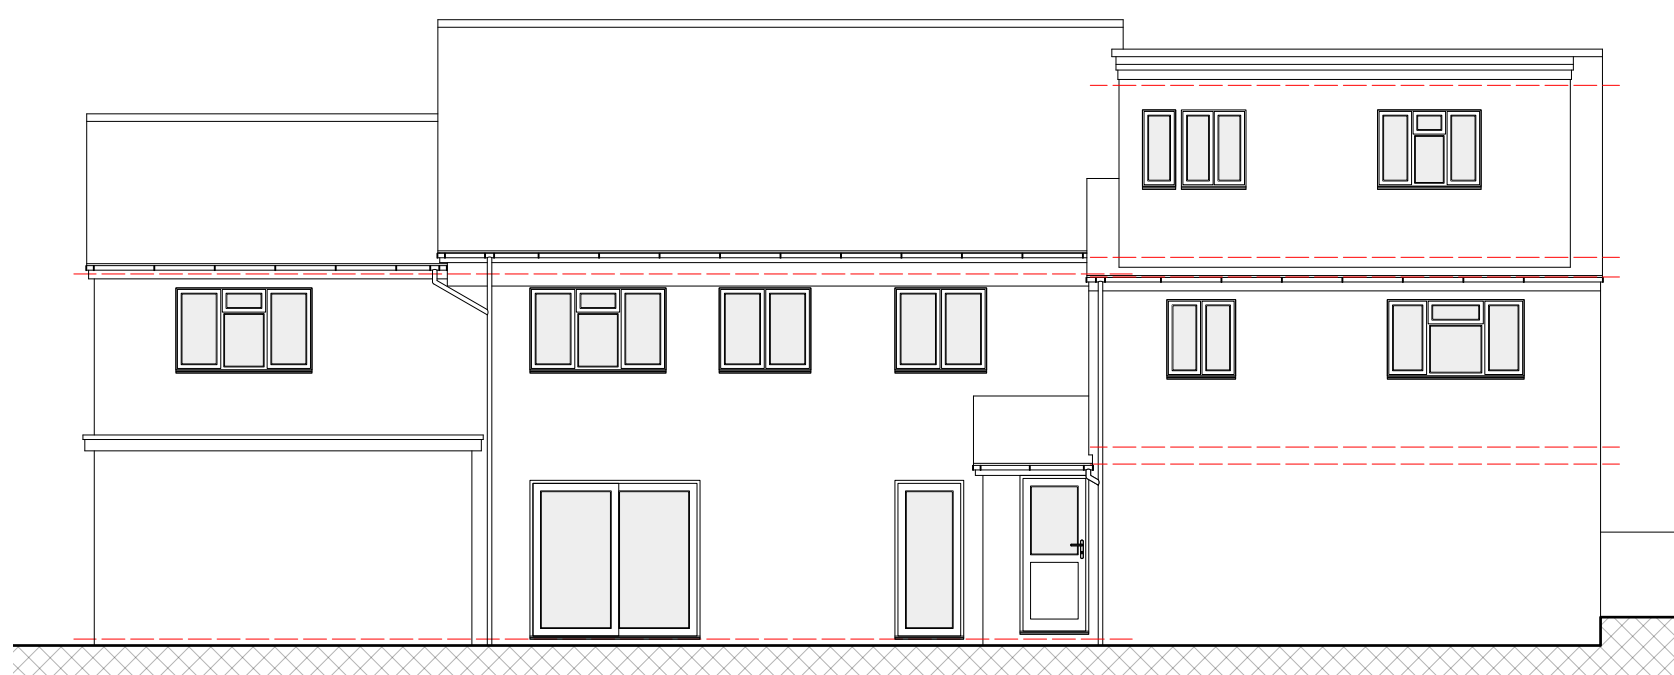

ELV
04 Existing E Elevation
1:100

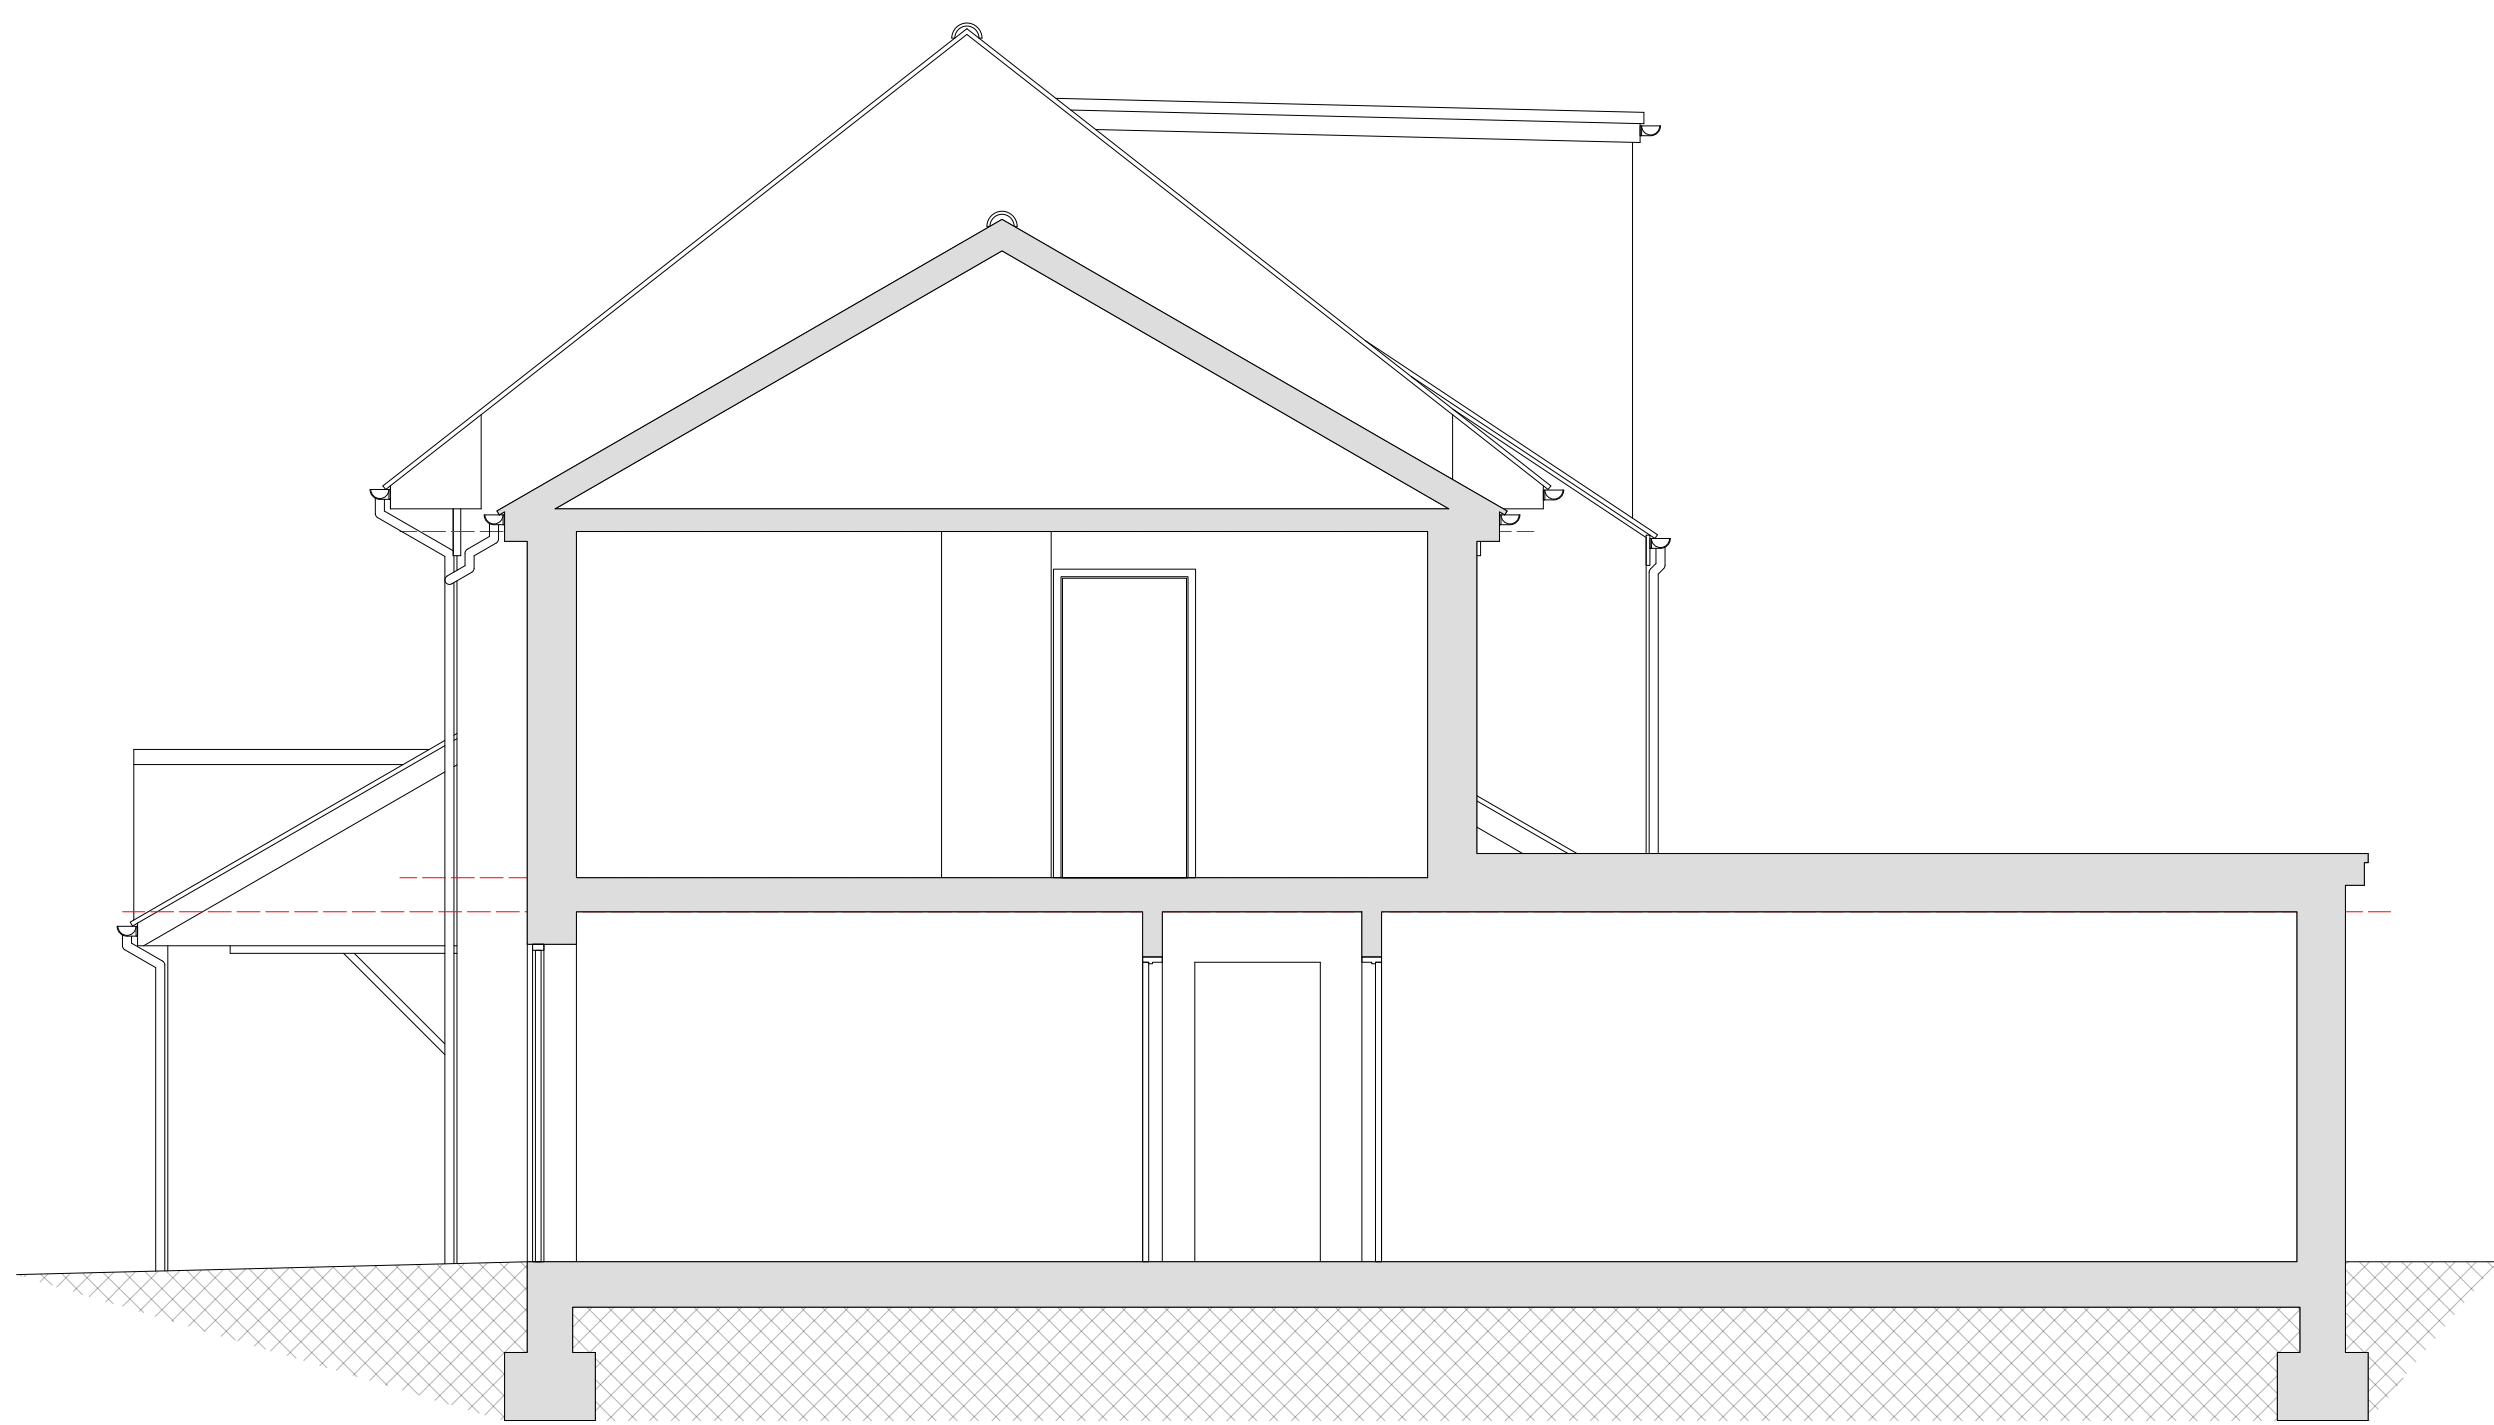

SEC
01 Section 01
1:50

PLANNING

