




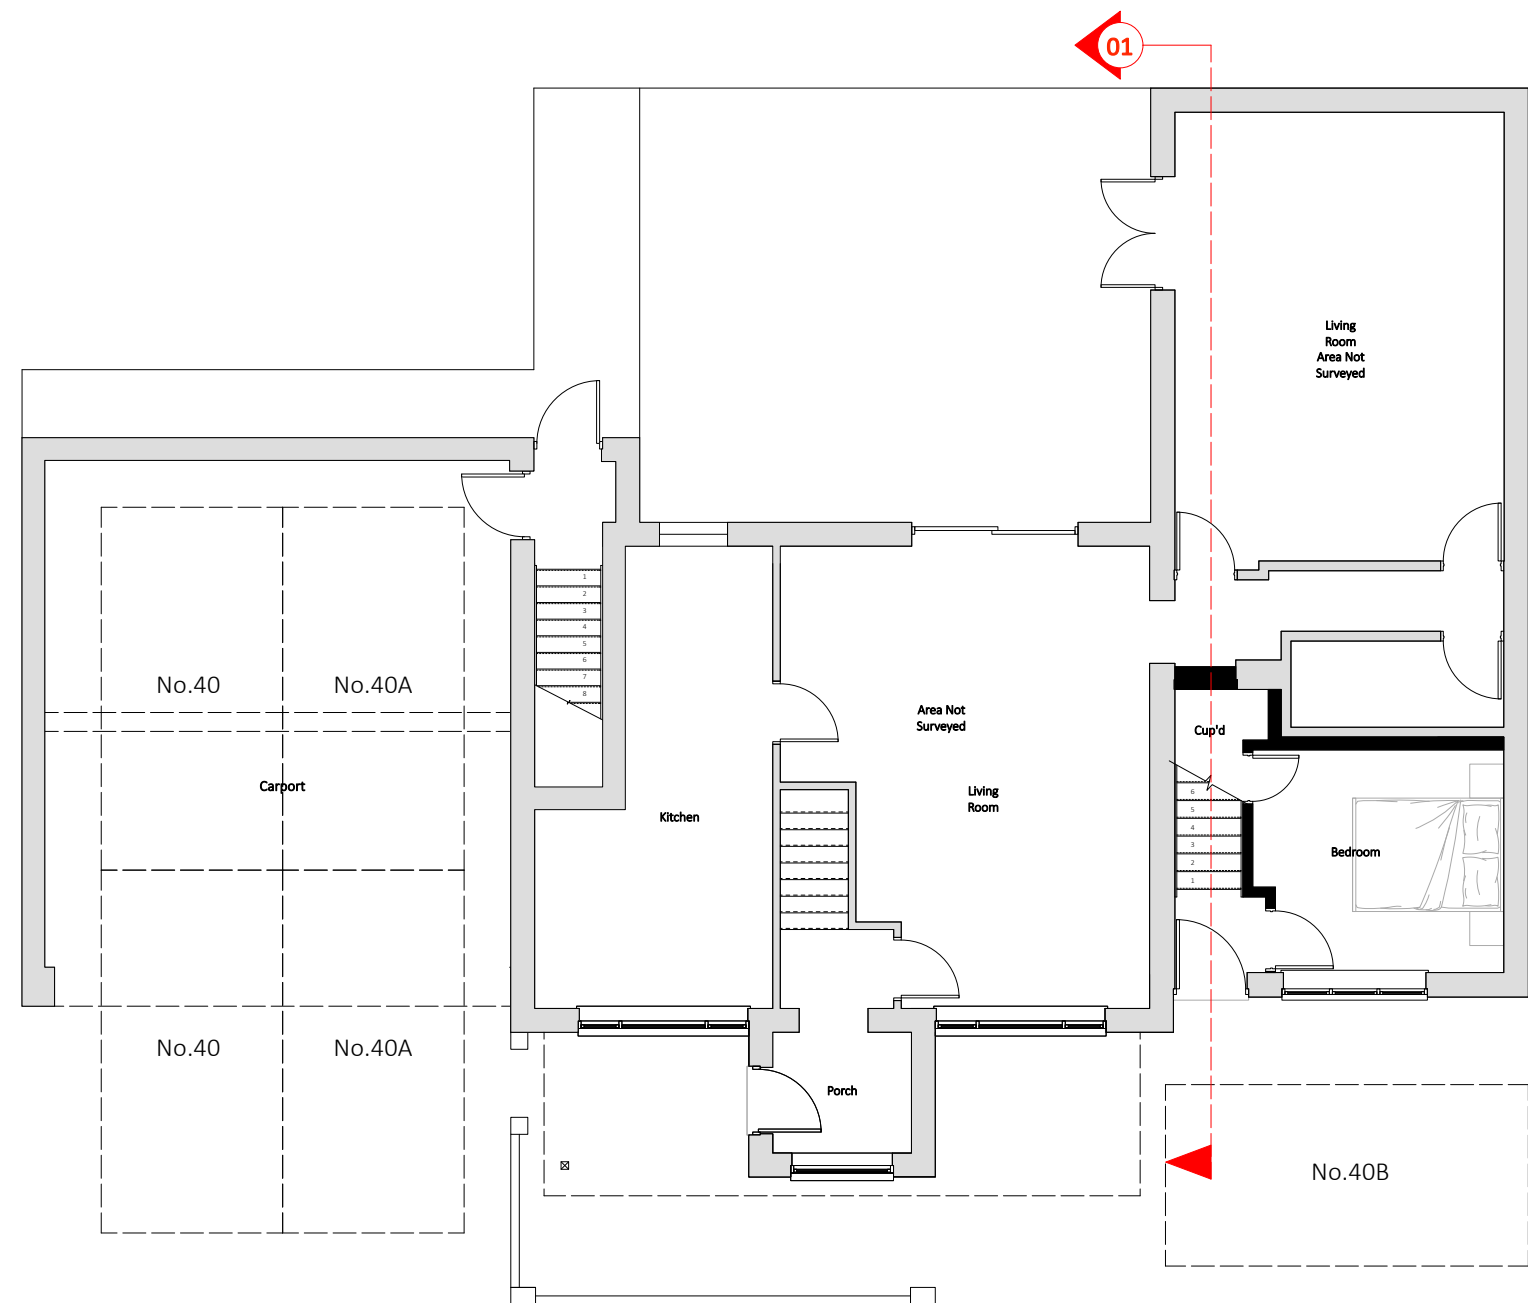


PLN
01 Proposed GF Plan
1:100

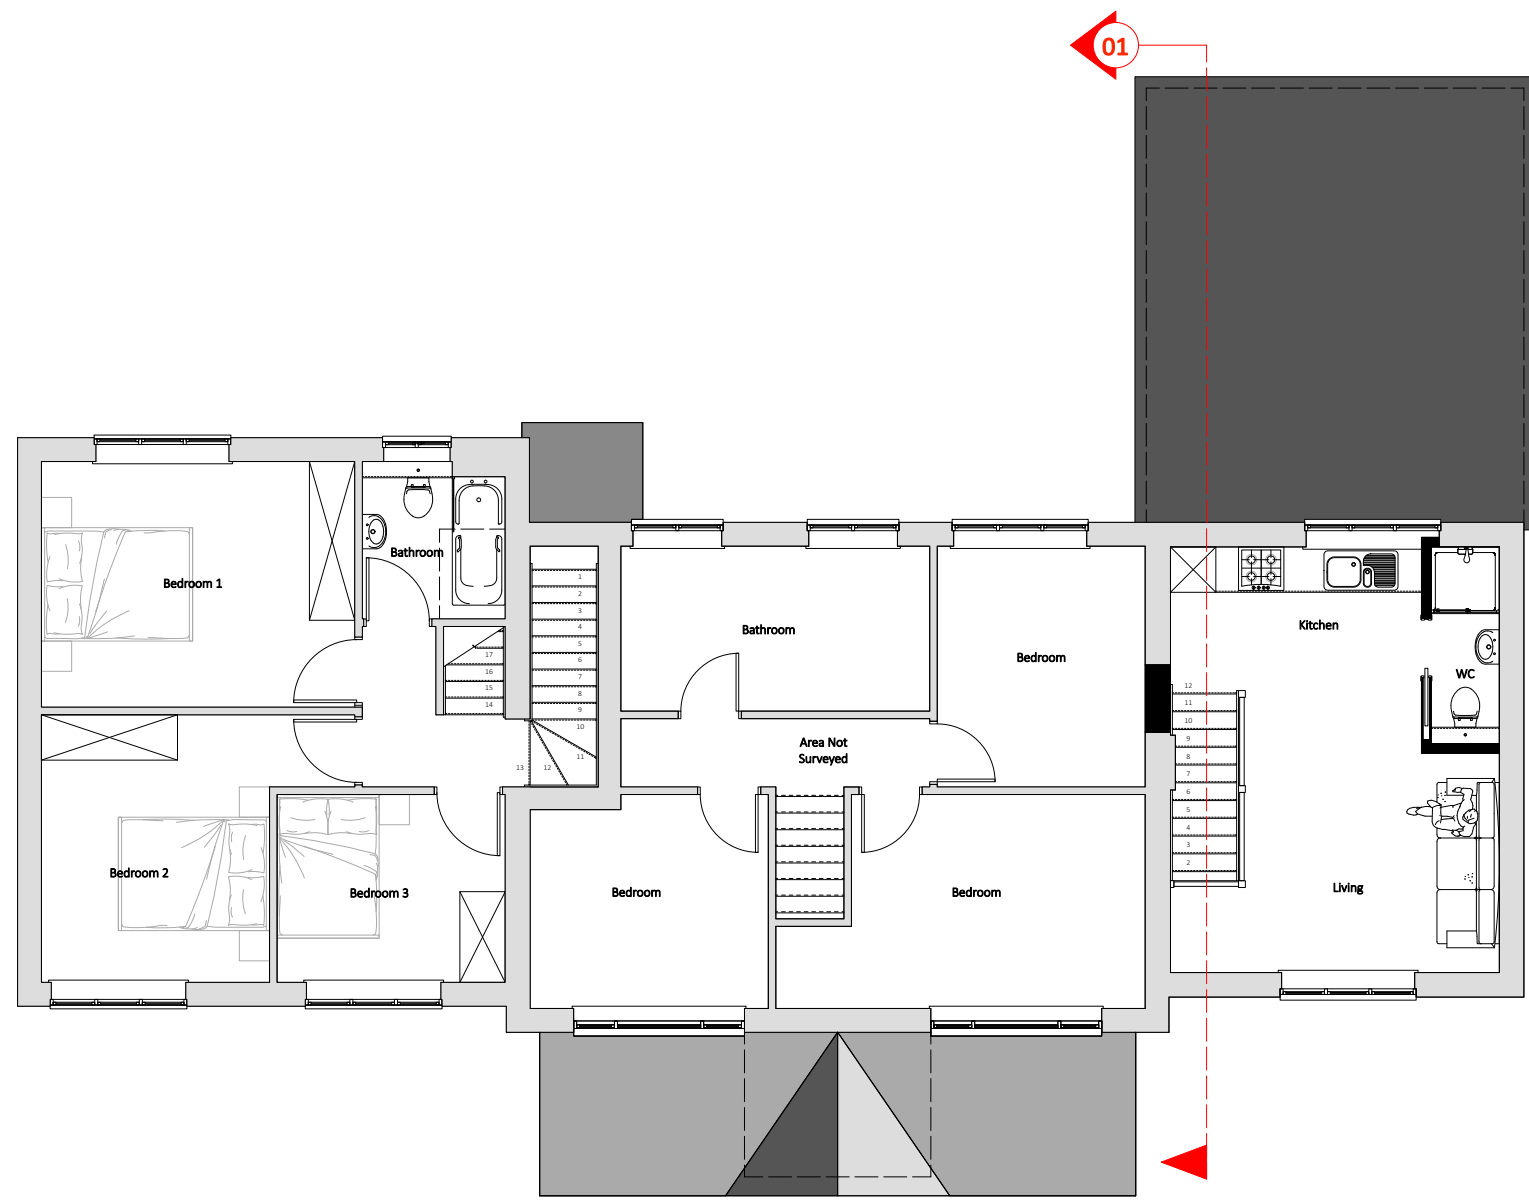


PLN
02 Proposed FF Plan
1:100

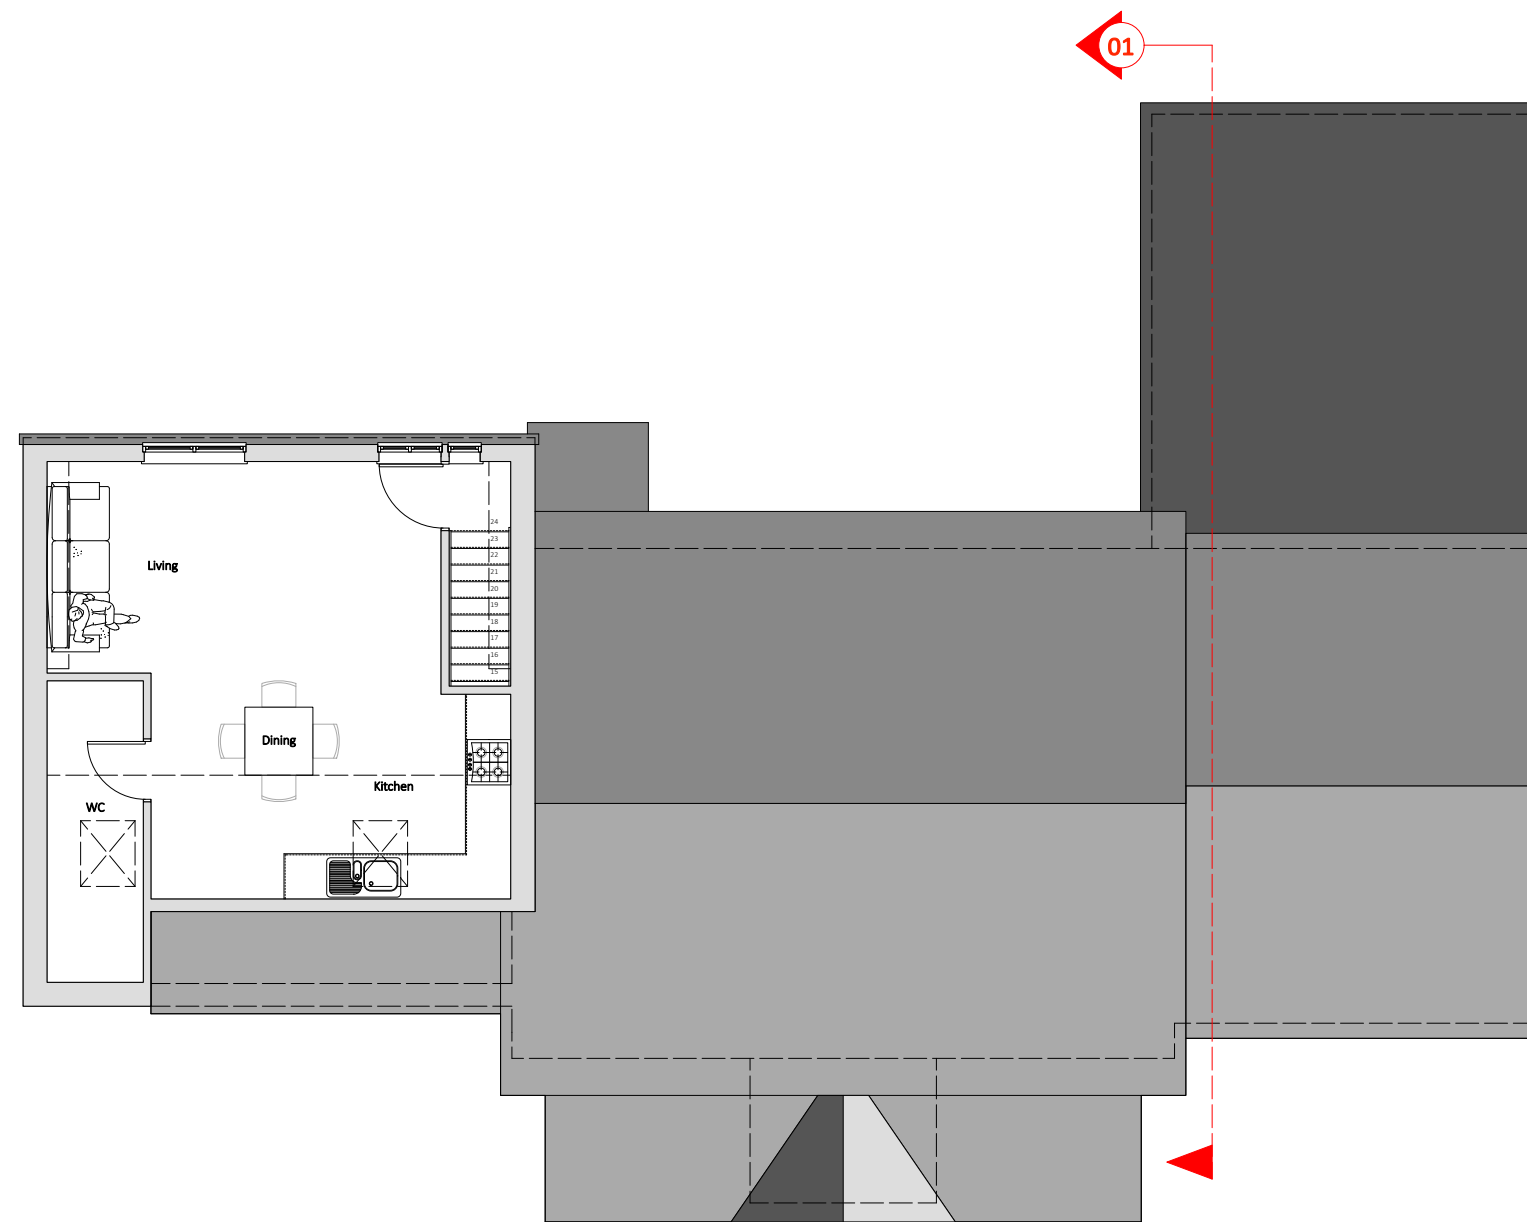


PLN
03 Proposed SF Plan
1:100

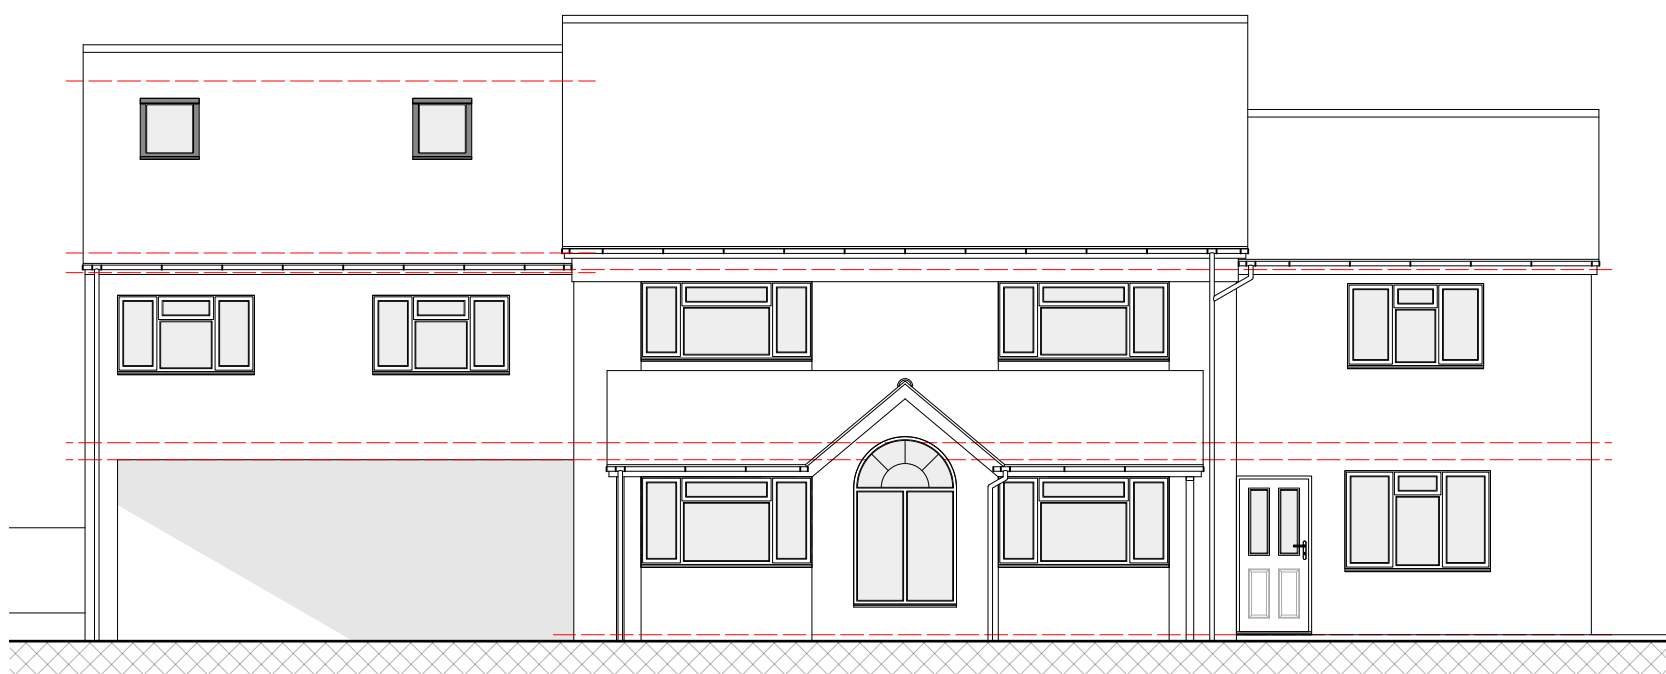


ELV
01 Proposed W Elevation
1:100

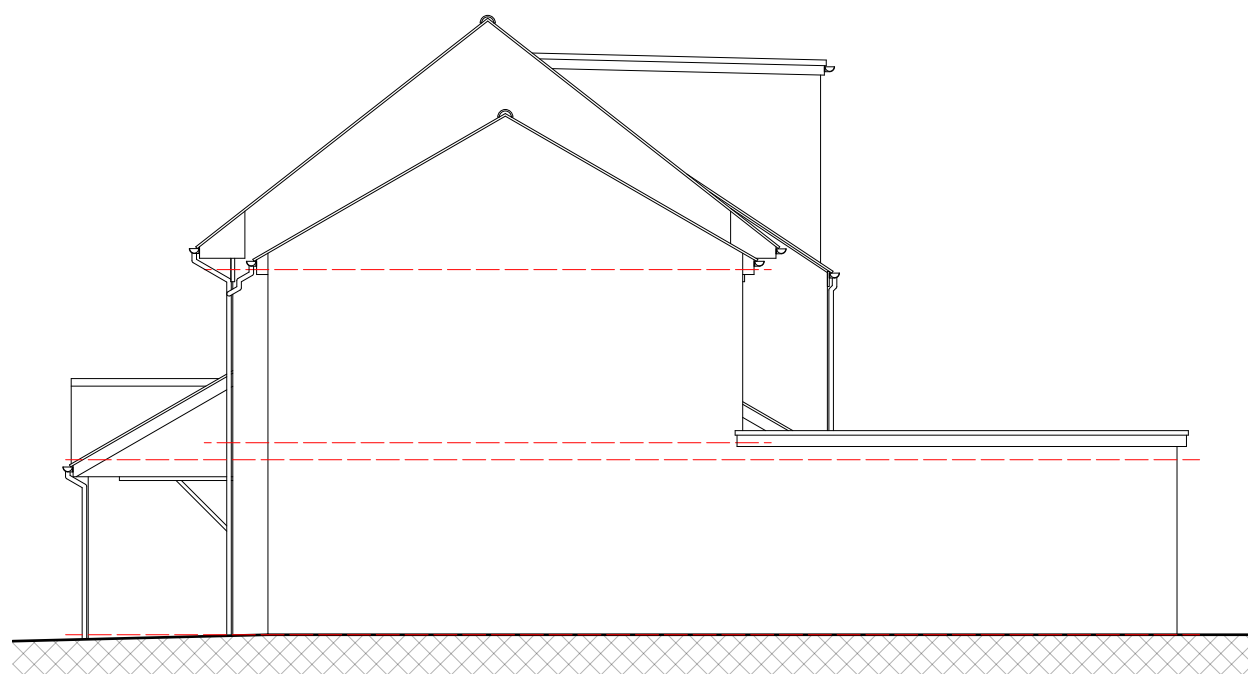


ELV
02 Proposed S Elevation
1:100

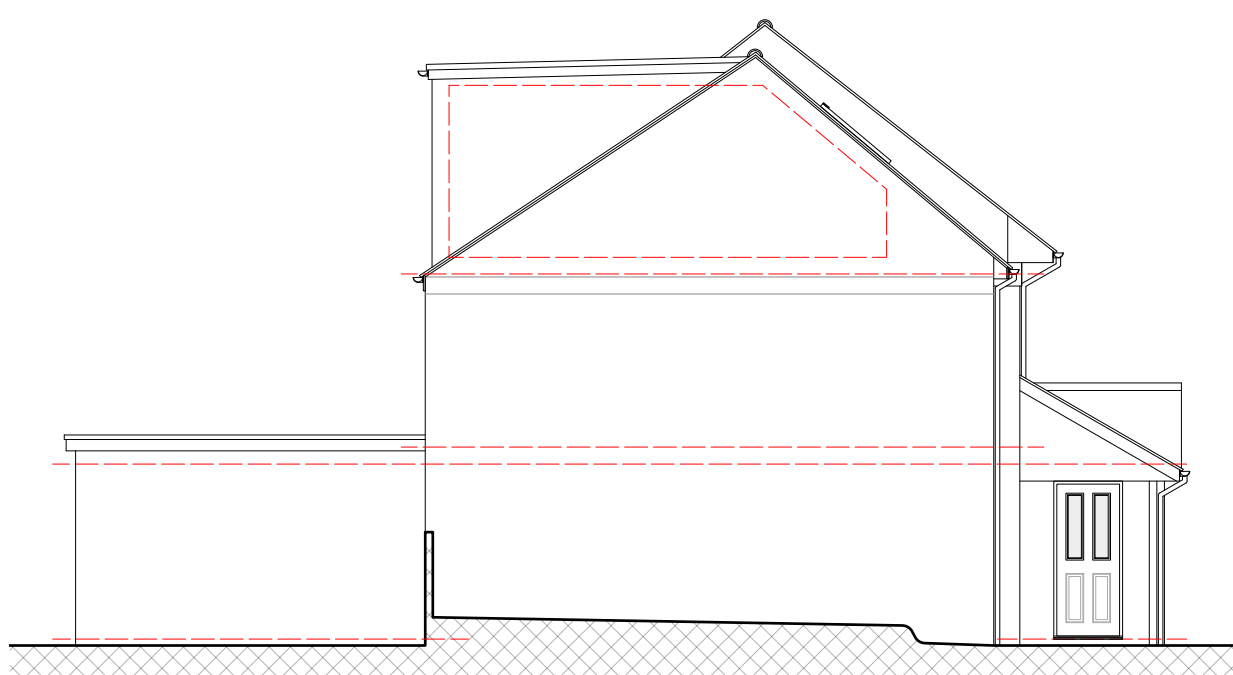

ELV
03 Proposed N Elevation
1:100

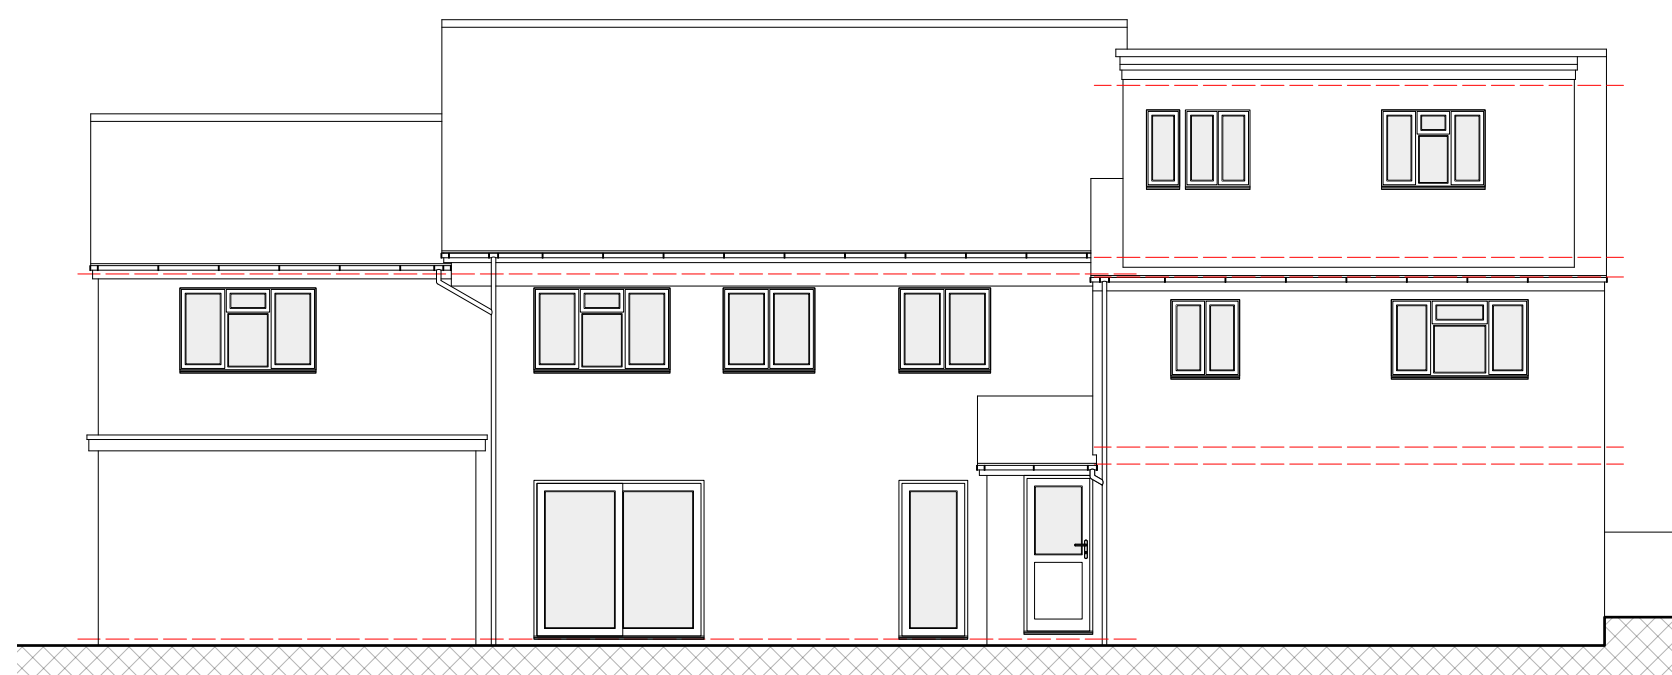

ELV
04 Proposed E Elevation
1:100

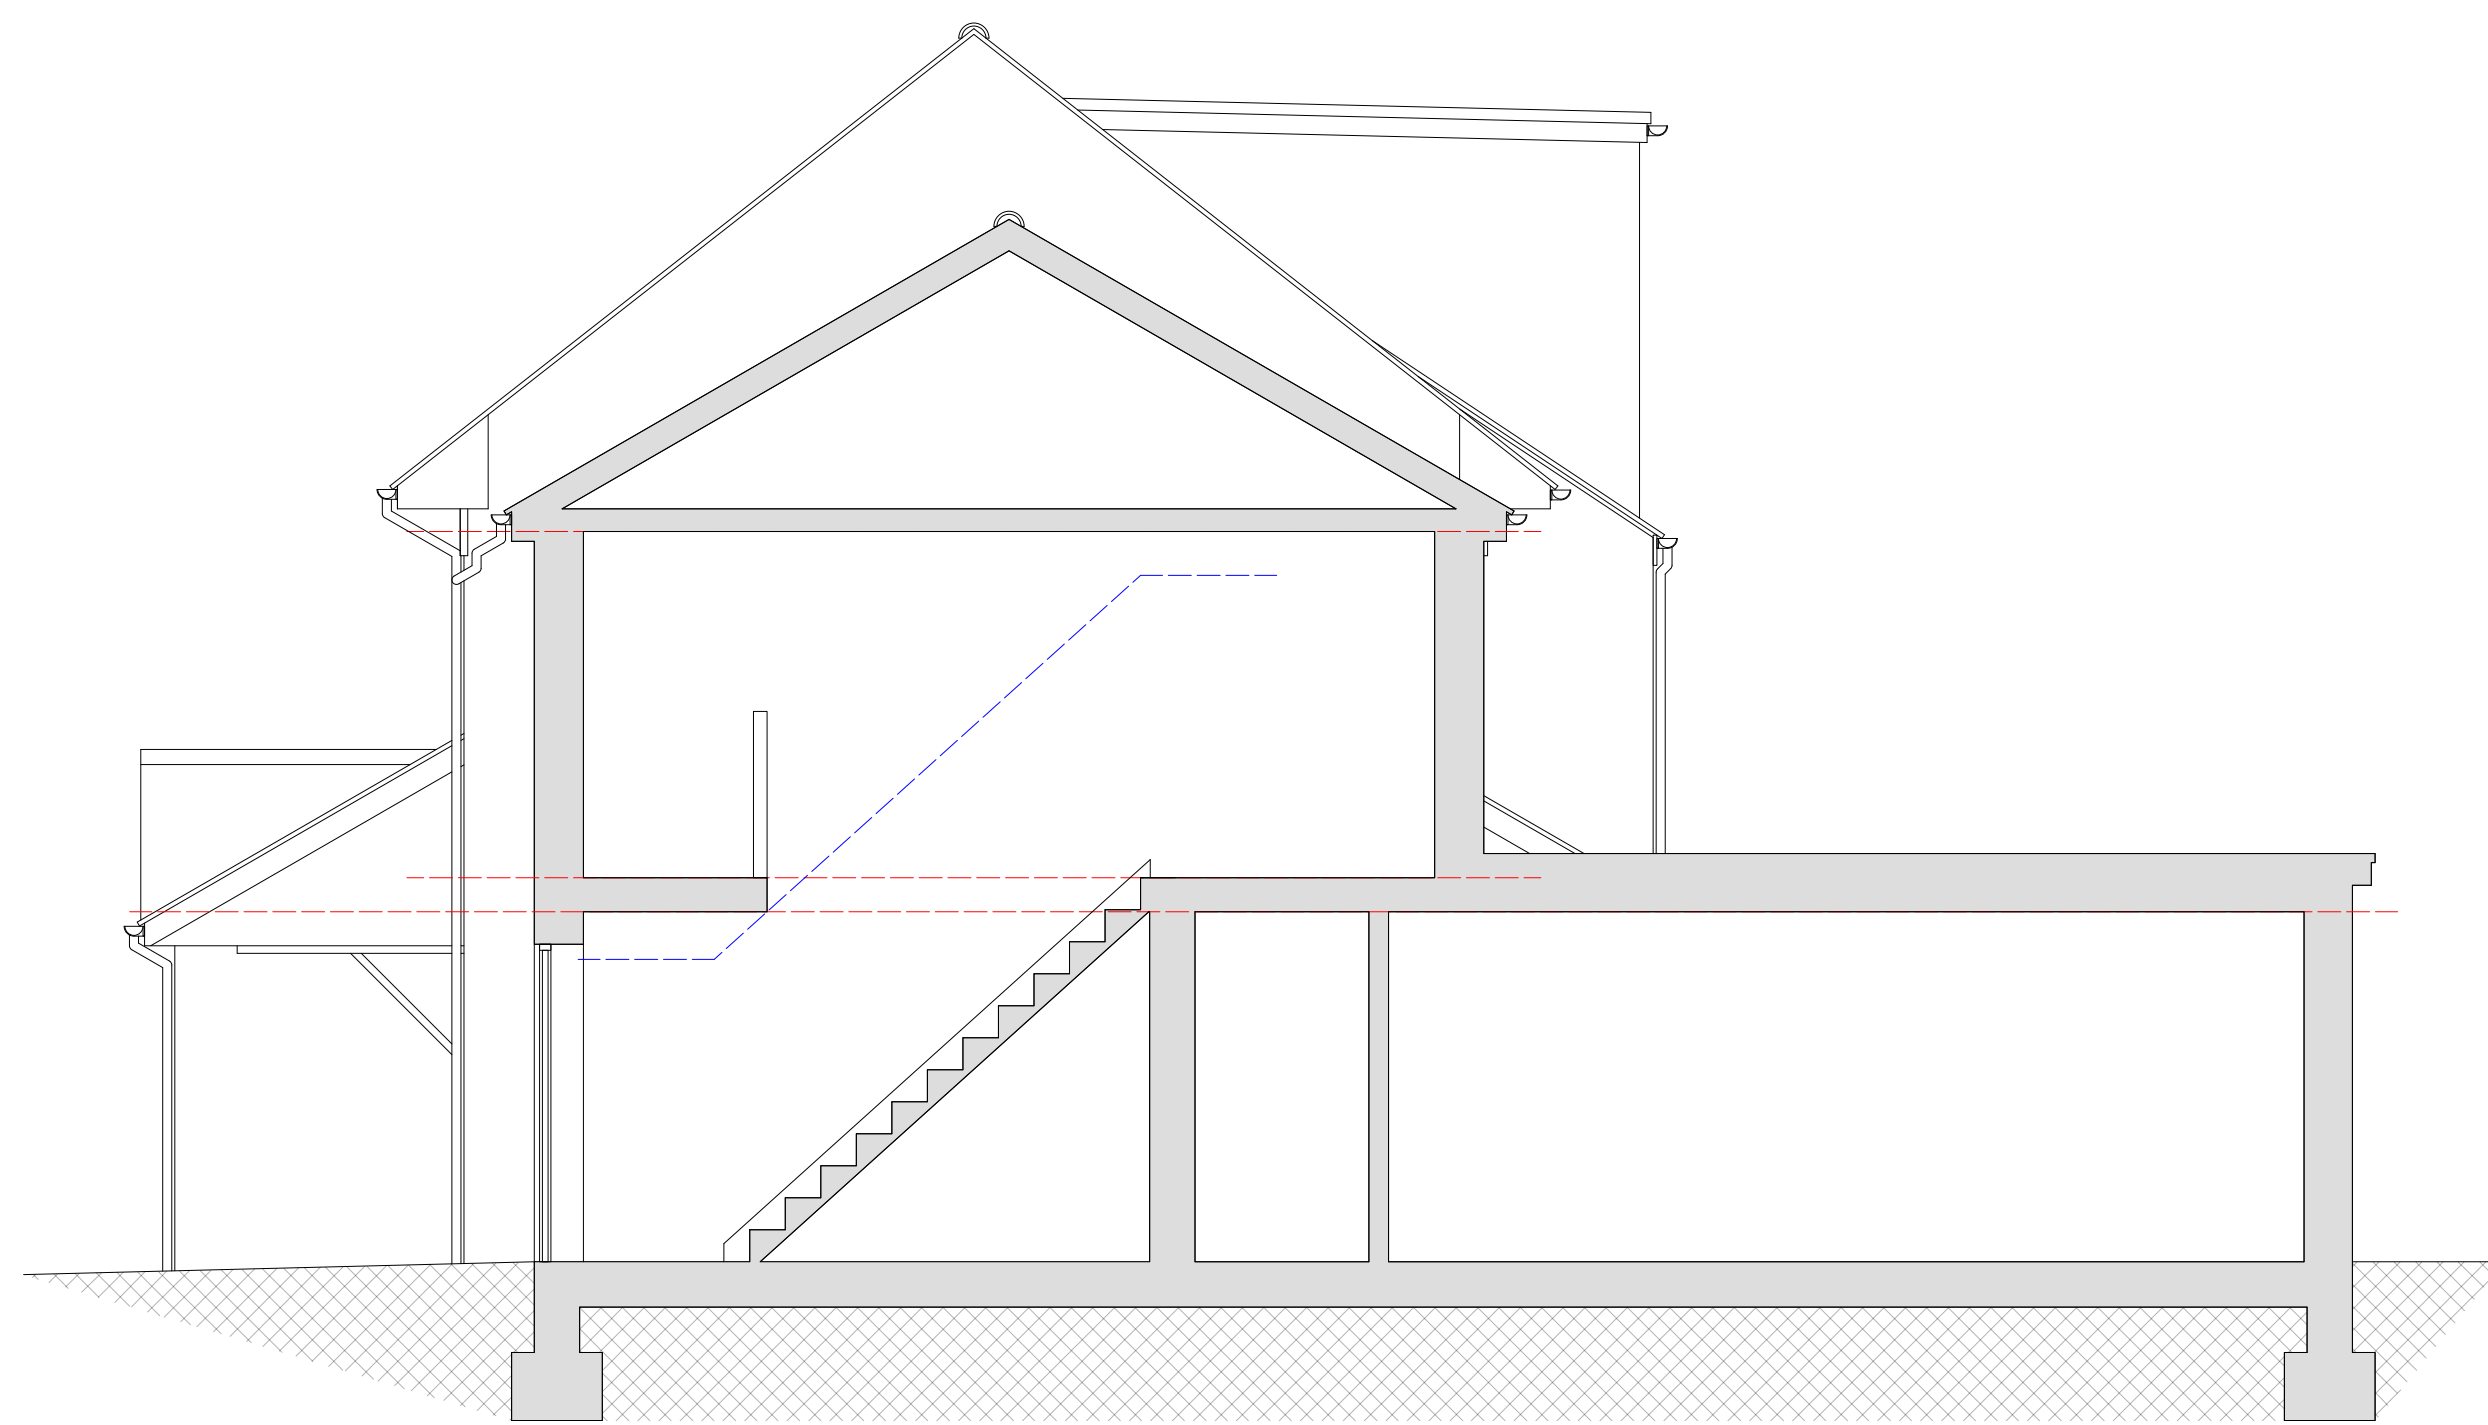

SEC
01 Section 01
1:50

PLANNING

