

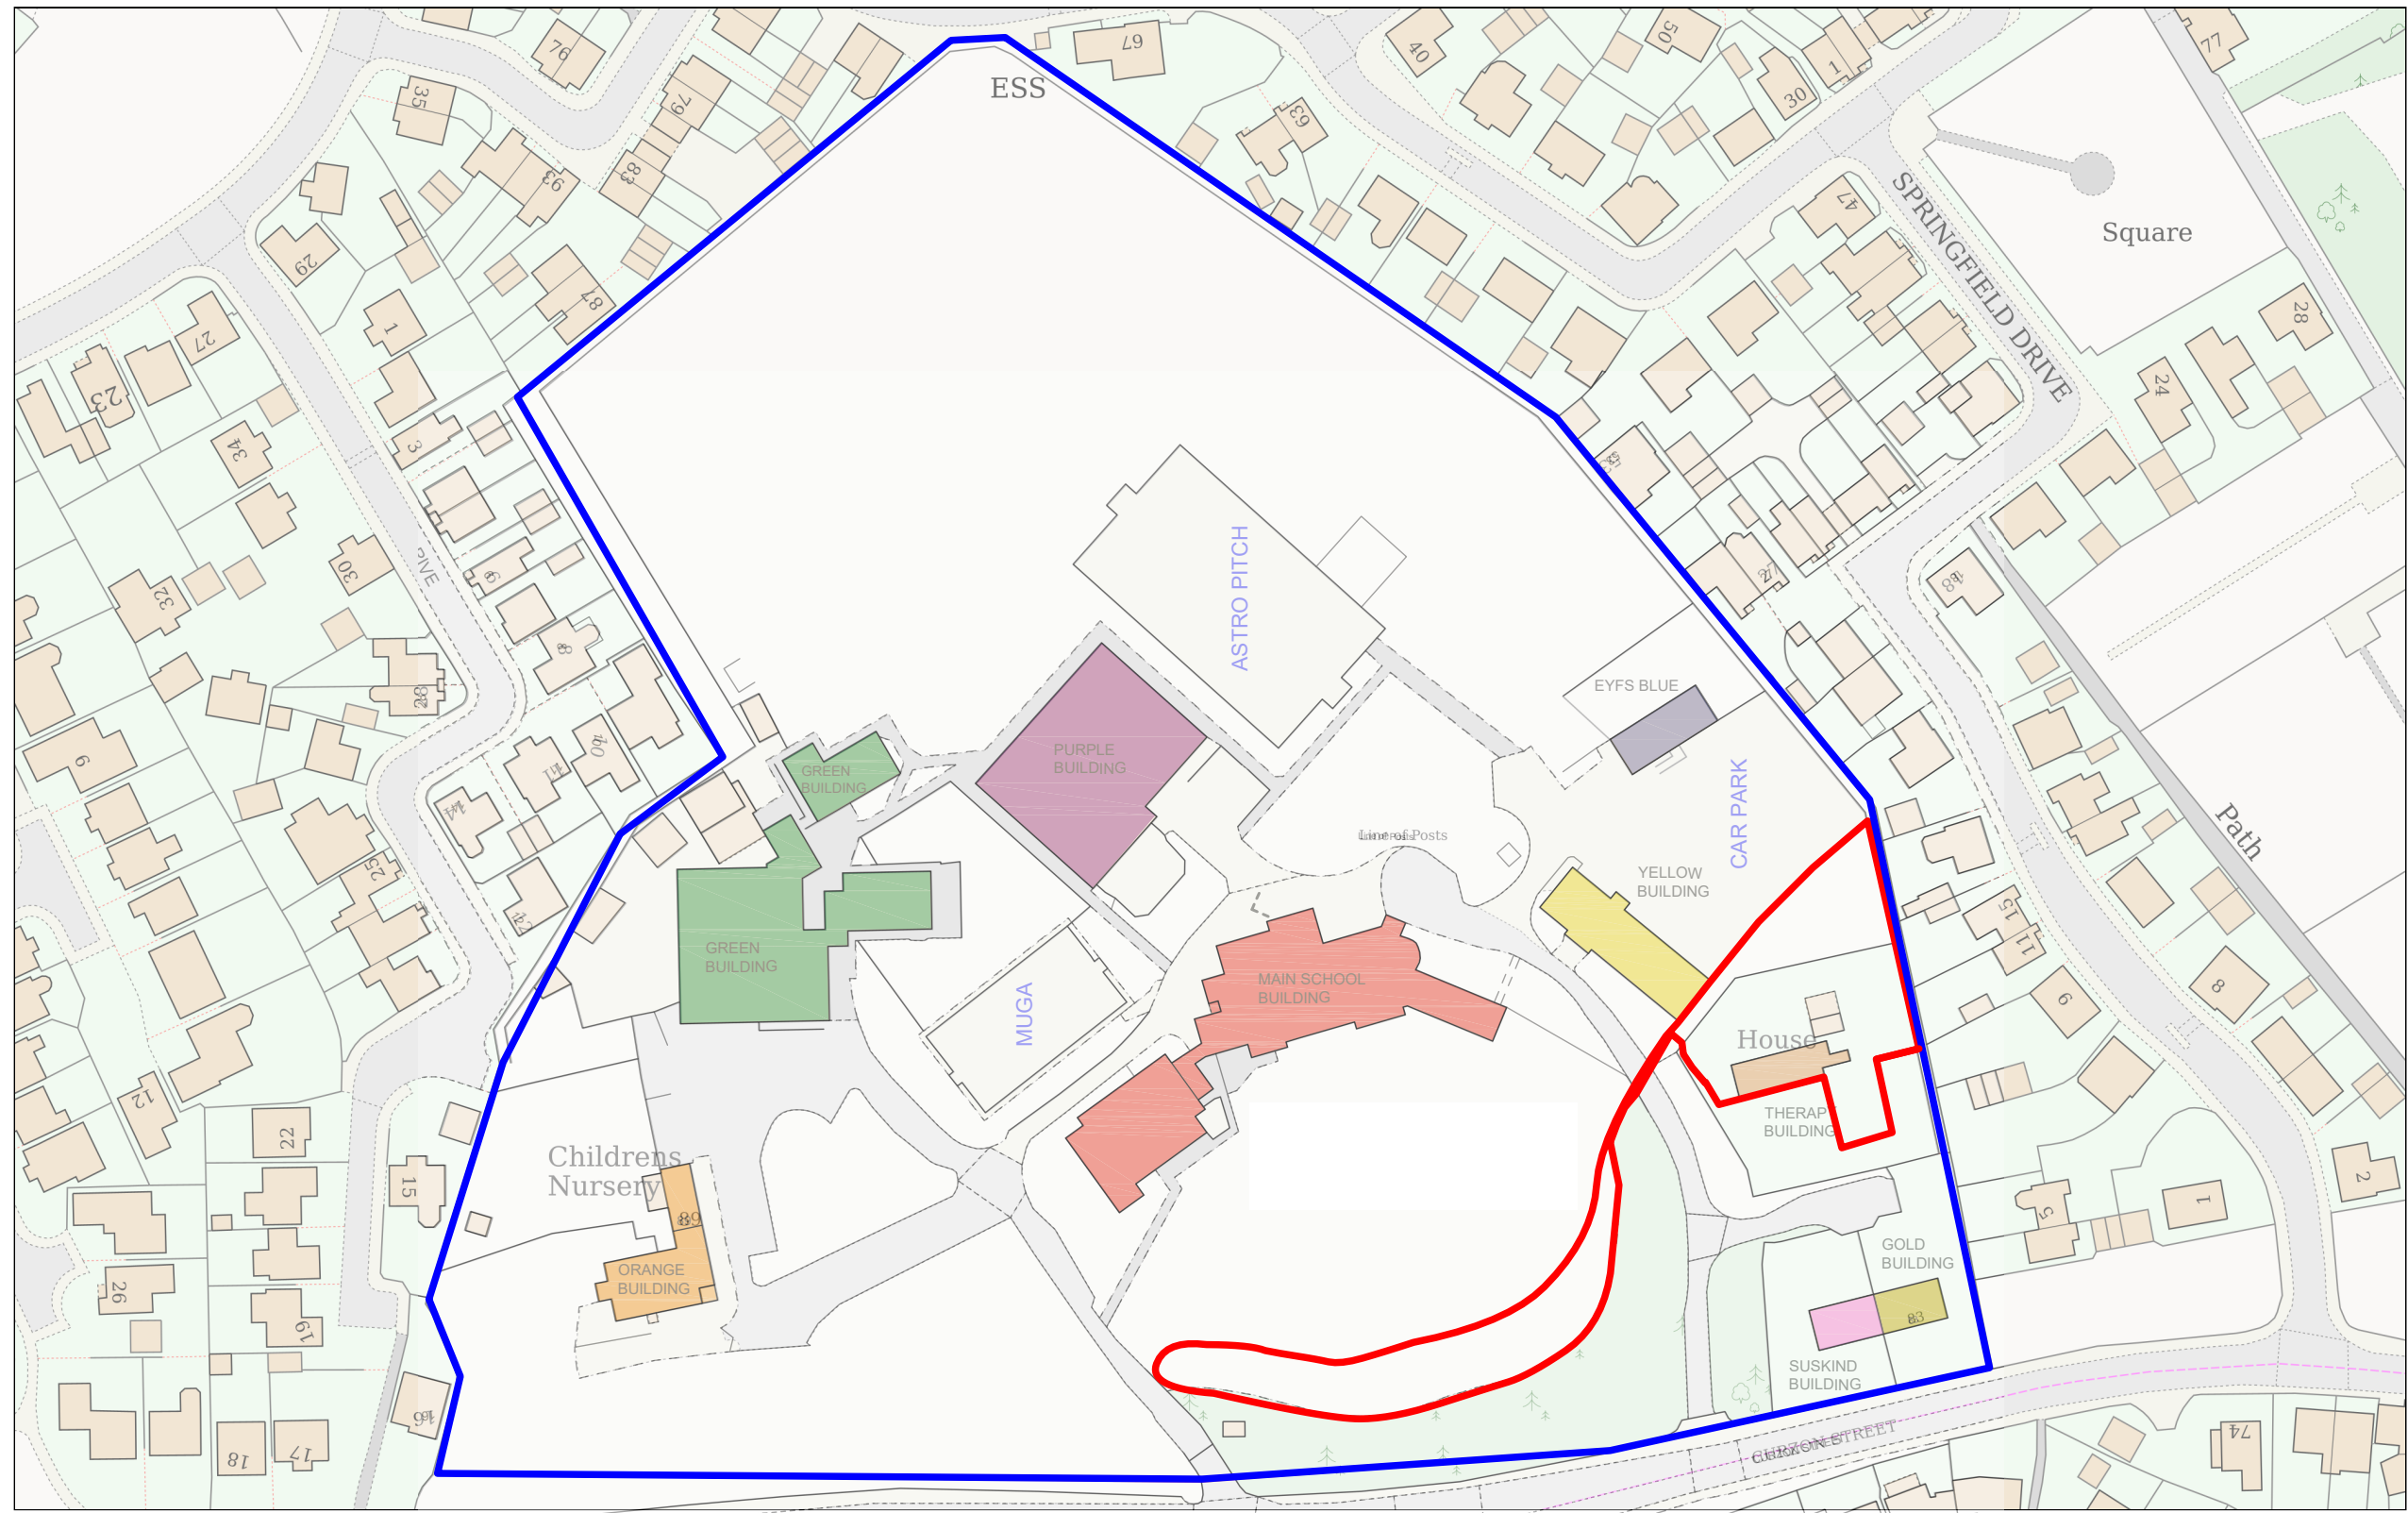


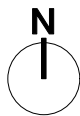

— Site Boundary: 48,067m²

— Red line boundary: 2,243.61m²

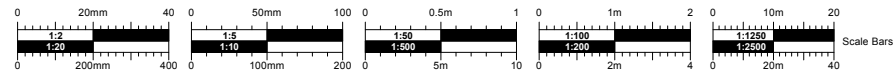

PLANNING

No.	Date	Dr/Ch	Revision Notes
A	25/09/2025		Red Line Boundary amended

Project Title
Springfields School
Project Client
Wiltshire Council
Suitability
Code - Description
.

Sheet Scale: 1:1250 @ A3
Date: 02/04/2025
Drawn By: HG
Reviewed By: PR

Copyright. Check all dimensions on site.
This drawing is only to be used on the site for which designed.

Sheet No.
Project ID - Originator - Volume - Level - Type - Role - Number
2135A-CMS-XX-XX-DR-A-L-01
Sheet Title
Location Plan

26 Martingate, Corsham, Wiltshire, SN13 0HL, Web: www.cms-group.co, Tel: 01249 701333

Rev
A

