

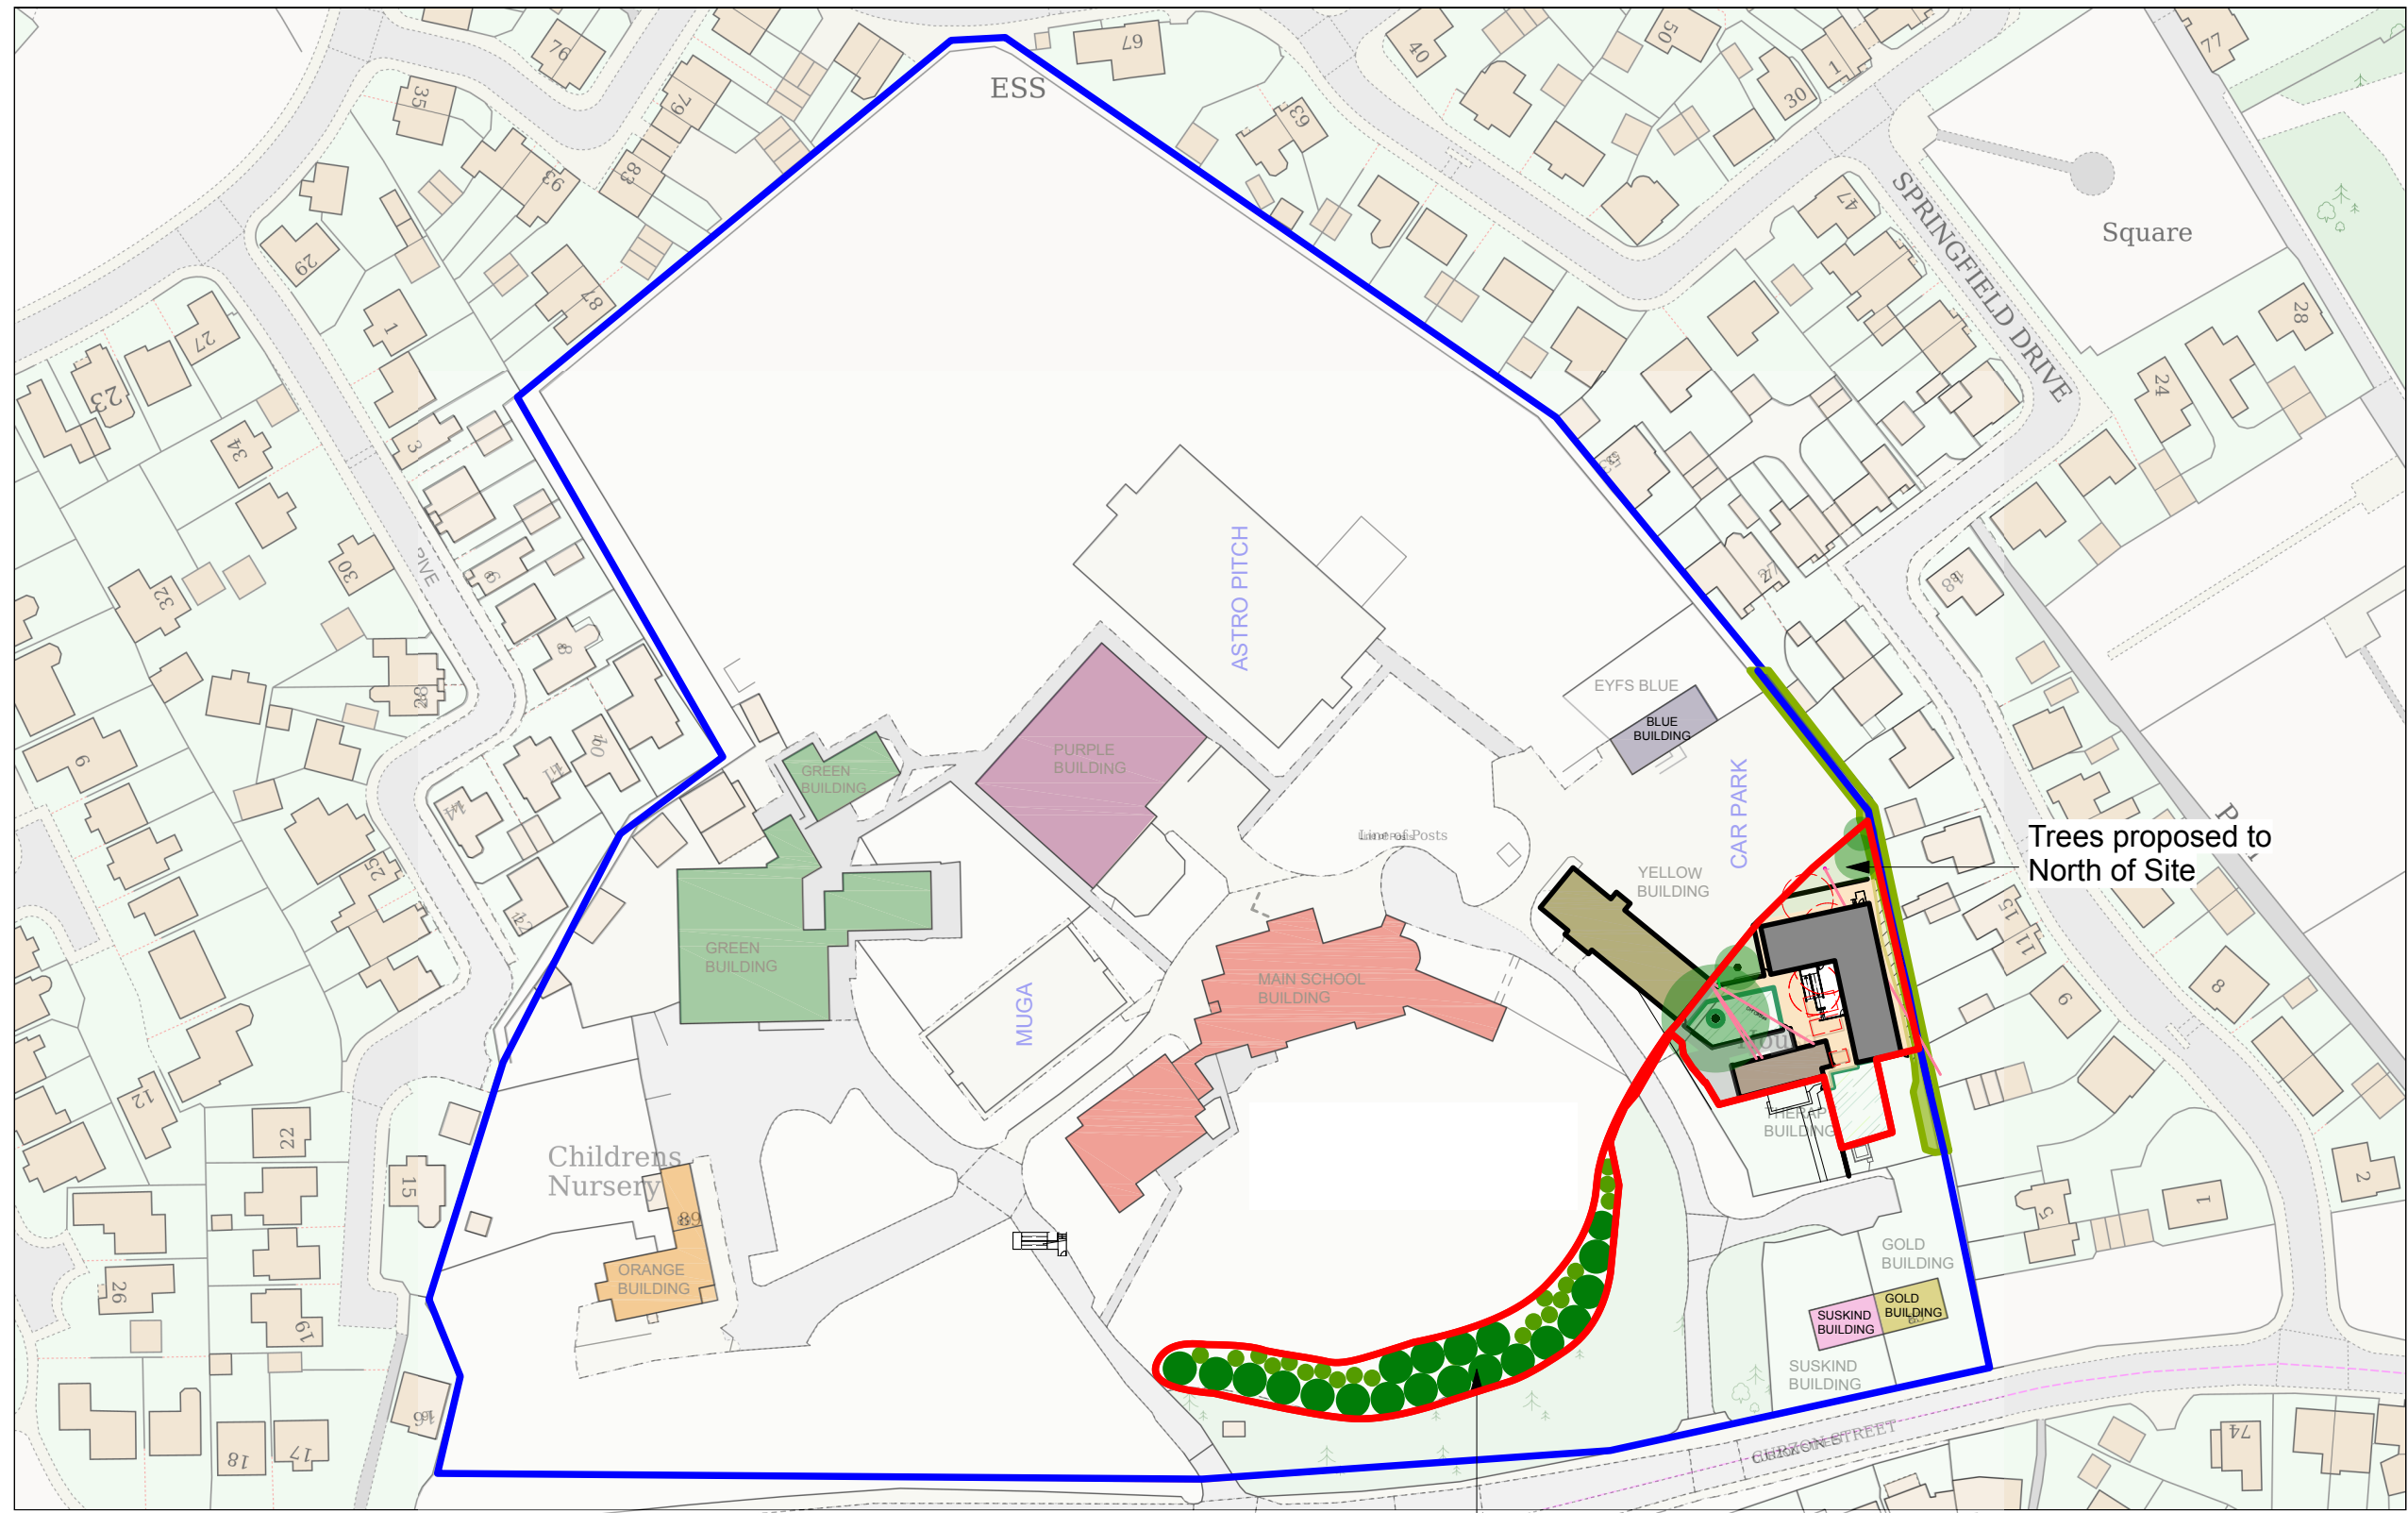


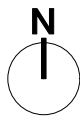

— Site Boundary: 48,067m²

— Red line boundary: 2,243.61m²

Proposed Tree
Planting: To provide
additional small and
medium sized trees.
Refer to BNG for exact
number.

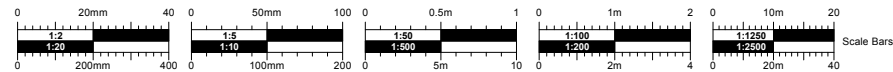

PLANNING

No.	Date	Dr/Ch	Revision Notes
-----	------	-------	----------------

Project Title	Springfields School
Project Client	Wiltshire Council
Suitability	Code - Description

Sheet Scale:	1:1250 @ A3
Date:	25/09/2025
Drawn By:	HG
Reviewed By:	PR

Copyright. Check all dimensions on site.
This drawing is only to be used on the site for which designed.

Sheet No.	Project ID - Originator - Volume - Level - Type - Role - Number
2135A-CMS-XX-XX-DR-A-L-02	

Sheet Title	Proposed Tree Location Plan
--------------------	-----------------------------

26 Martingate, Corsham, Wiltshire, SN13 0HL, Web: www.cms-group.co, Tel: 01249 701333

Rev

