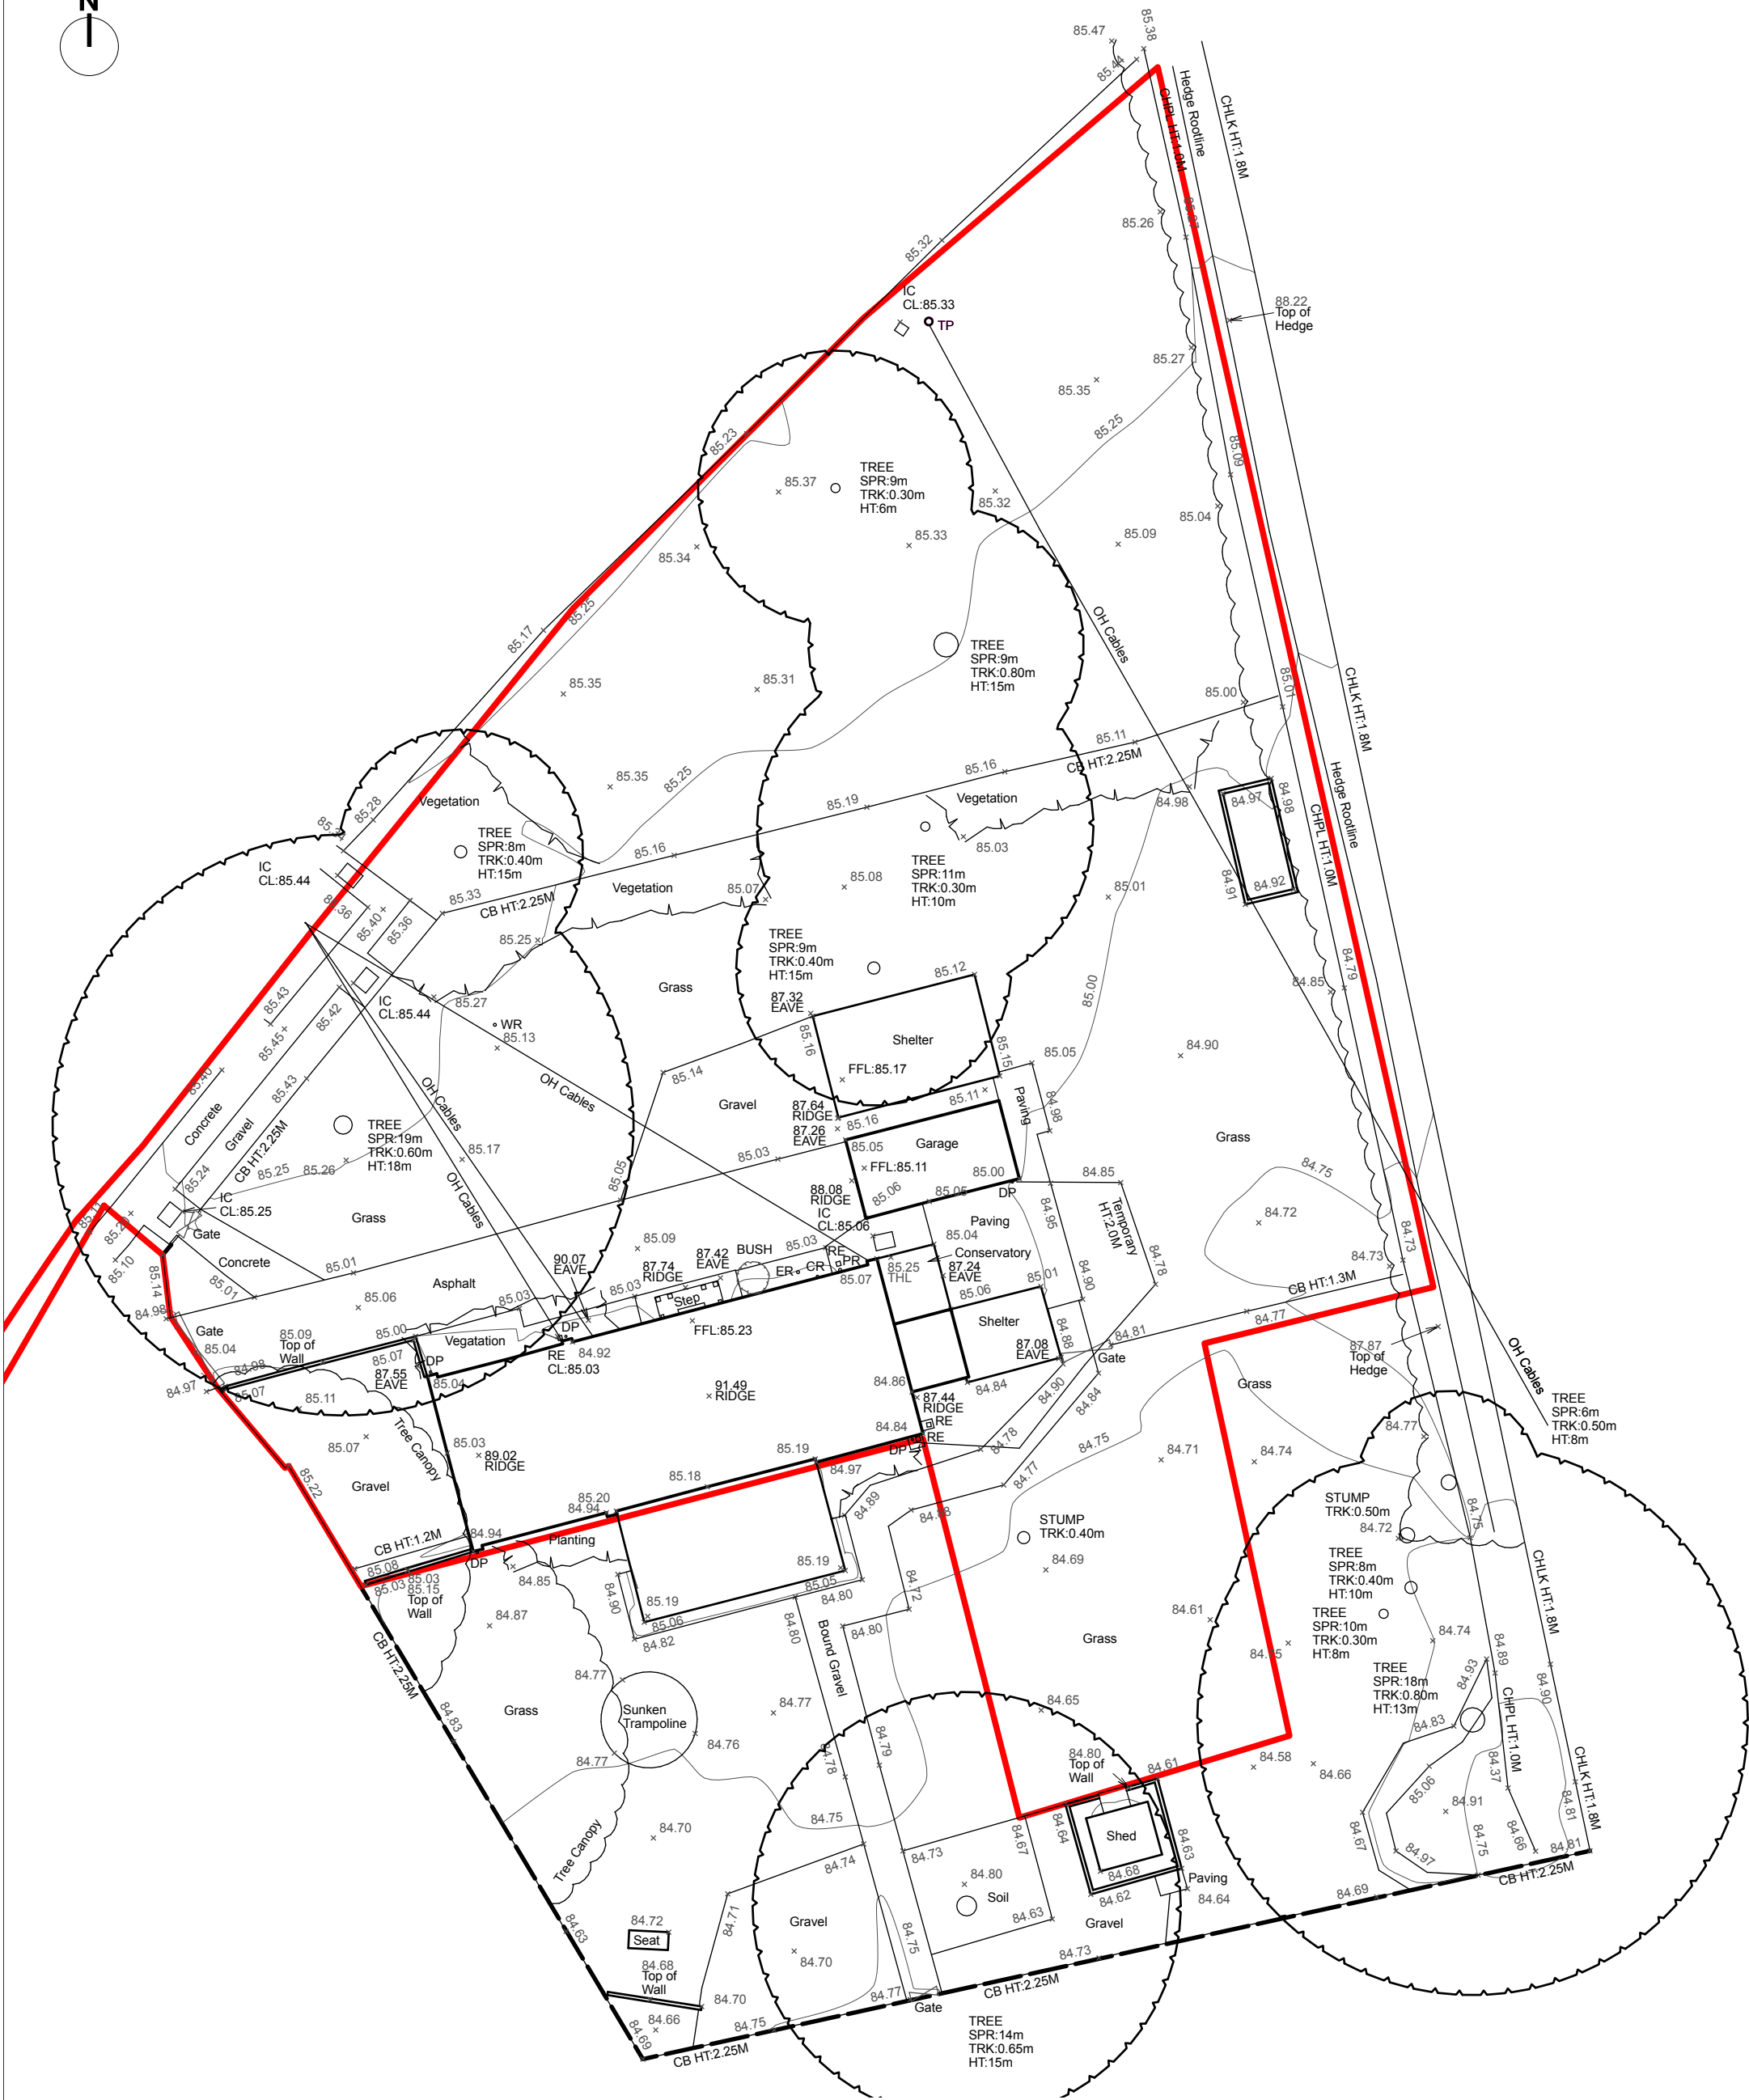
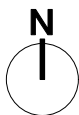


A	25/09/2025	HG	Red line amended.
No.	Date	Dr/Ch	Revision Notes

Project Title
Springfields School
Project Client
Wiltshire Council
Suitability
Code - Description

Sheet Scale: 1:200 @ A3
Date: 30/04/2024
Drawn By: HG
Reviewed By: PR

Copyright. Check all dimensions on site. .
This drawing is only to be used on the site for which designed.

Sheet No.
Project ID - Originator - Volume - Level - Type - Role - Number

2135A CMS- XX -XX-DR-A-PL02

Sheet Title
Existing Topographic Survey

26 Martingate, Corsham, Wiltshire, SN13 0HL, Web: www.cms-group.co, Tel: 01249 701333

Rev
A

PLANNING

