


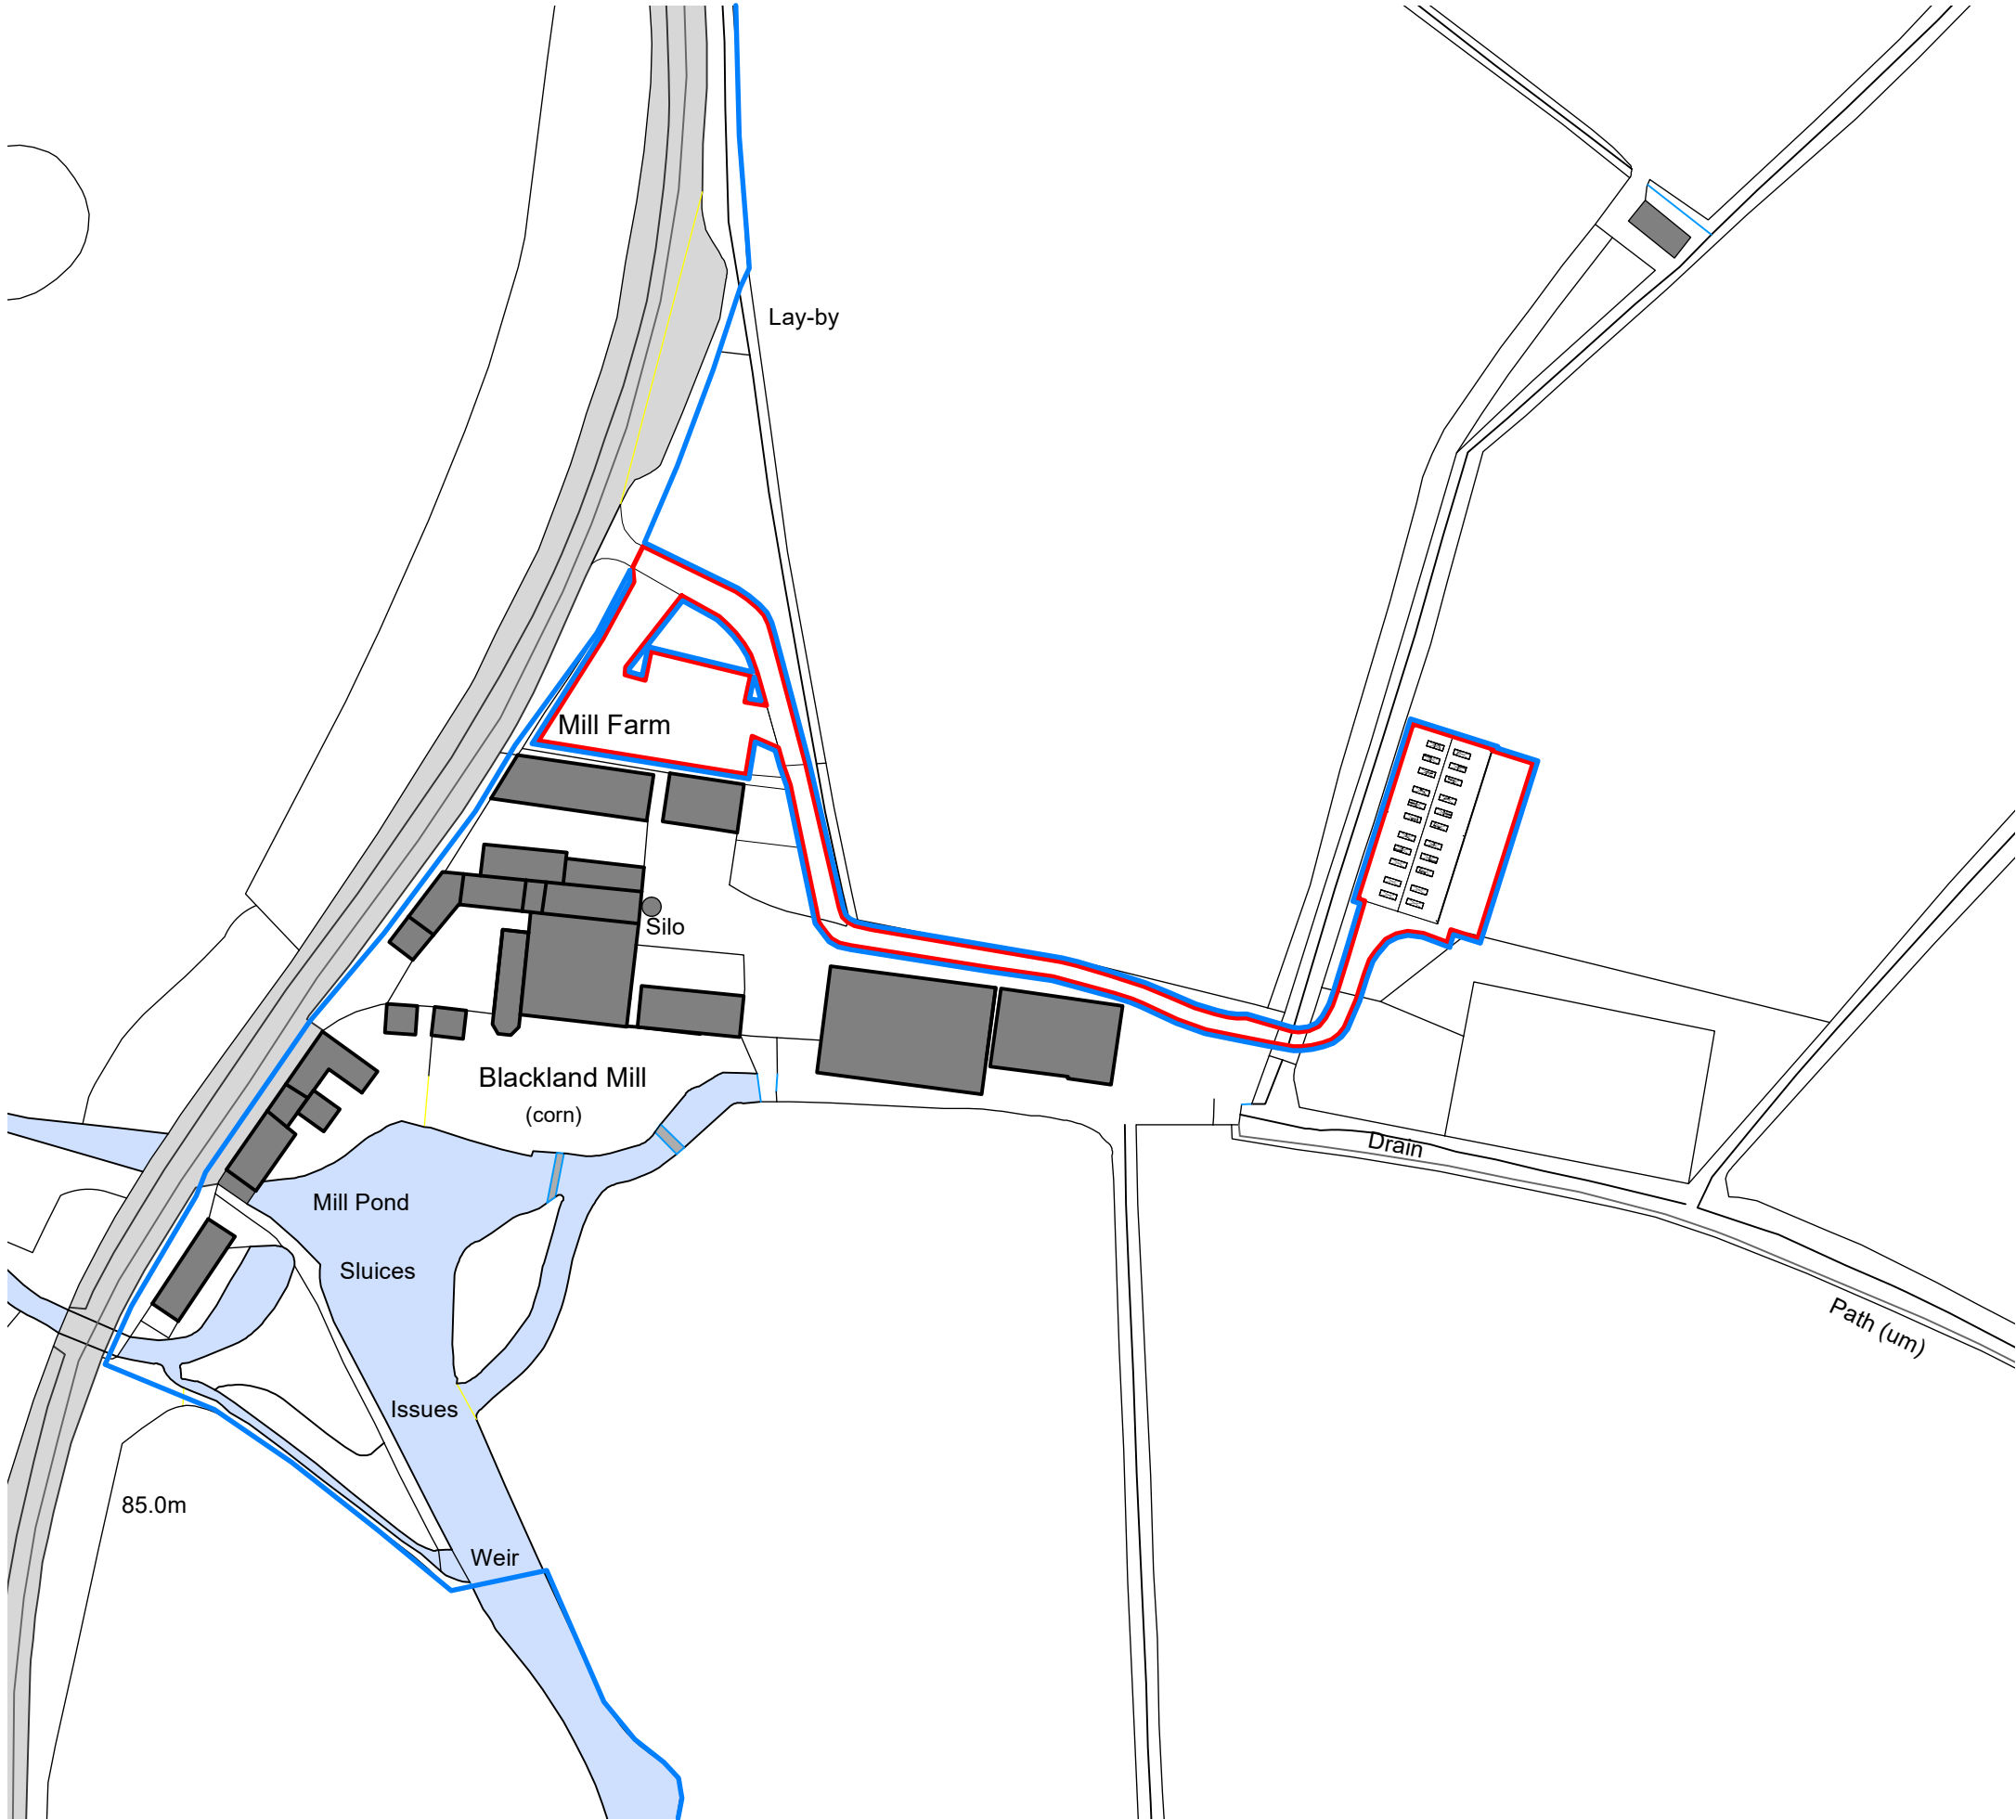

This drawing is the copyright of PKA Archtiects Ltd.
Registered in England and Wales No 8605083.
Do not rely on Scaled Dimensions - work to figured
dimensions only. If in doubt - ASK.
All dimensions to be checked on site by contractor
Work to existing building features where appropriate
Any OS copyright data on this drawing is reproduced
under license

Date	No.	Revision Notes
28/10/2025	A	Ownership lines updated



PKA Architects Ltd
Featherbrook, Whistley Road, Potterne, Devizes, Wiltshire. SN10 5TD
tel 01380-725688 tom@pka-architects.com www.pka-architects.com

RIBA CHARTERED PRACTICE

Project Title
American Barn

Address
Mill Farm, Blackland, Calne SN11
8PR

Client
Mr and Mrs Raven

Sheet Title
Location Plan

Scale	Drawn By	Date
1:1250 @A3	tk/ OS	23/10/2025

Project ID.	Stage.	Sheet No.	Revision.
2152	-	LO-001	- A

Status
AS EXISTING.

File Name
2152 - DESIGN.vwx

Stage Key.
EX - Existing
SK - Sketch
PL - Planning
WD - Working
Drawings
BR - Building
Regulations
TN - Tender
CN - Construction
AB - As Built