


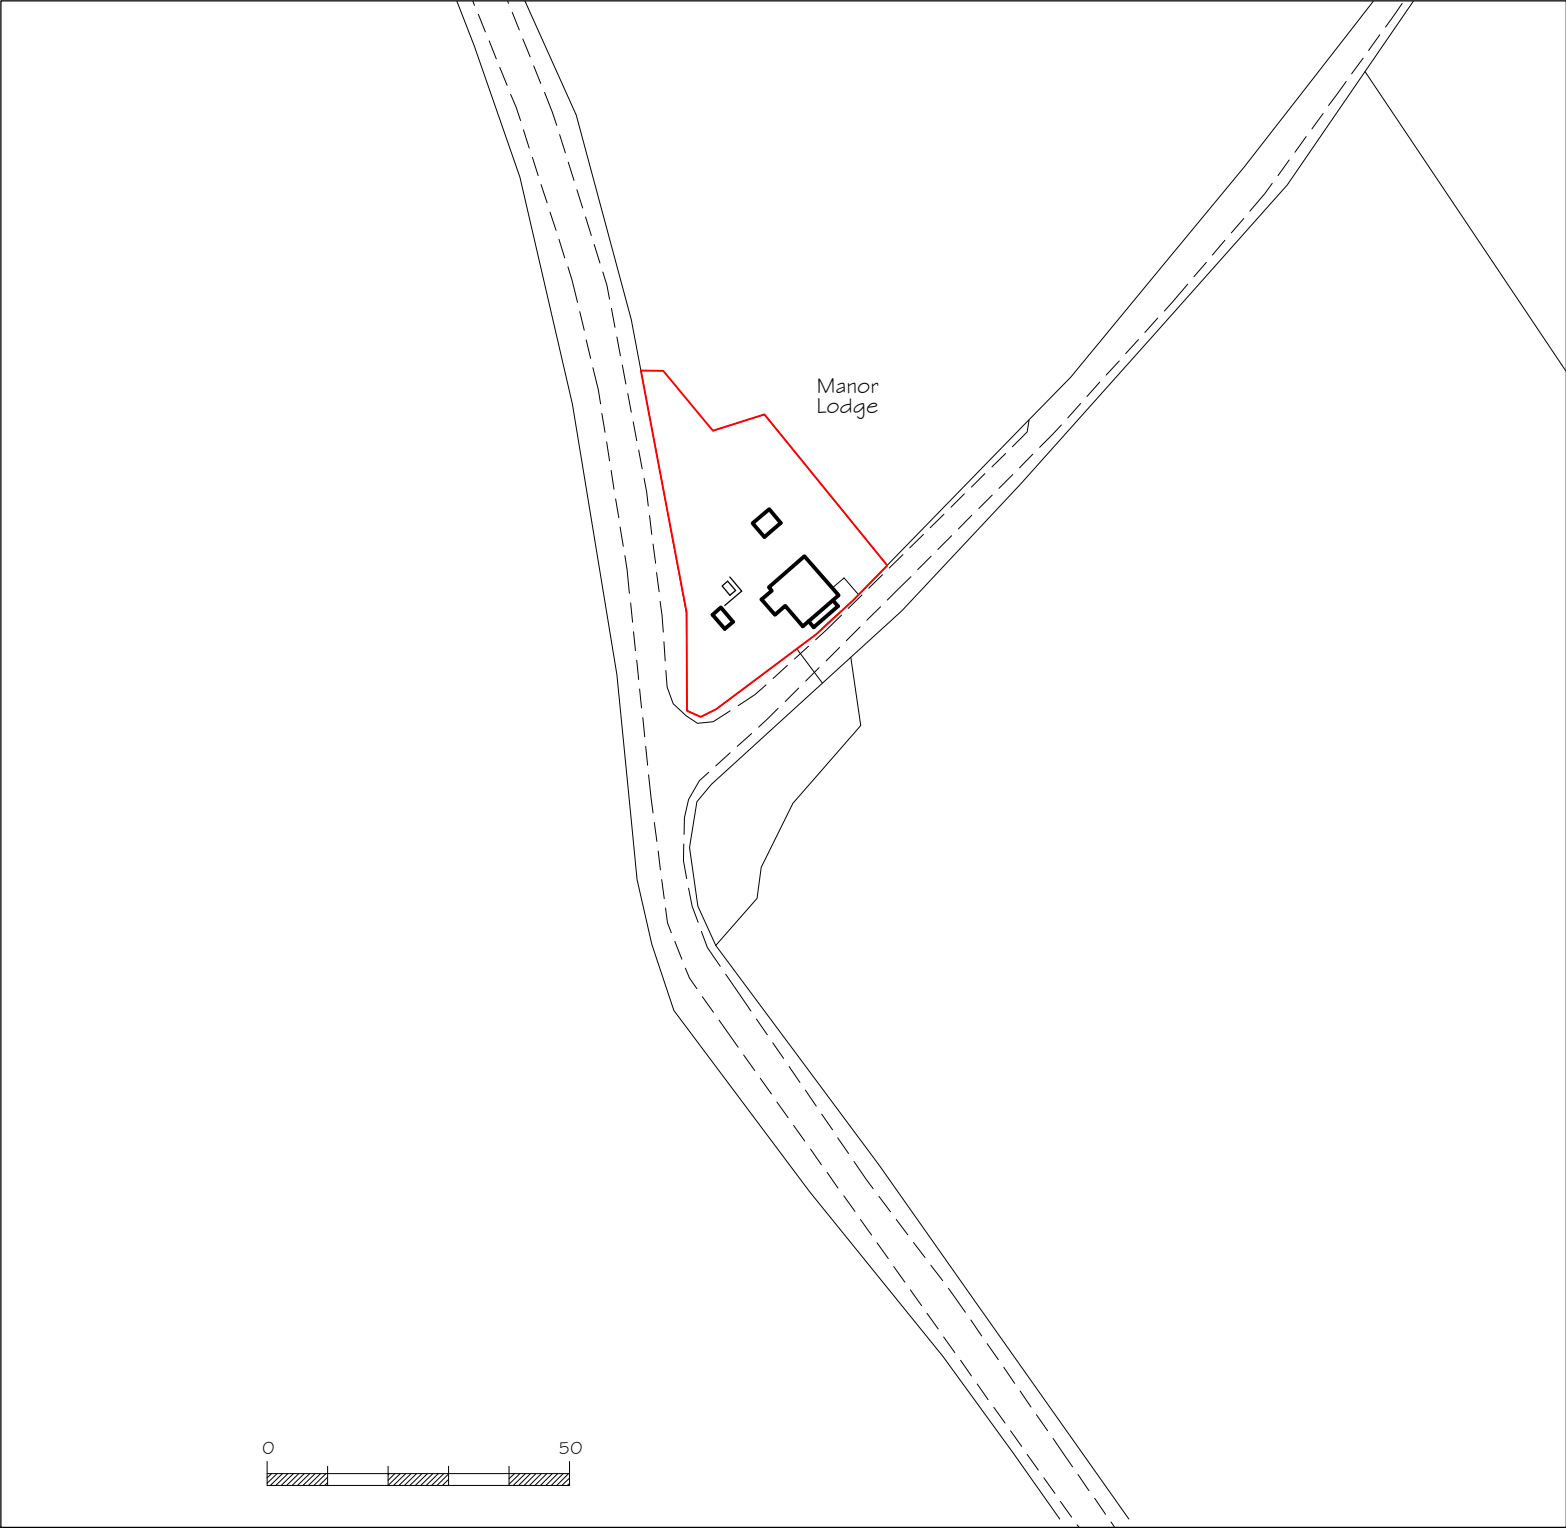

LOCATION PLAN 1:1250

Rev	Date	Notes



TOWN AND
COUNTRY
PLANNING
DEVELOPMENT
CONSULTANTS

LPC (TRULL) LTD.,
TRULL, TETBURY, GLOUCESTERSHIRE GL8 8SQ
Tel: 01285 841433 email: admin@lpctrull.com

Client
Mr S Pethers

Project
Manor Lodge, Leigh Road,
Holt, BA14 6PR

Drawing
LOCATION PLAN

Date: January 2022 Scale: 1:1250 @ A3
Drawing Number
LPC 3512 EX 01