


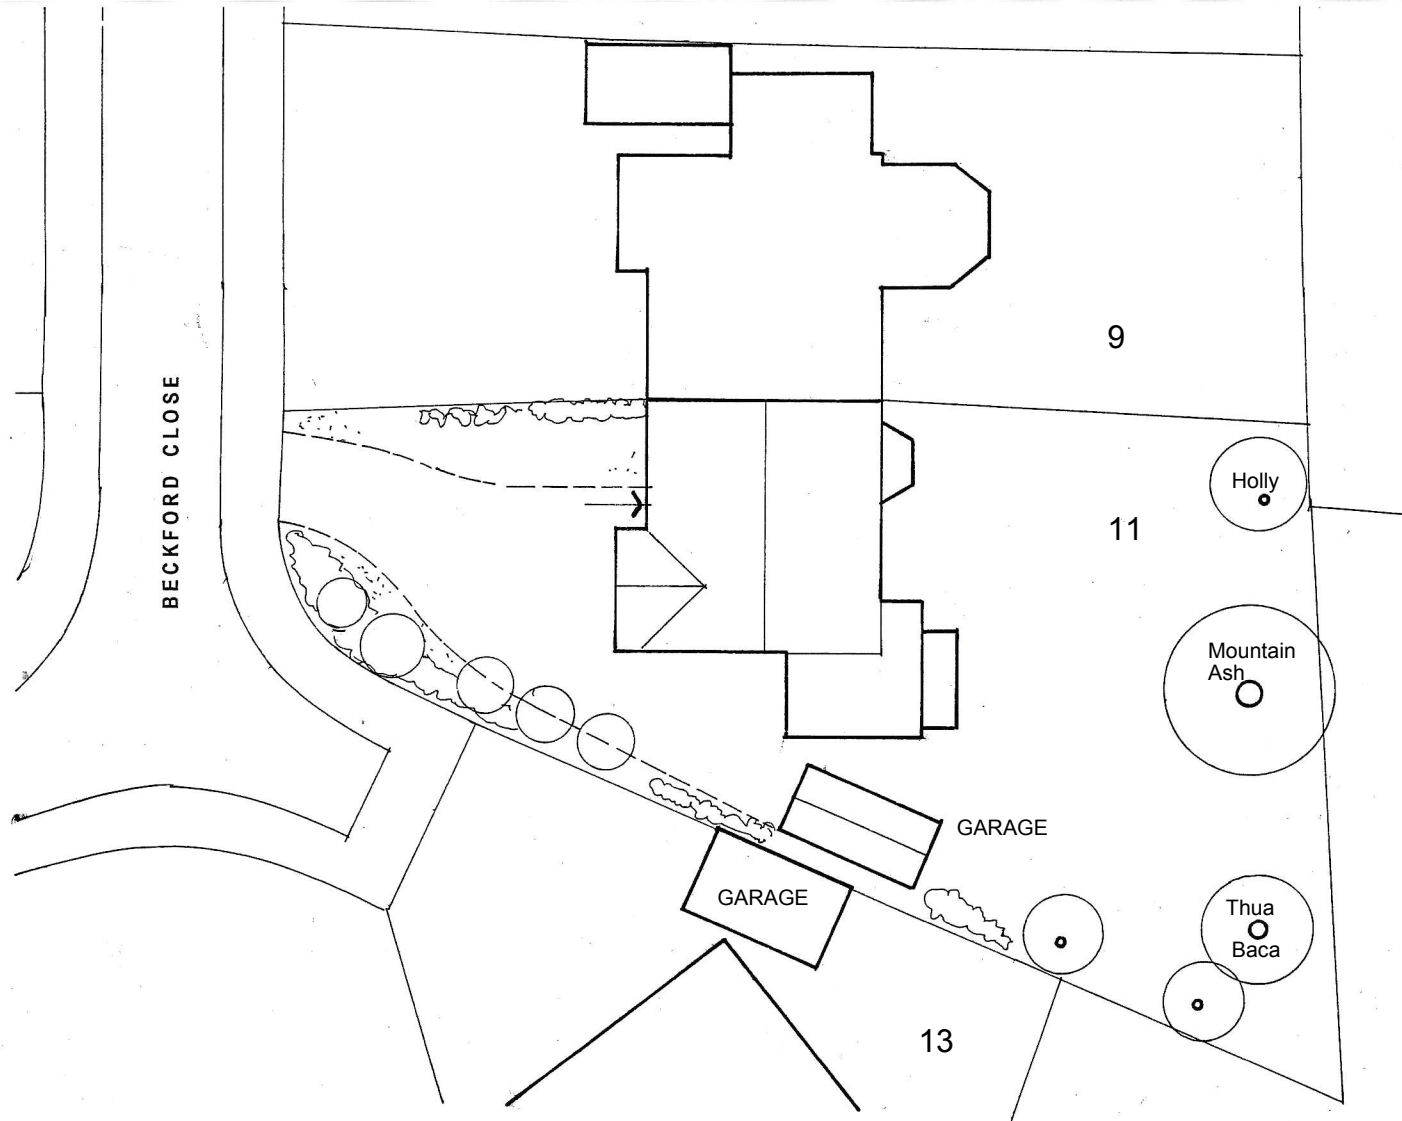

0 2 4 6 8 10 m

**MR. PAUL PHILLIPS**  
11, BECKFORD CLOSE, WARMINSTER, BA12 9LW  
Existing site layout plan



**vaughan lipscombe**  
architectural + planning  
boyers house . black horse lane . westbury leigh  
westbury . wiltshire . BA13 3SJ  
0794 1234 245 vaughanlipscombe@hotmail.co.uk

SCALE 1/250 . @ A4  
DATE NOVEMBER 2025  
DWG VL.2025 /12 / 02