


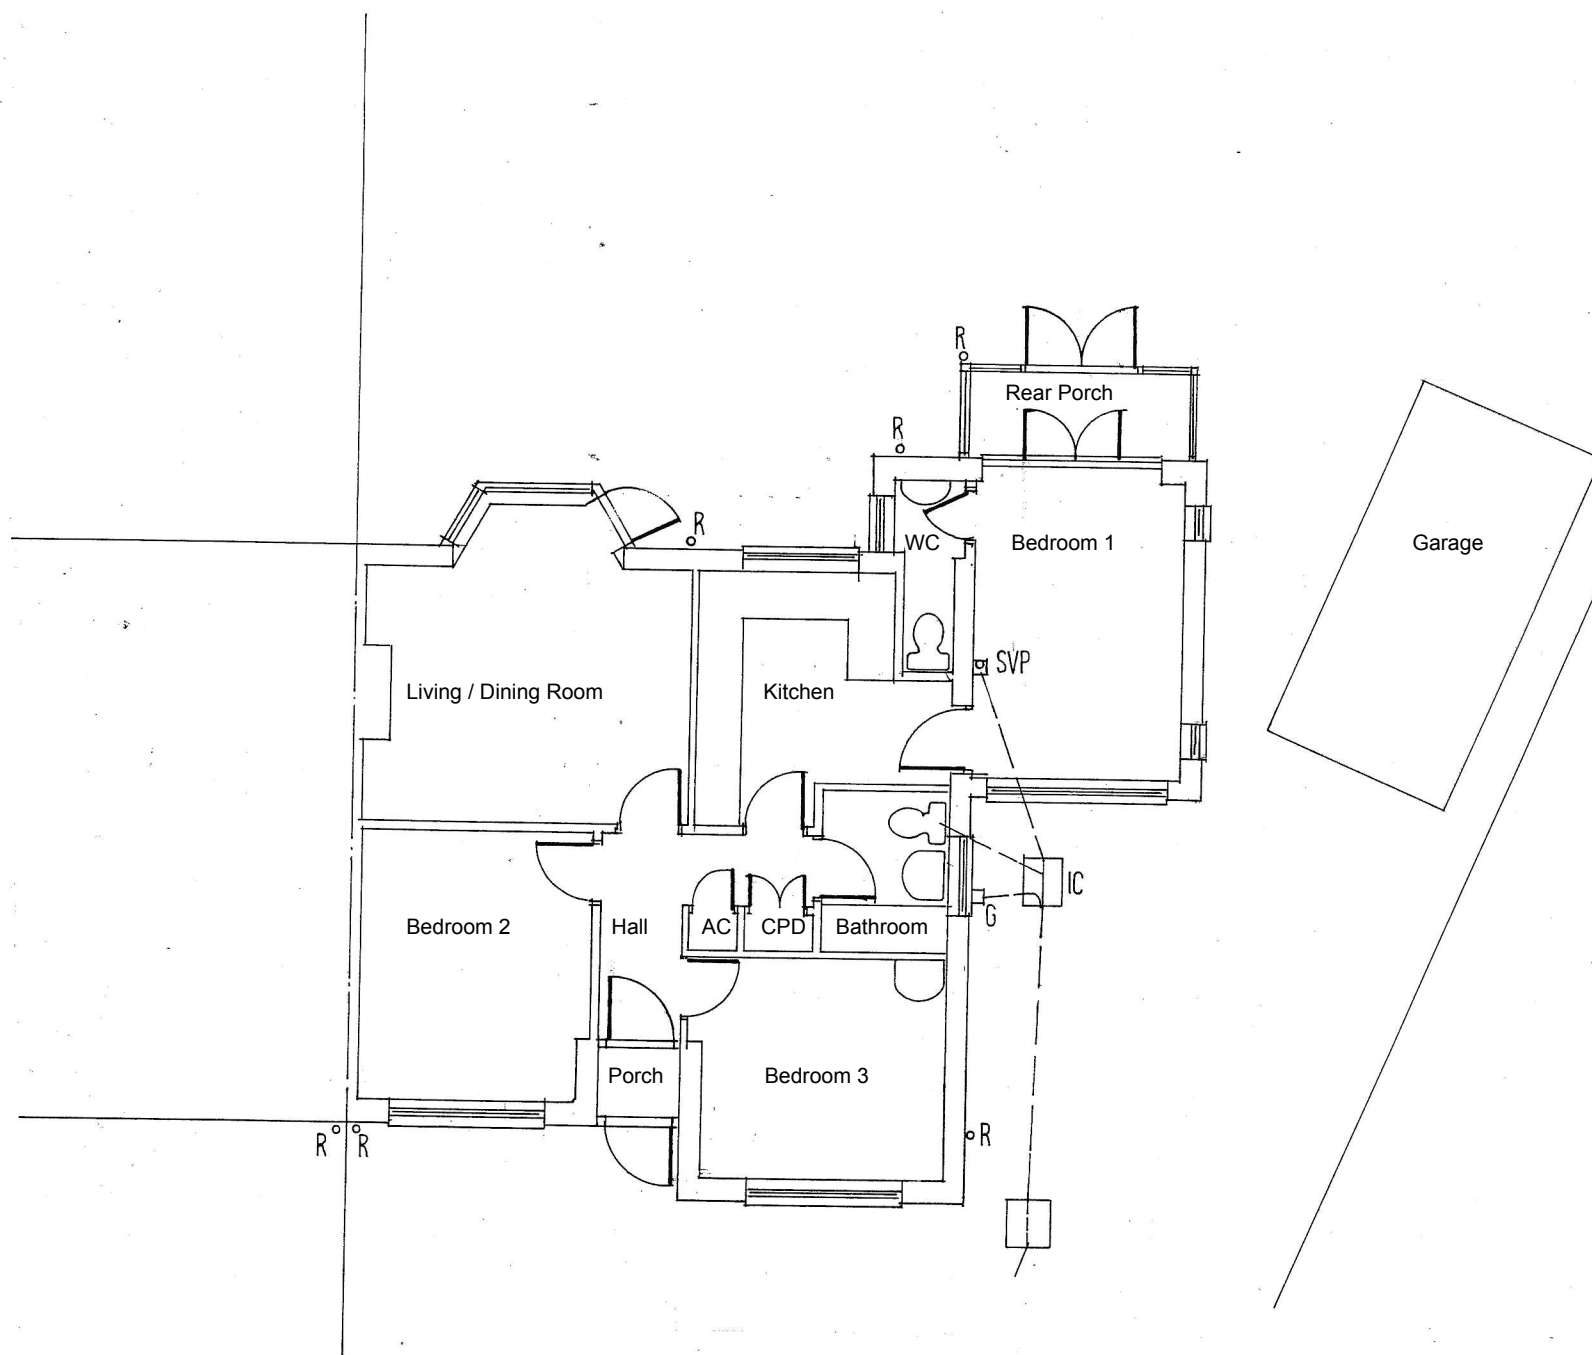

0 1 2 3 4 m.

MR. PAUL PHILLIPS
11. BECKFORD CLOSE . WARMINSTER . BA12 9LW
Existing floor plan



vaughan lipscombe
architectural + planning
boyers house . black horse lane . westbury leigh
westbury . wiltshire . BA13 3SJ
0794 1234 245 vaughanlipscombe@tiscali.co.uk

SCALE 1/100 . @ A4
DATE NOVEMBER 2025
DWG VL.2025 /12 / 04