


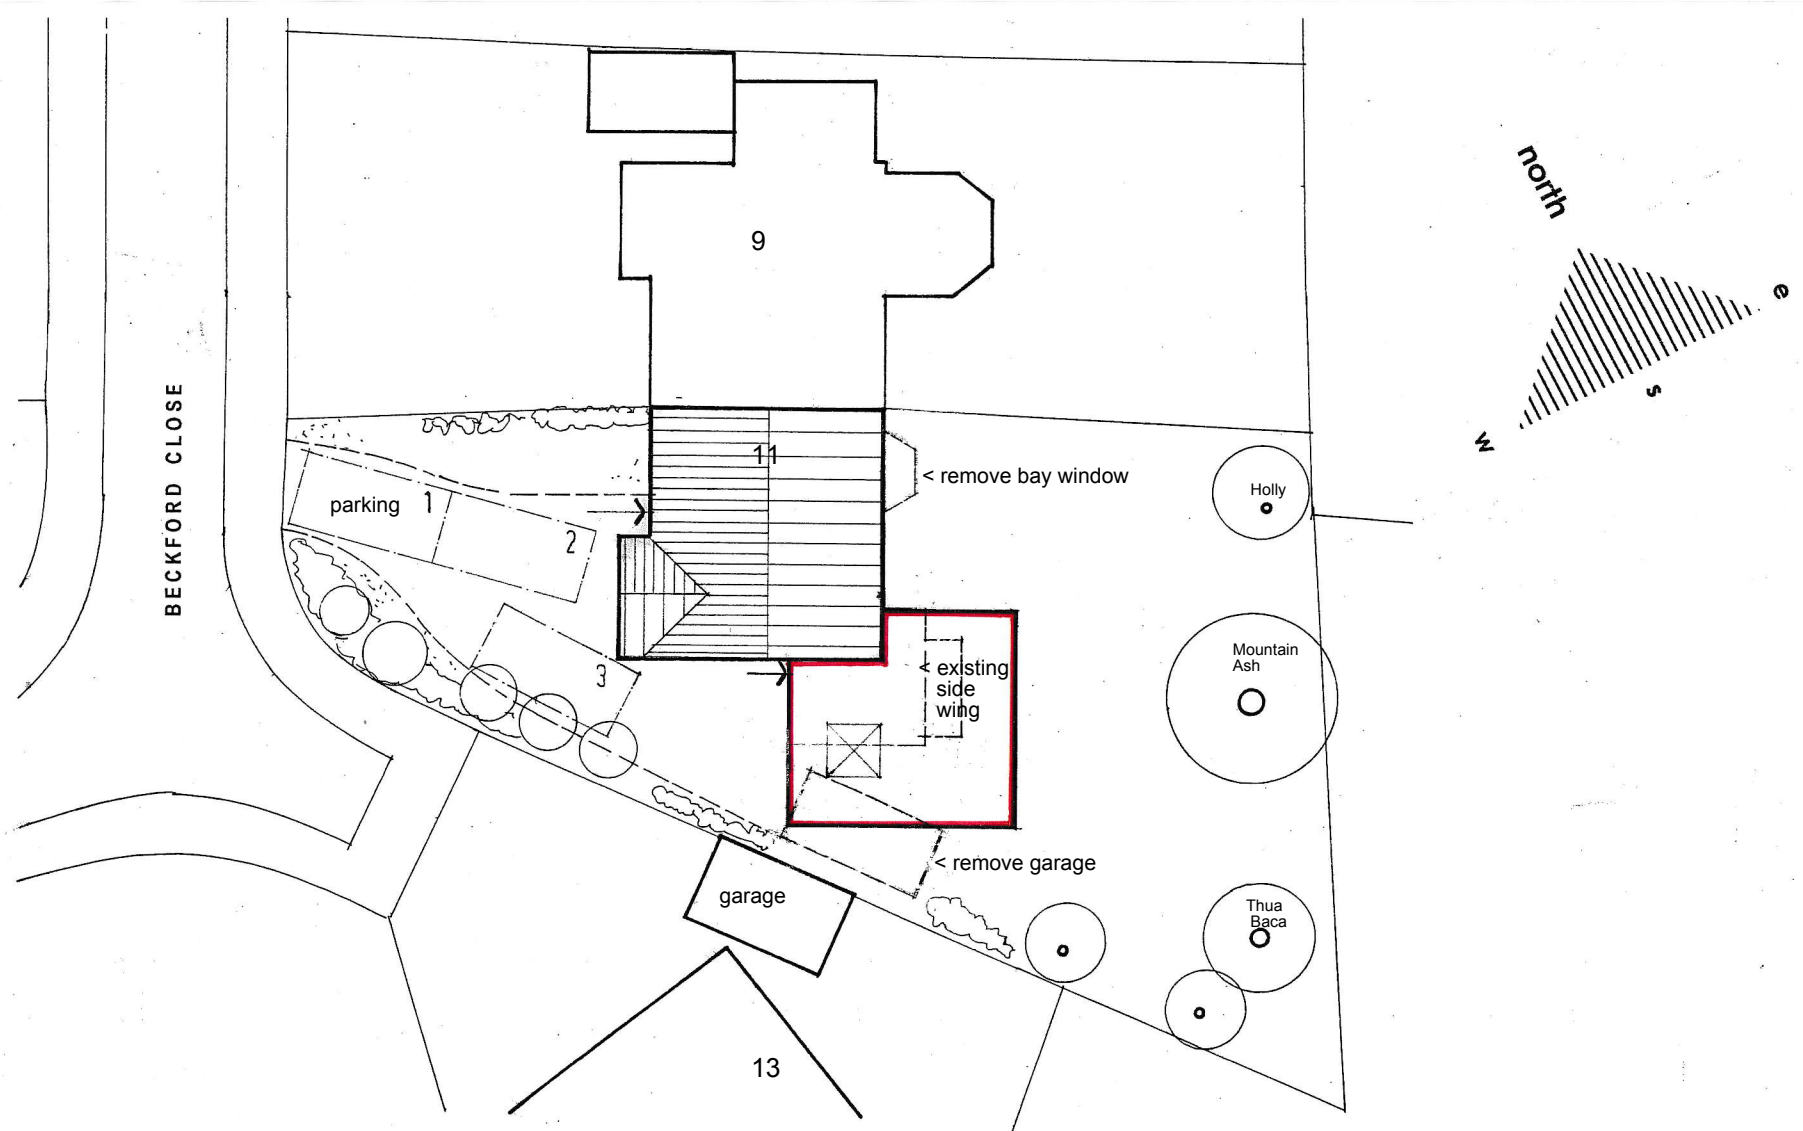

MR. PAUL PHILLIPS
 11, BECKFORD CLOSE, WARMINSTER, BA12 9LW
Proposed site layout plan



vaughan lipscombe
 architectural + planning
 boyers house . black horse lane . westbury leigh
 westbury . wiltshire . BA13 3SJ
 0794 1234 245 vaughanlipscombe@hotmail.co.uk

SCALE 1/250 . @ A4
 DATE NOVEMBER 2025
DWG VL.2025 /12 / 07