





< extension > FRONT

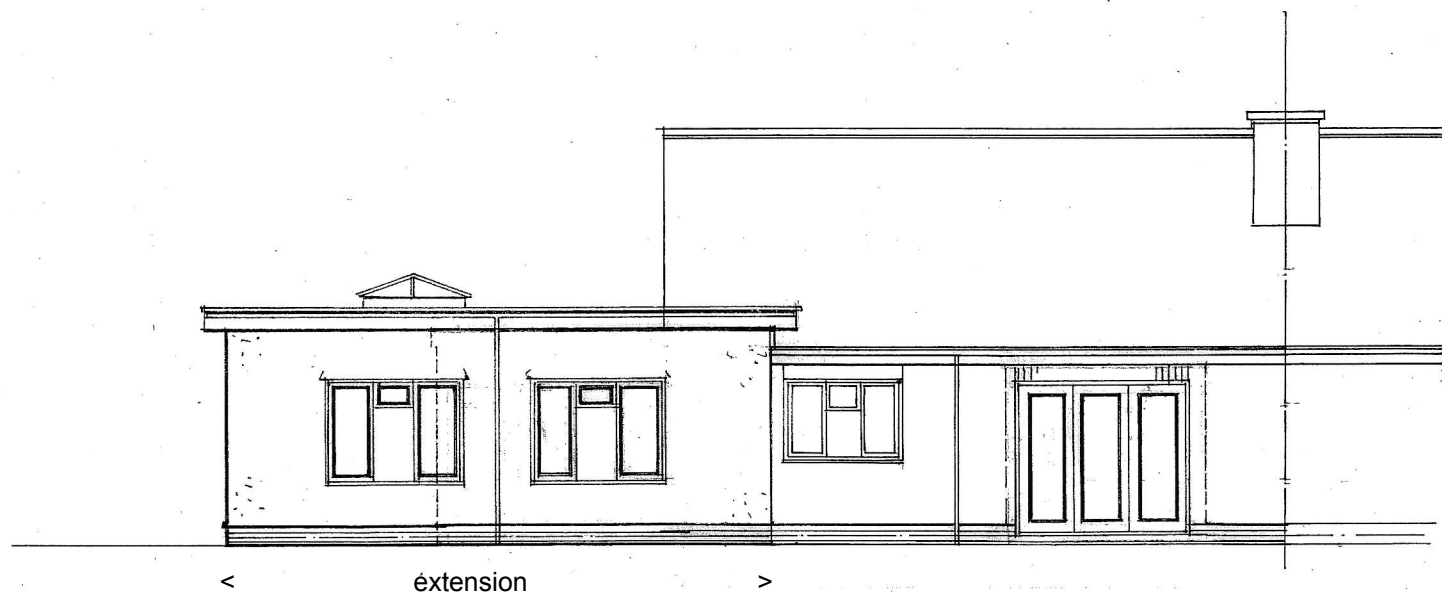

< extension >

REAR

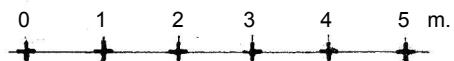

MR. PAUL PHILLIPS
11, BECKFORD CLOSE, WARMINSTER, BA12 9LW
Proposed front & rear elevations



vaughan lipscombe
architectural + planning
boyers house - black horse lane - westbury leigh
westbury - wiltshire - BA13 3SJ
0794 1234 245 vaughanlipscombe@tiscali.co.uk

SCALE 1/100 . @ A4
DATE NOVEMBER 2025
DWG VL.2025 /12 / 09