





LOCATION PLAN 1:1250
All dimensions to be checked on site

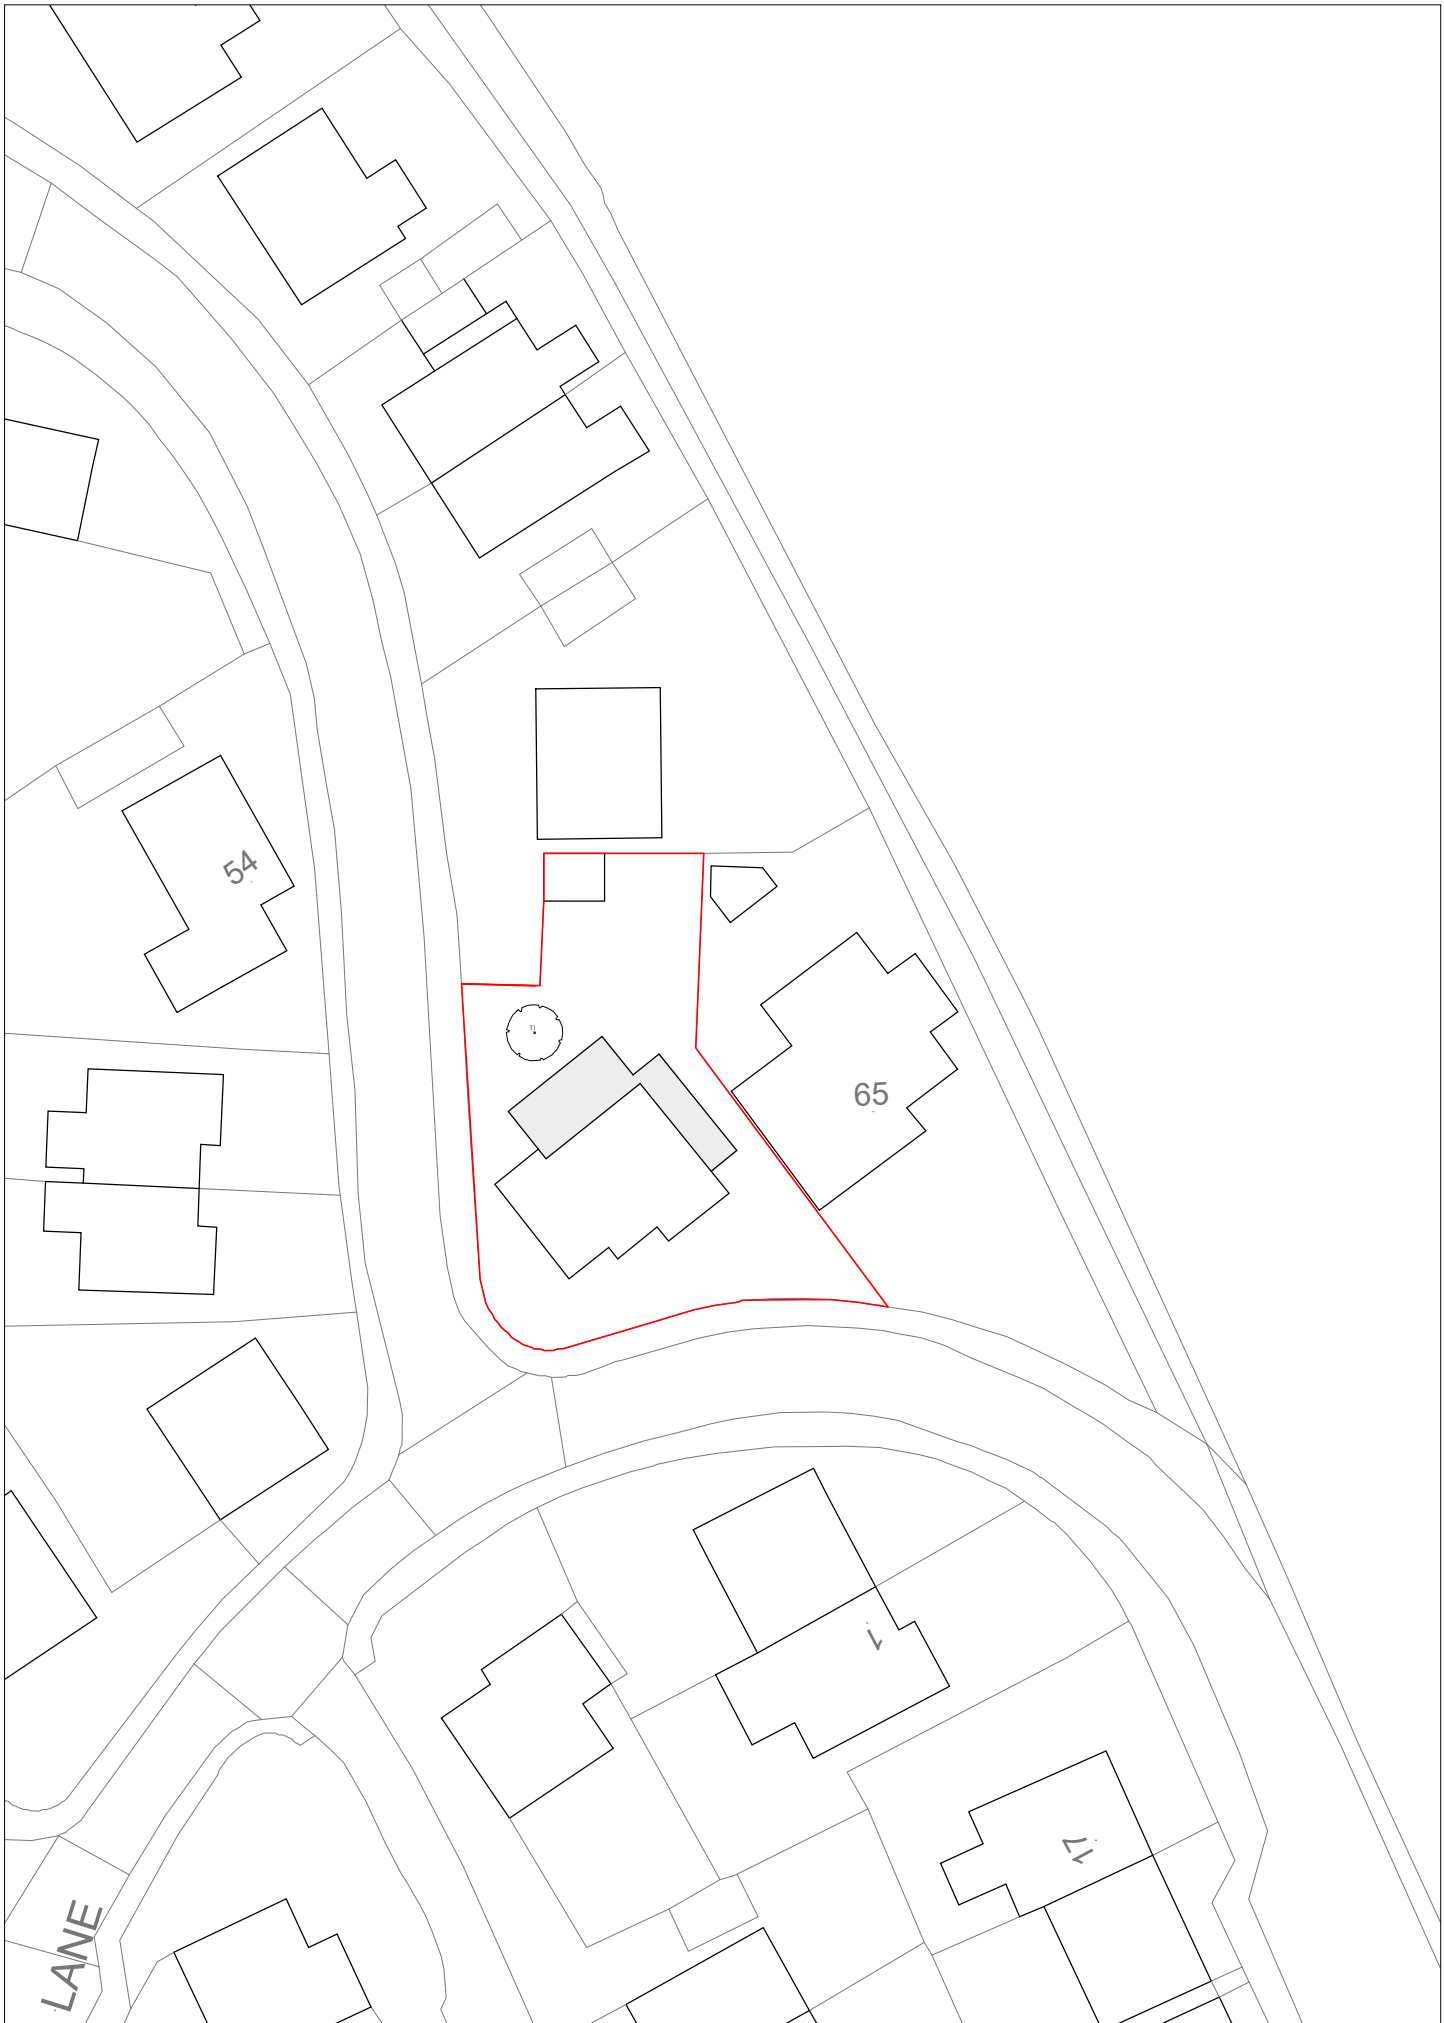

BLOCK PLAN 1:500
All dimensions to be checked on site

 

Party Wall Etc Act 1996
The works indicated on these drawings may be within the provisions of the Act. It is the building owner's responsibility to serve the requisite notice(s) to adjoining owners and otherwise comply with the Act.

Responsibility is not accepted for errors made by others scaling from this drawing. All discrepancies should be reported to Western Building Consultants

Copyright: 2025 Western Building Consultants. This document and the design are the copyright of Western Building Consultants. This drawing is not to be used or copied without written authorised consent



DRAWING:
Location and Block Plans

PROJECT:
64 Bobbin Lane, Westwood,
Bradford-on-Avon, BA15 2DL

Date : 13/11/2025
Scale: As Shown @ A3 Job No : 1240766
Drawn By: KF



Western House
2 Rush Hill, Bath
BA2 2QH
01225 789 307
enquiries@westernbuildingconsultants.co.uk

Drawing No: (3)001
Revision : ---