
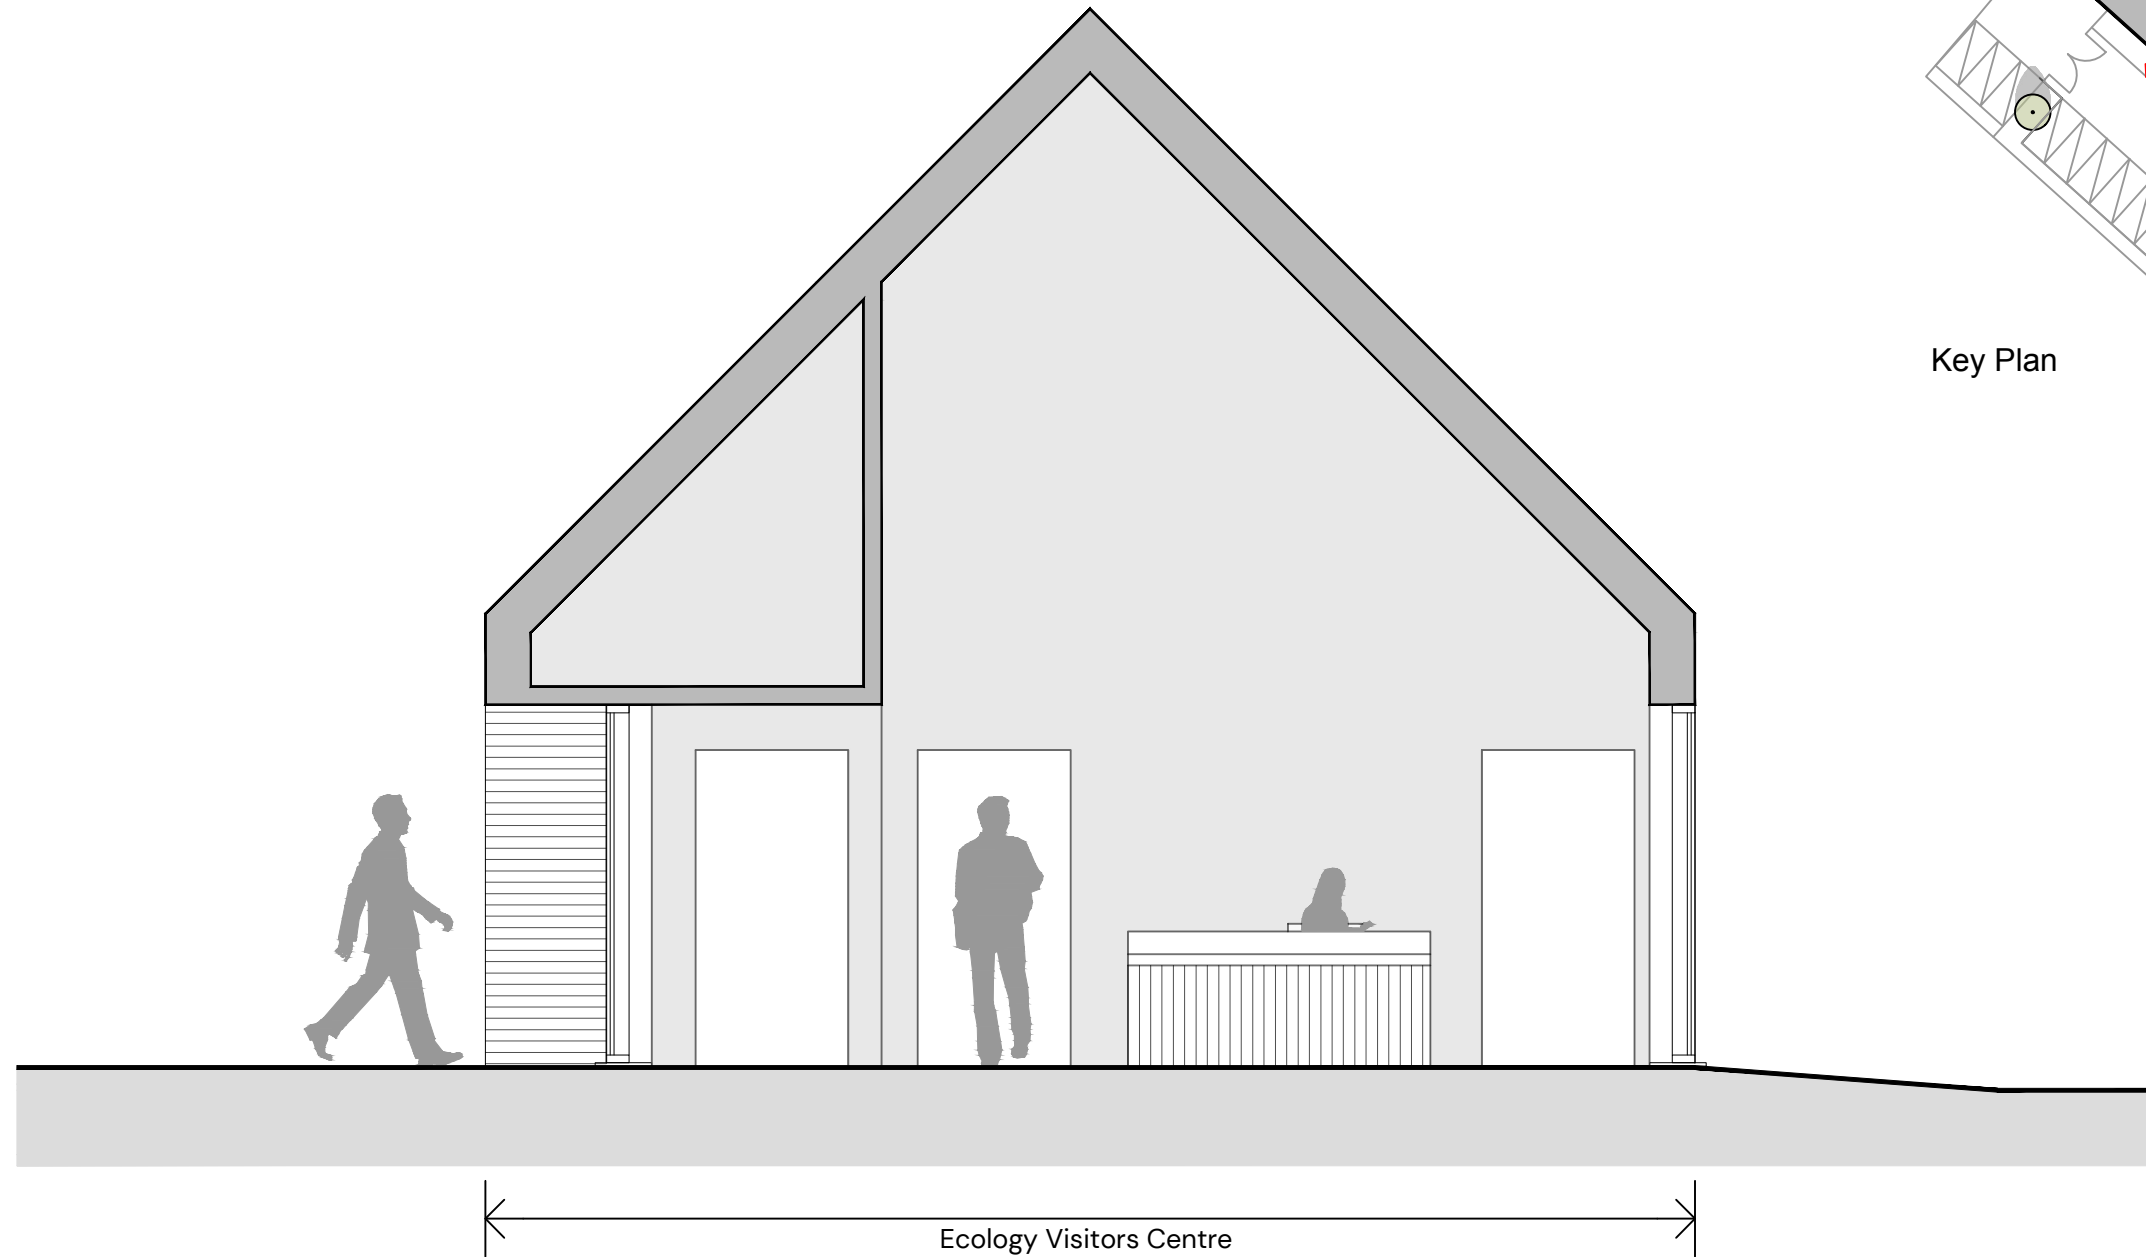


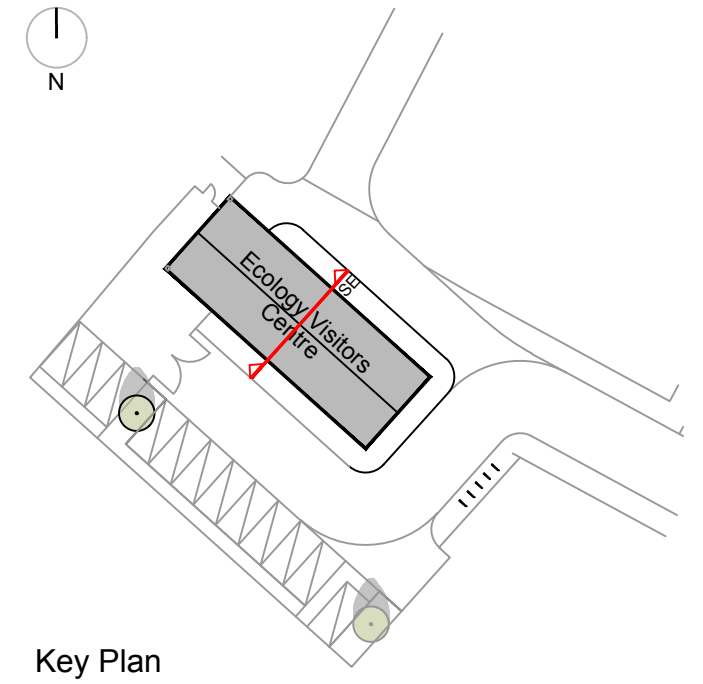

South-East Section (facing main access into the site)

Proposed Section - Ashton Park, Ecology Visitors Centre